
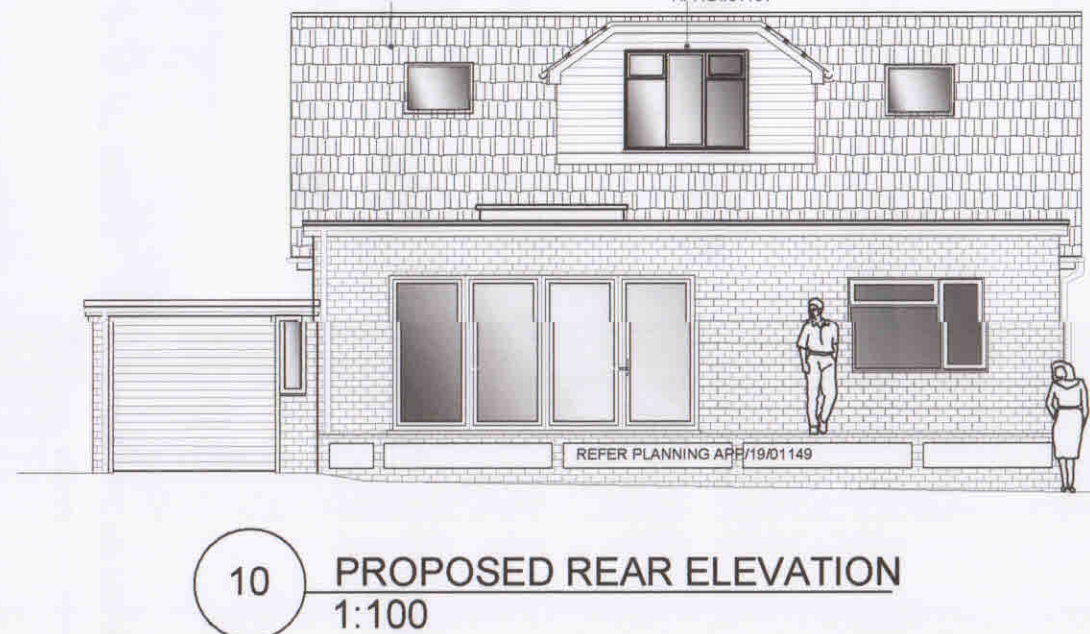
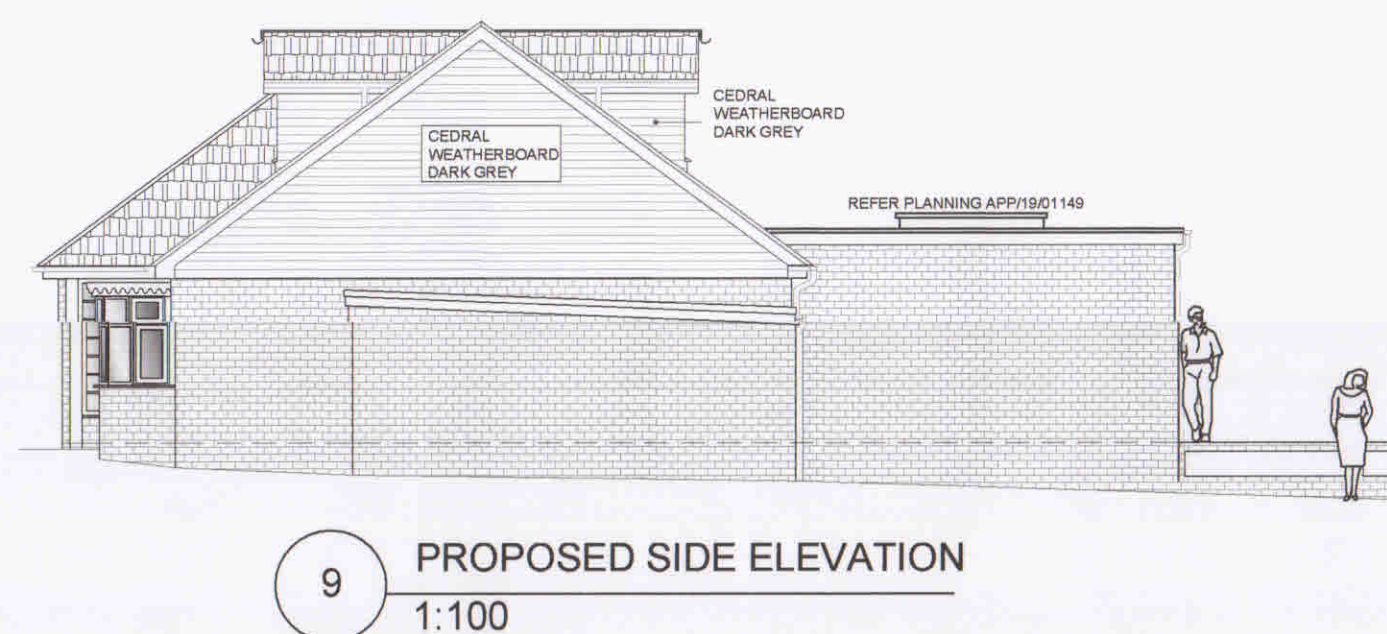
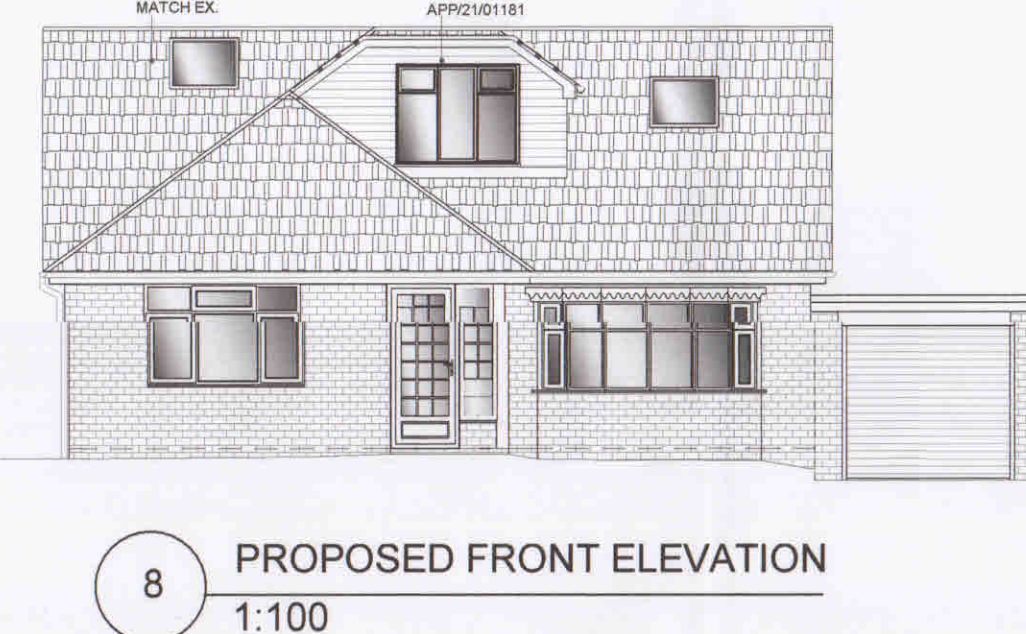
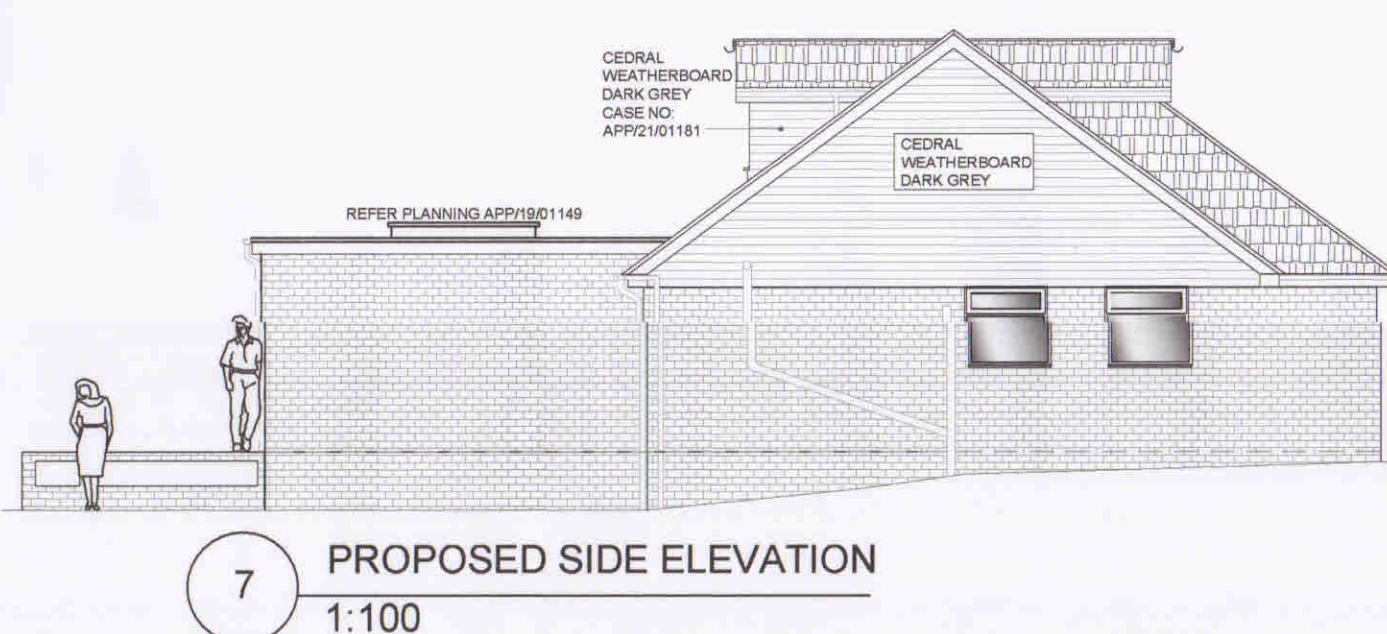
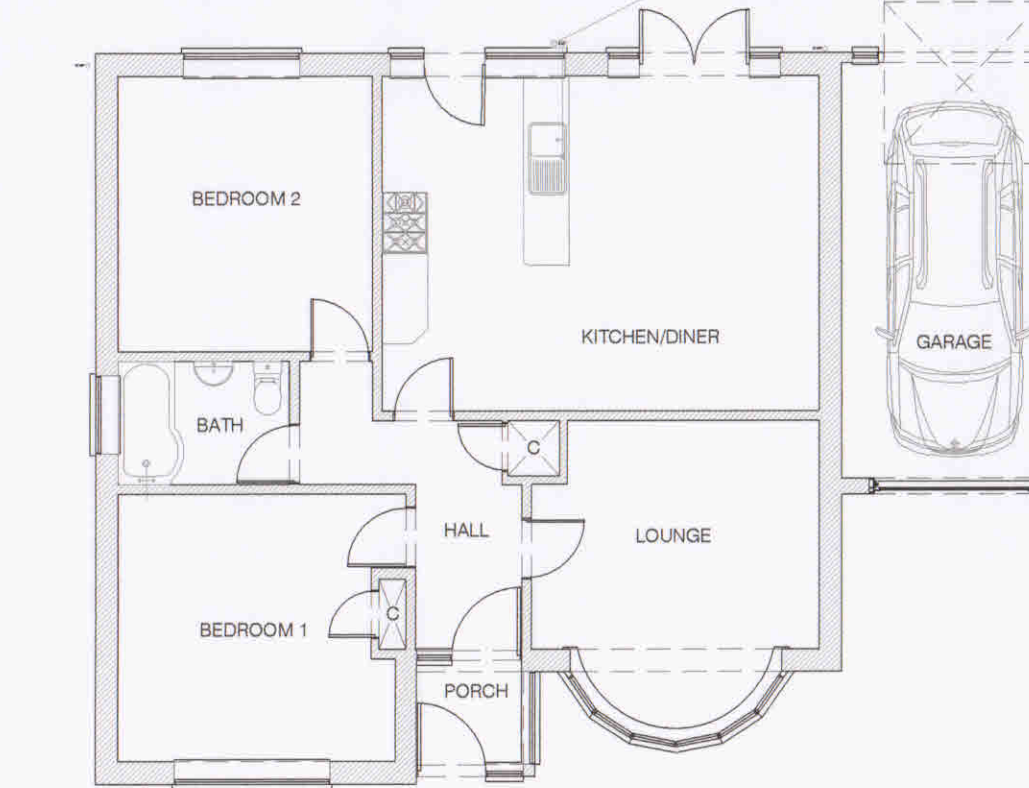
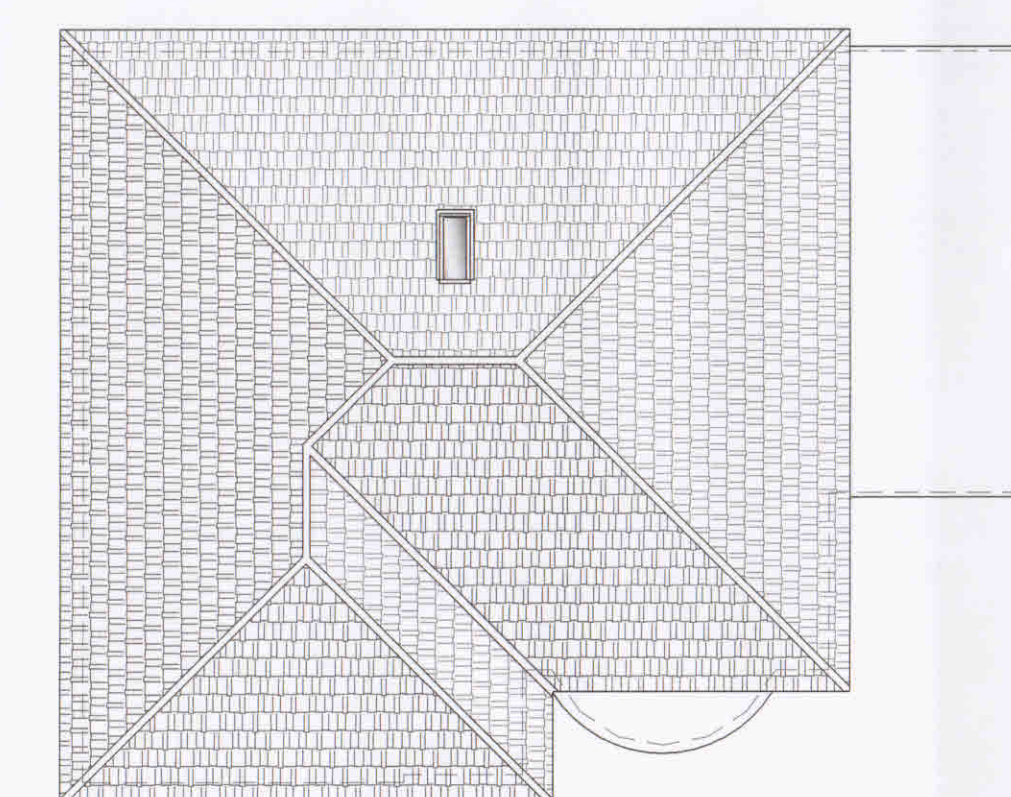
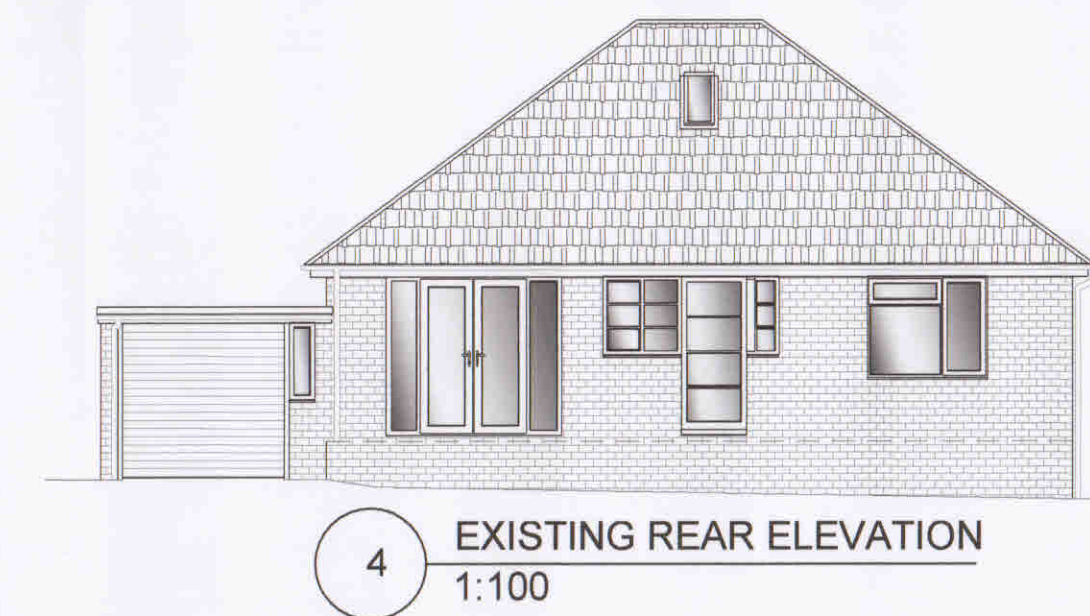


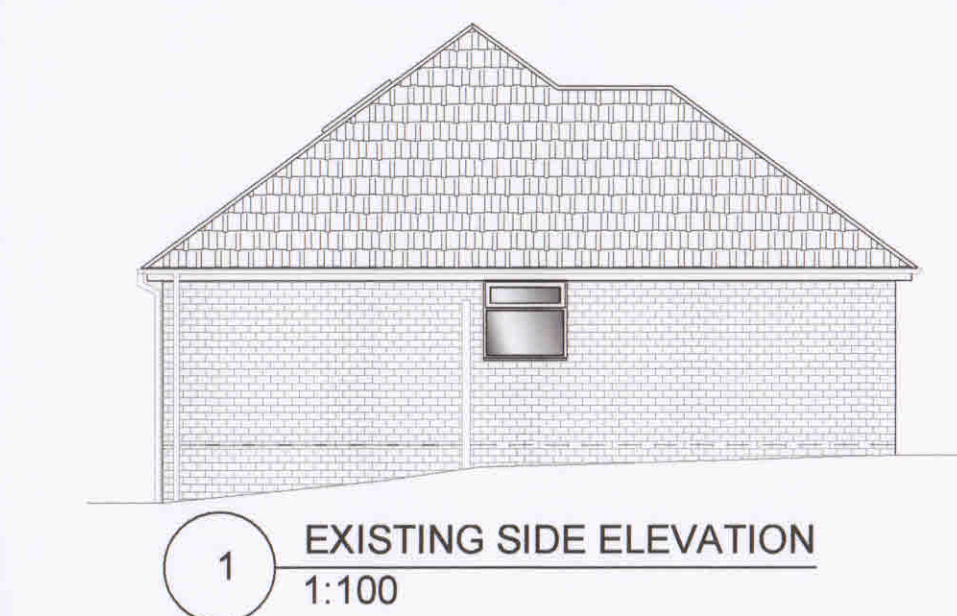


5 EXISTING ROOF PLAN
1:100


6 EXISTING GRD FLOOR PLAN
1:100

LOFT RIDGE DORMER DETAIL


Structural design by suitably qualified engineer

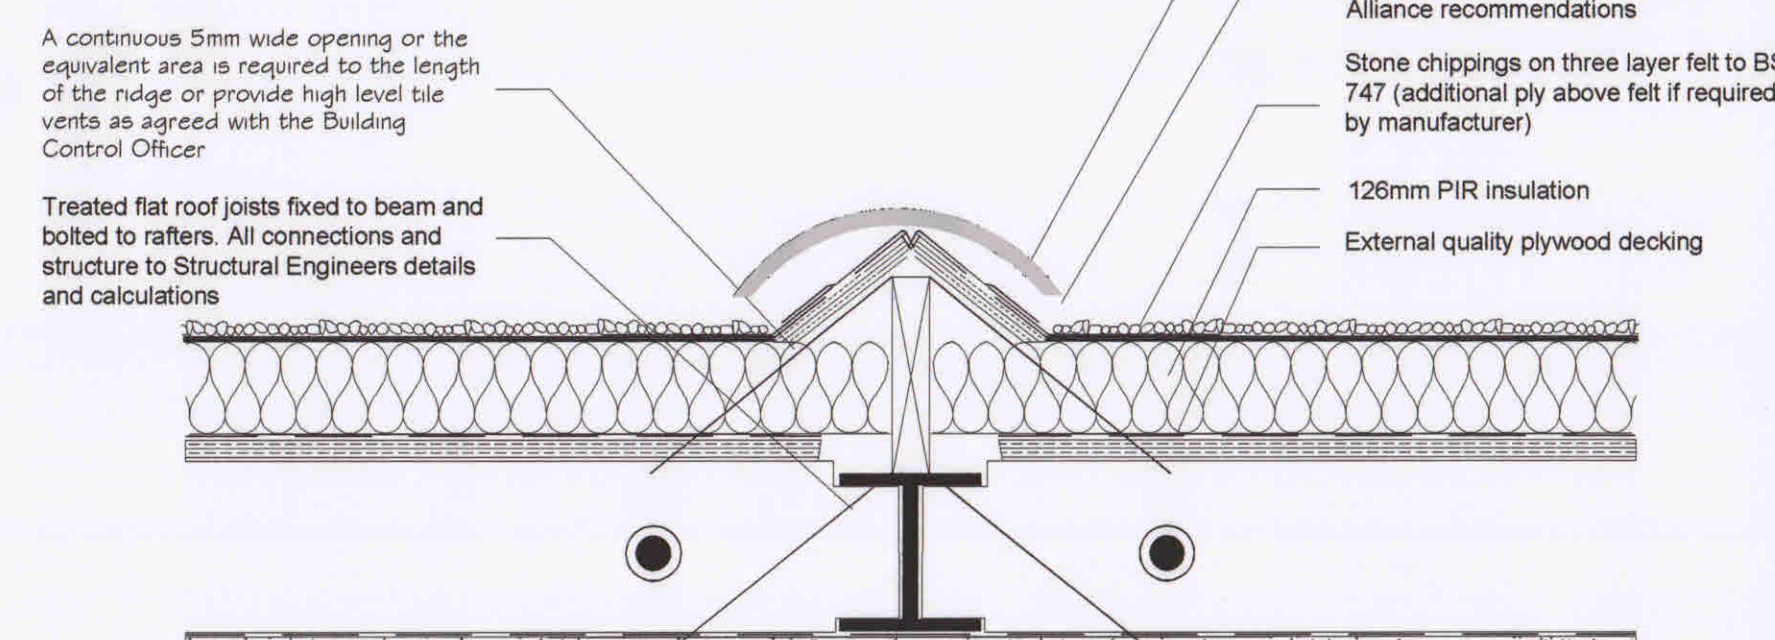


11 PROPOSED DETAIL 'B'
1:20

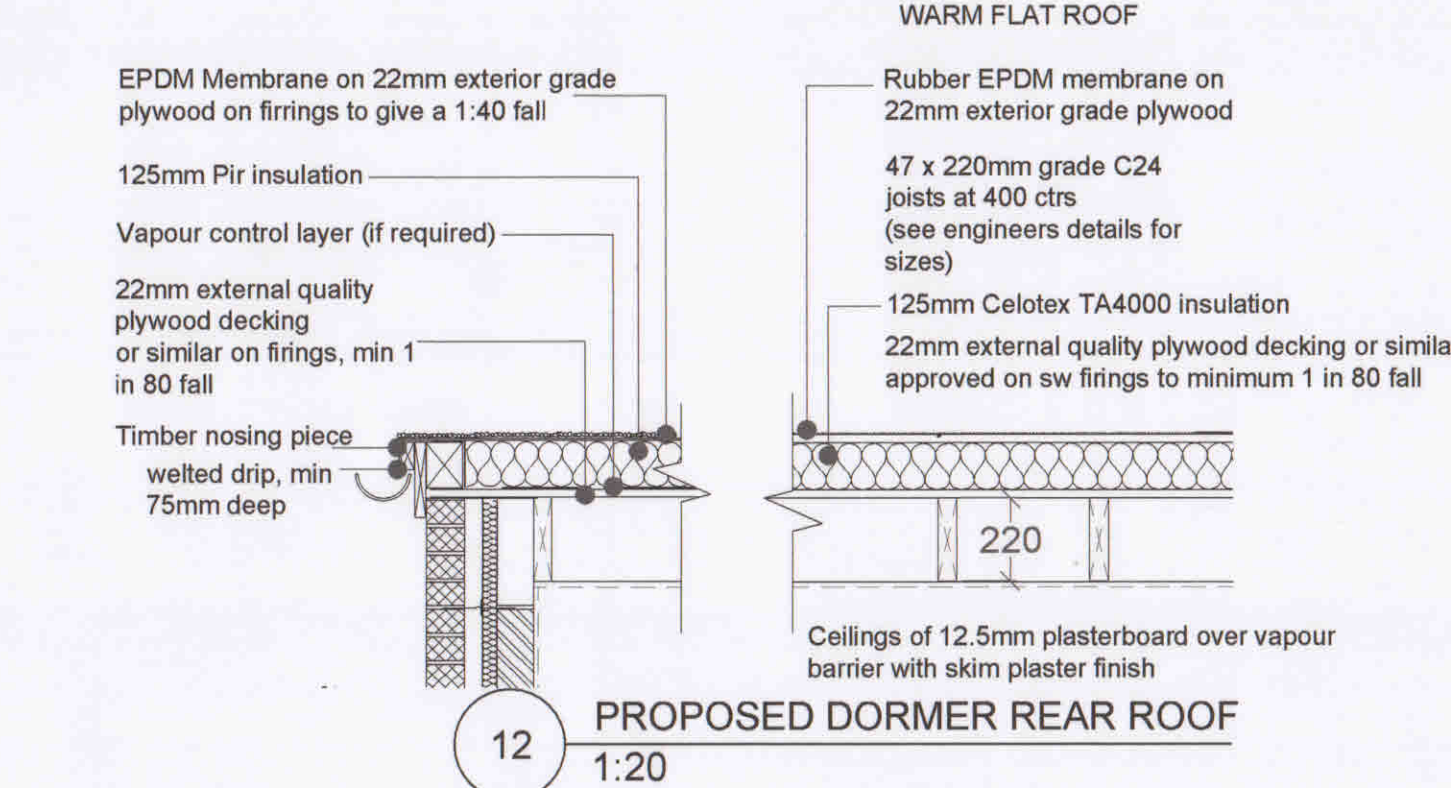


12 PROPOSED DORMER REAR ROOF
1:20

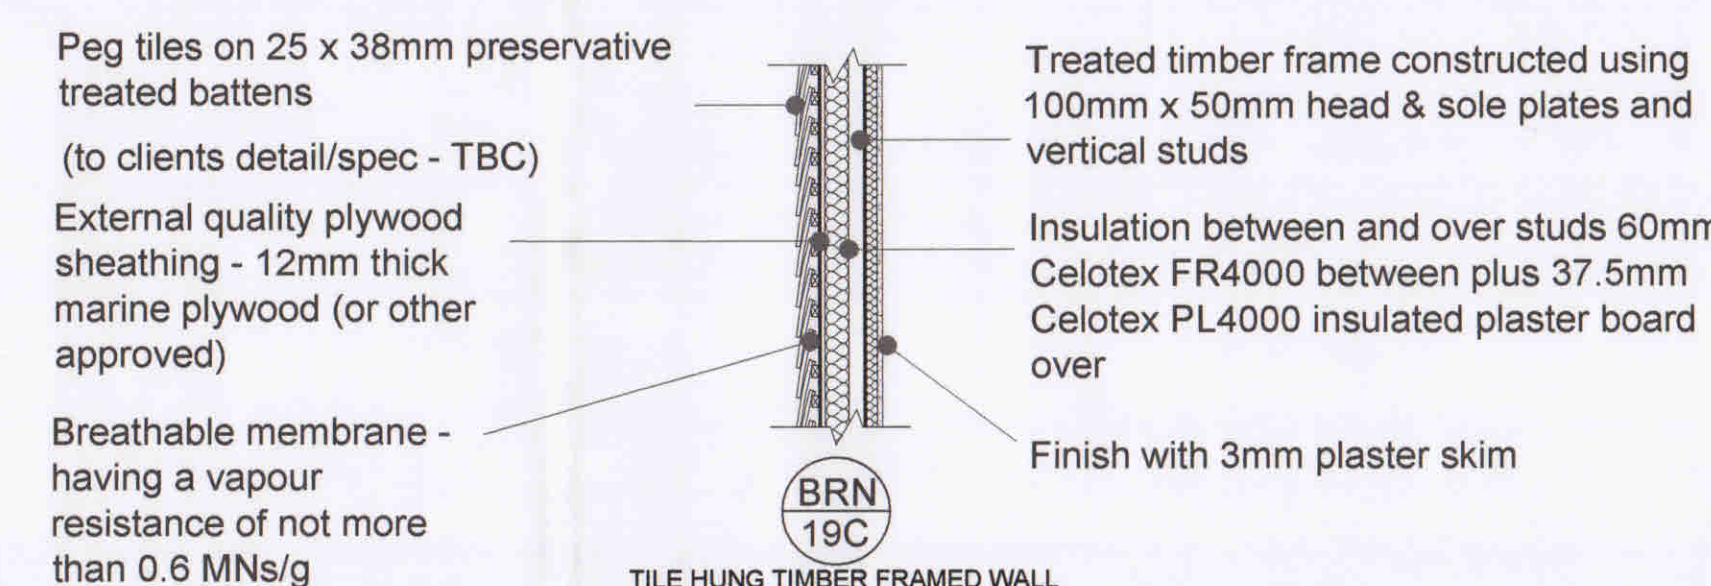


13 PROPOSED DORMER WALLS
1:20

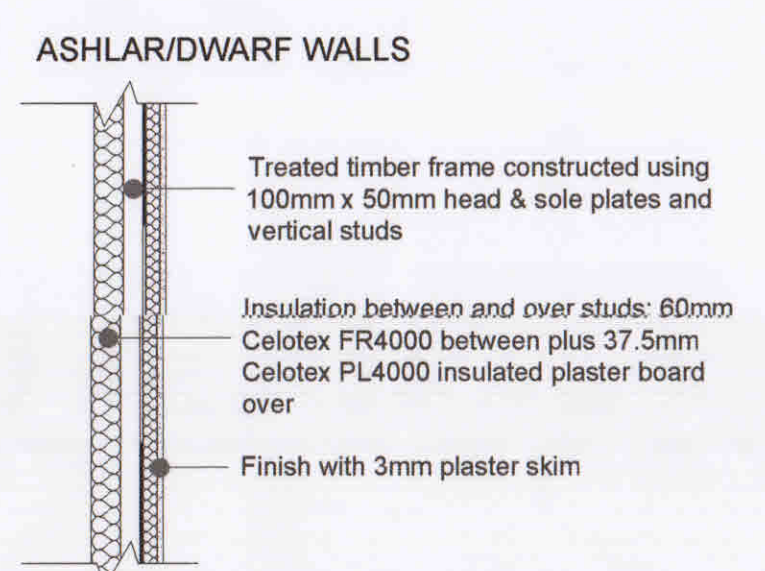


16 PROPOSED ASHLAR/DWARF WALL
1:20

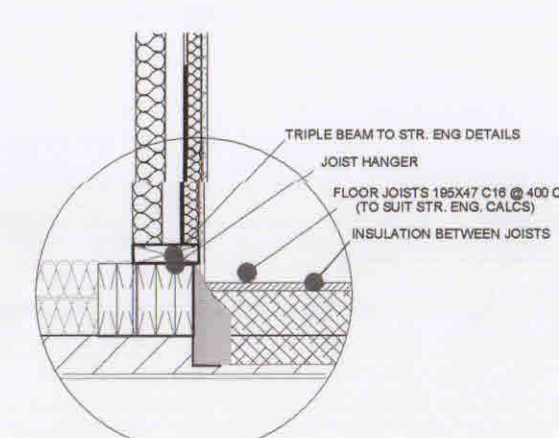

17 CHECK - DETAIL 'C'
1:20

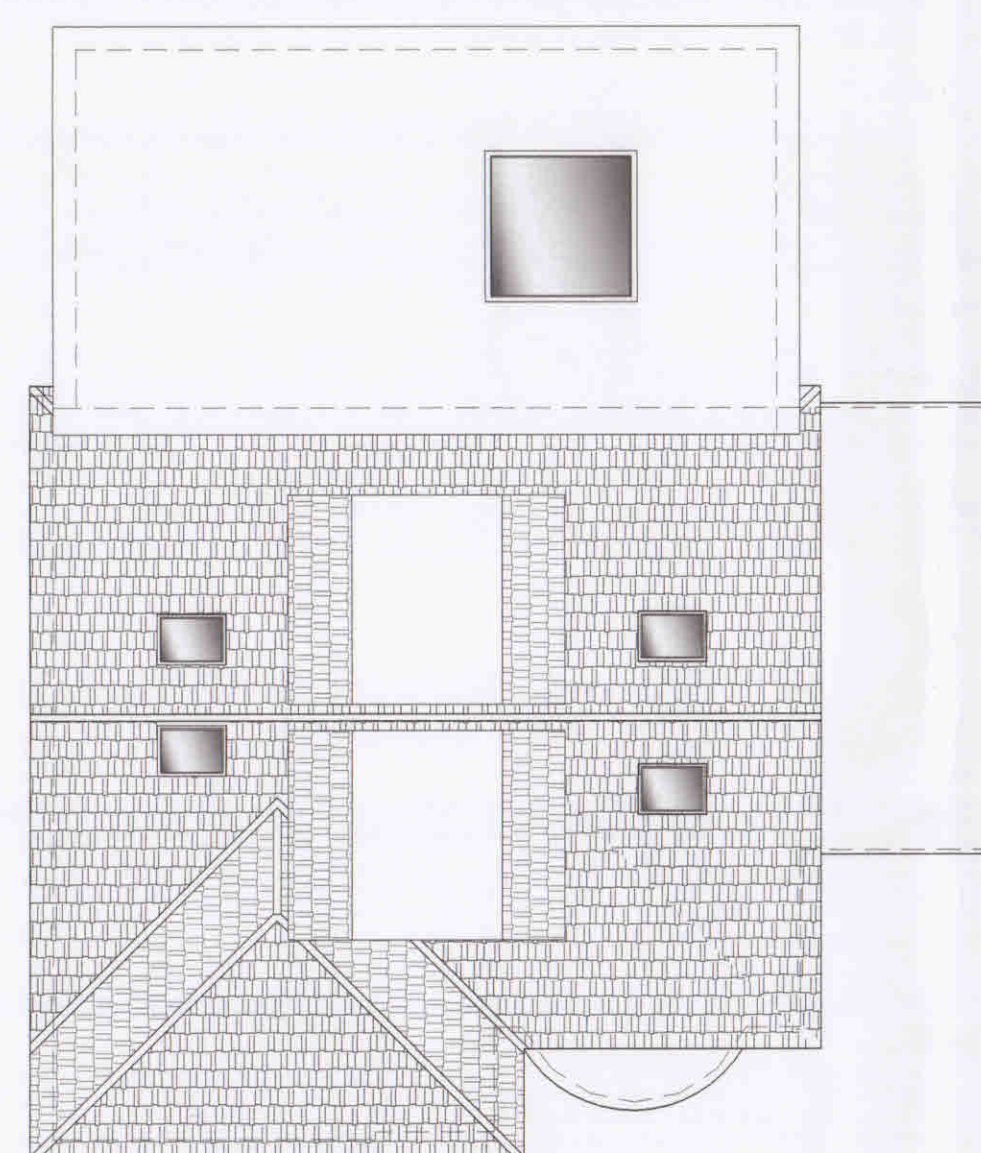


14 PROPOSED ROOF PLAN
1:100

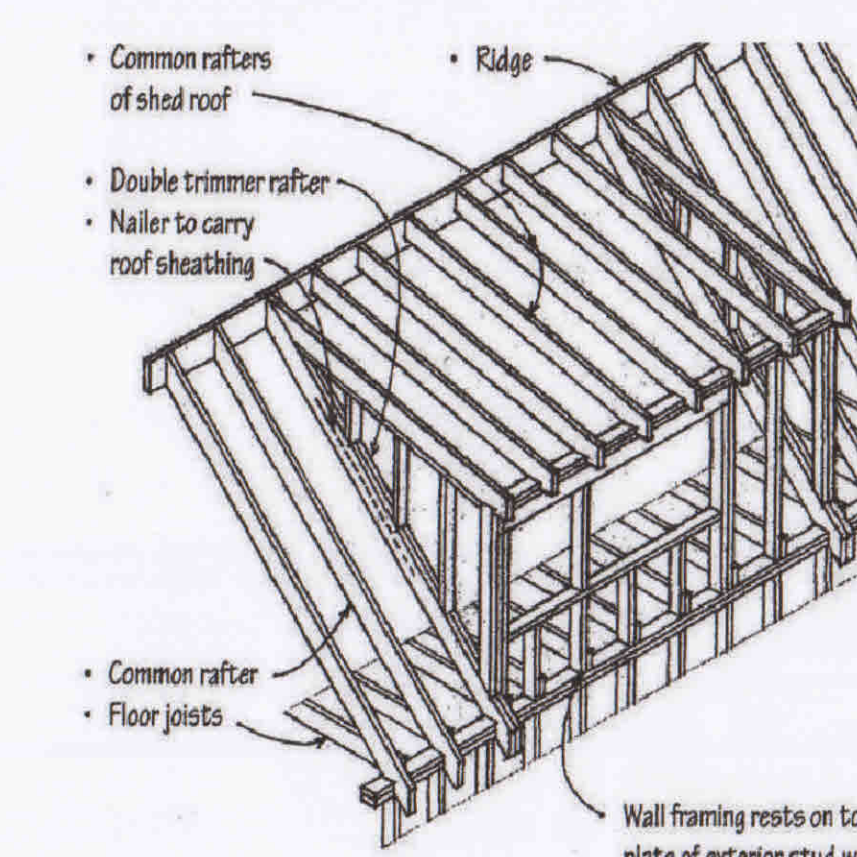


15 PROPOSED DORMER CONSTRUCTION
N.T.S


SHADED AREA AS PER APPROVED PLANNING
APPLICATION REF: APP/19/01149

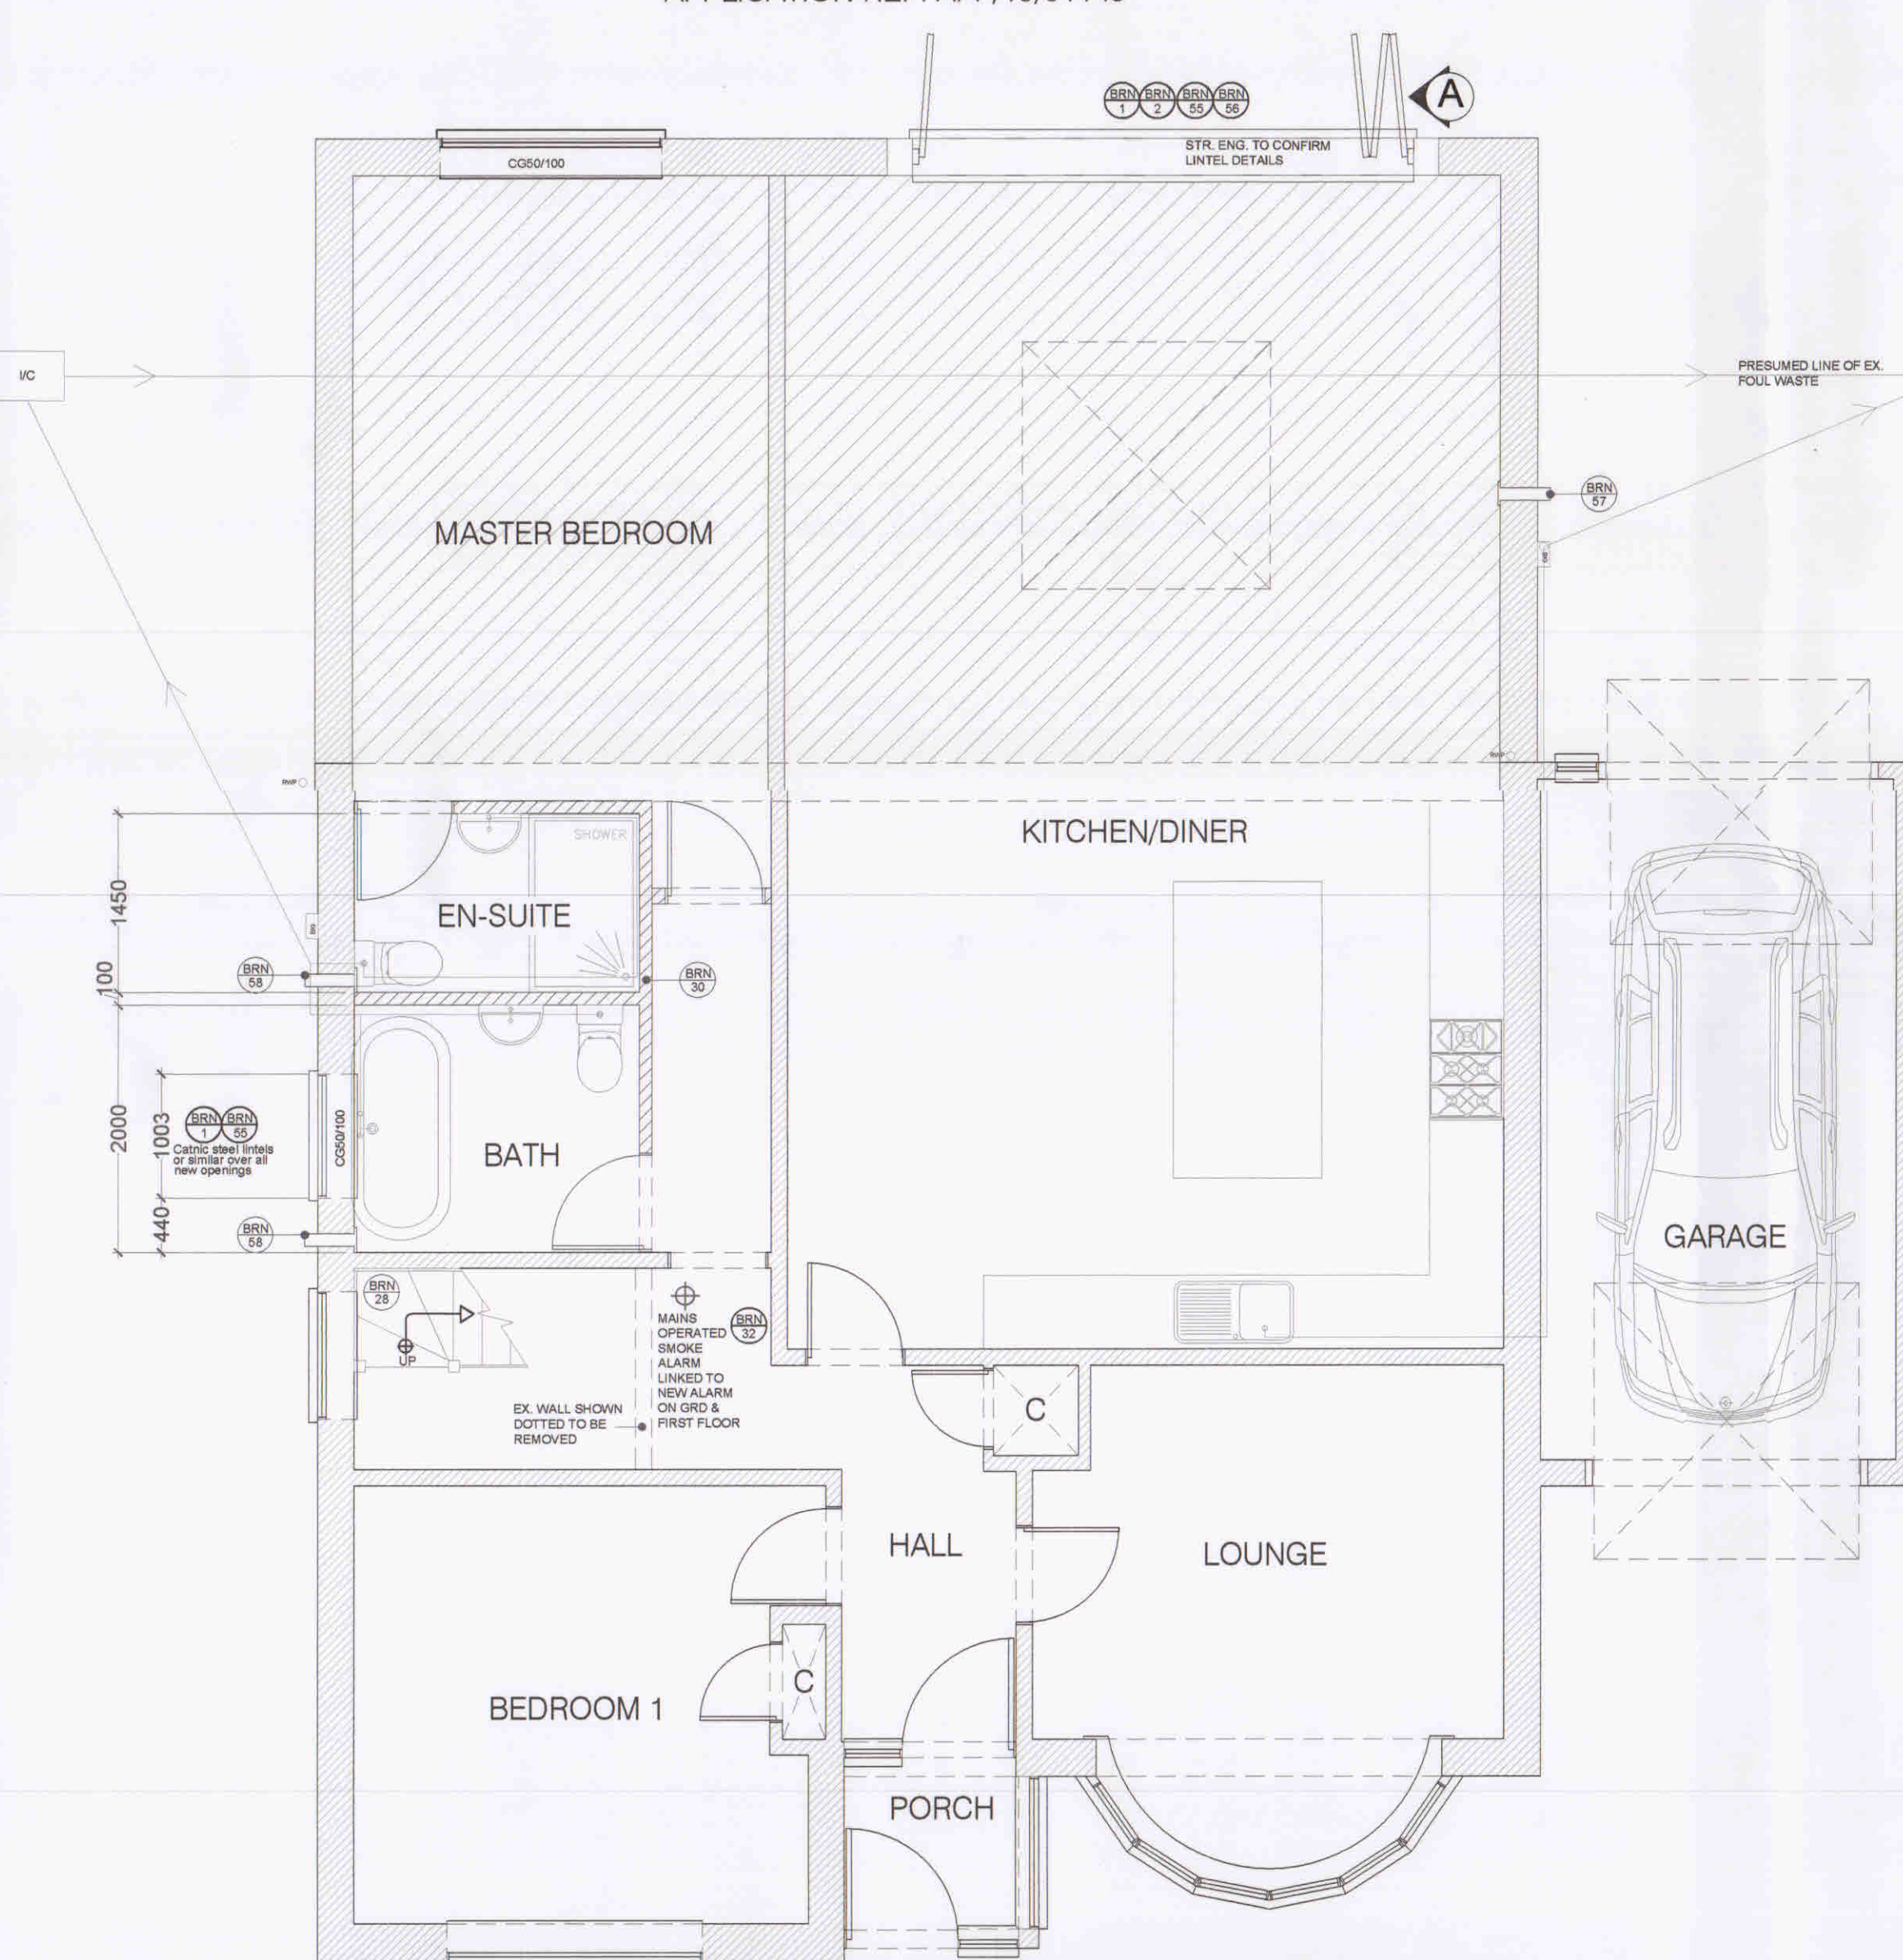


18 PROPOSED GRD FLOOR PLAN
1:50

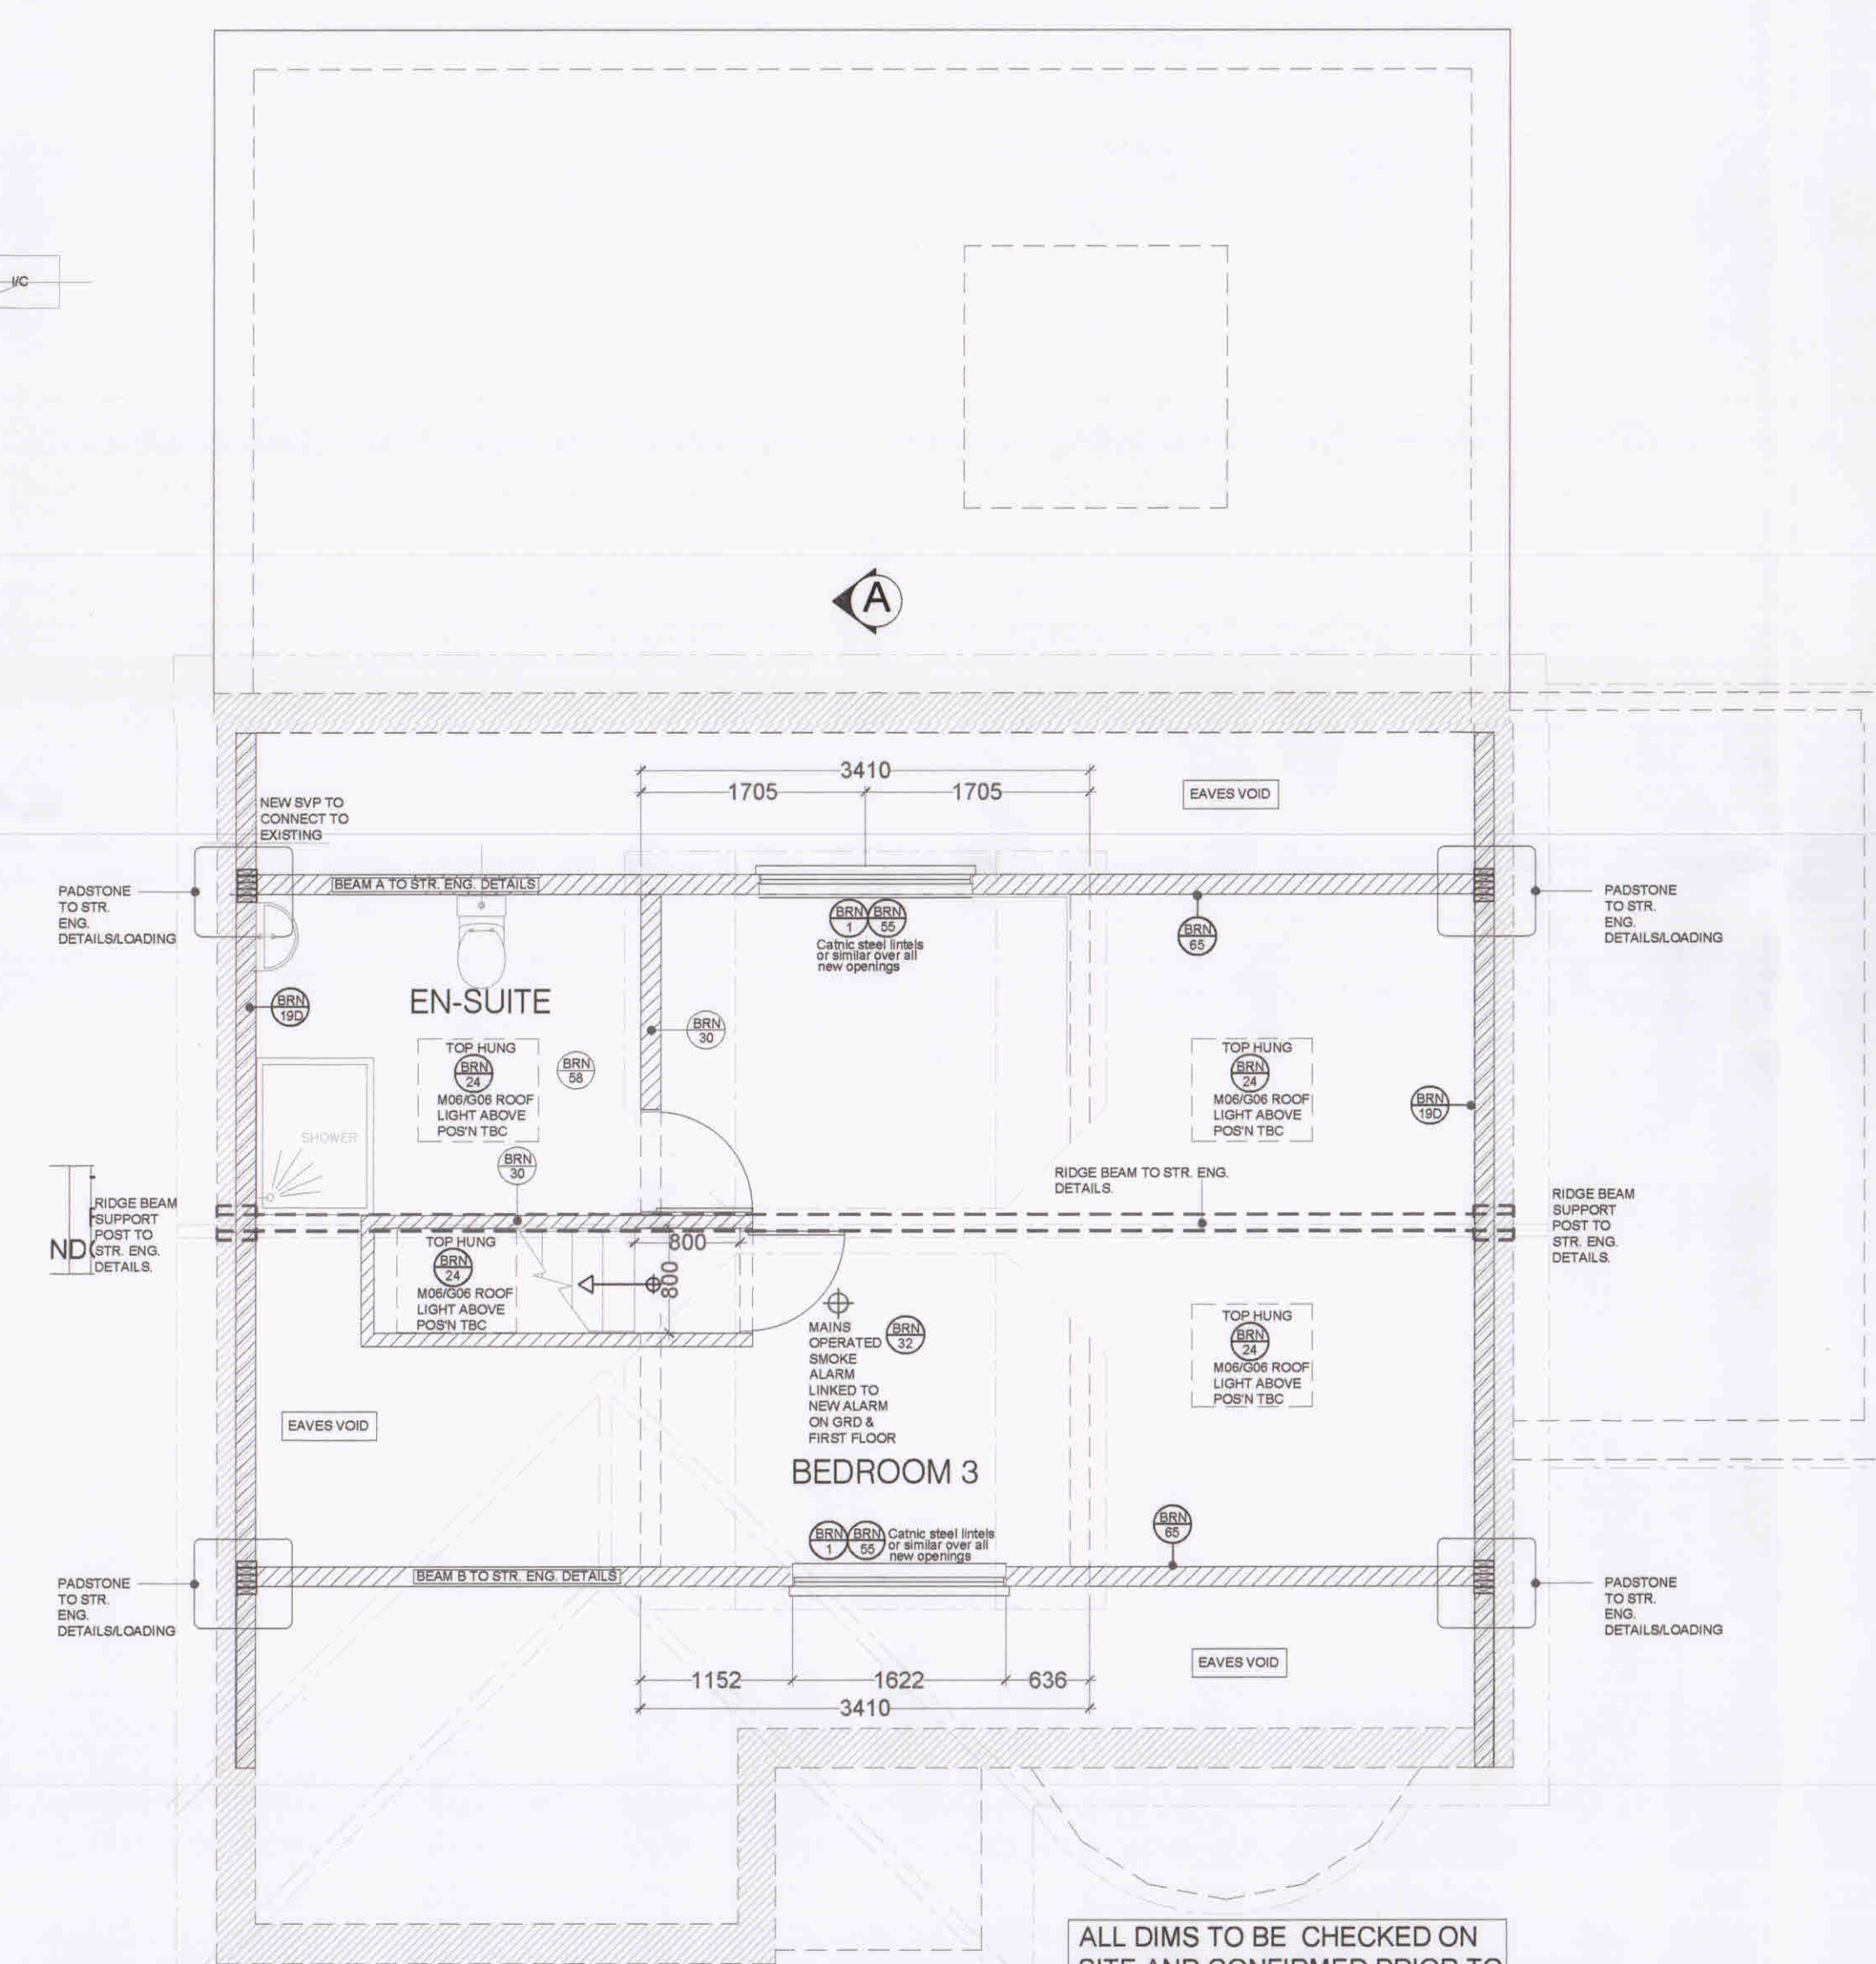

19 PROPOSED FIRST FLOOR PLAN
1:50

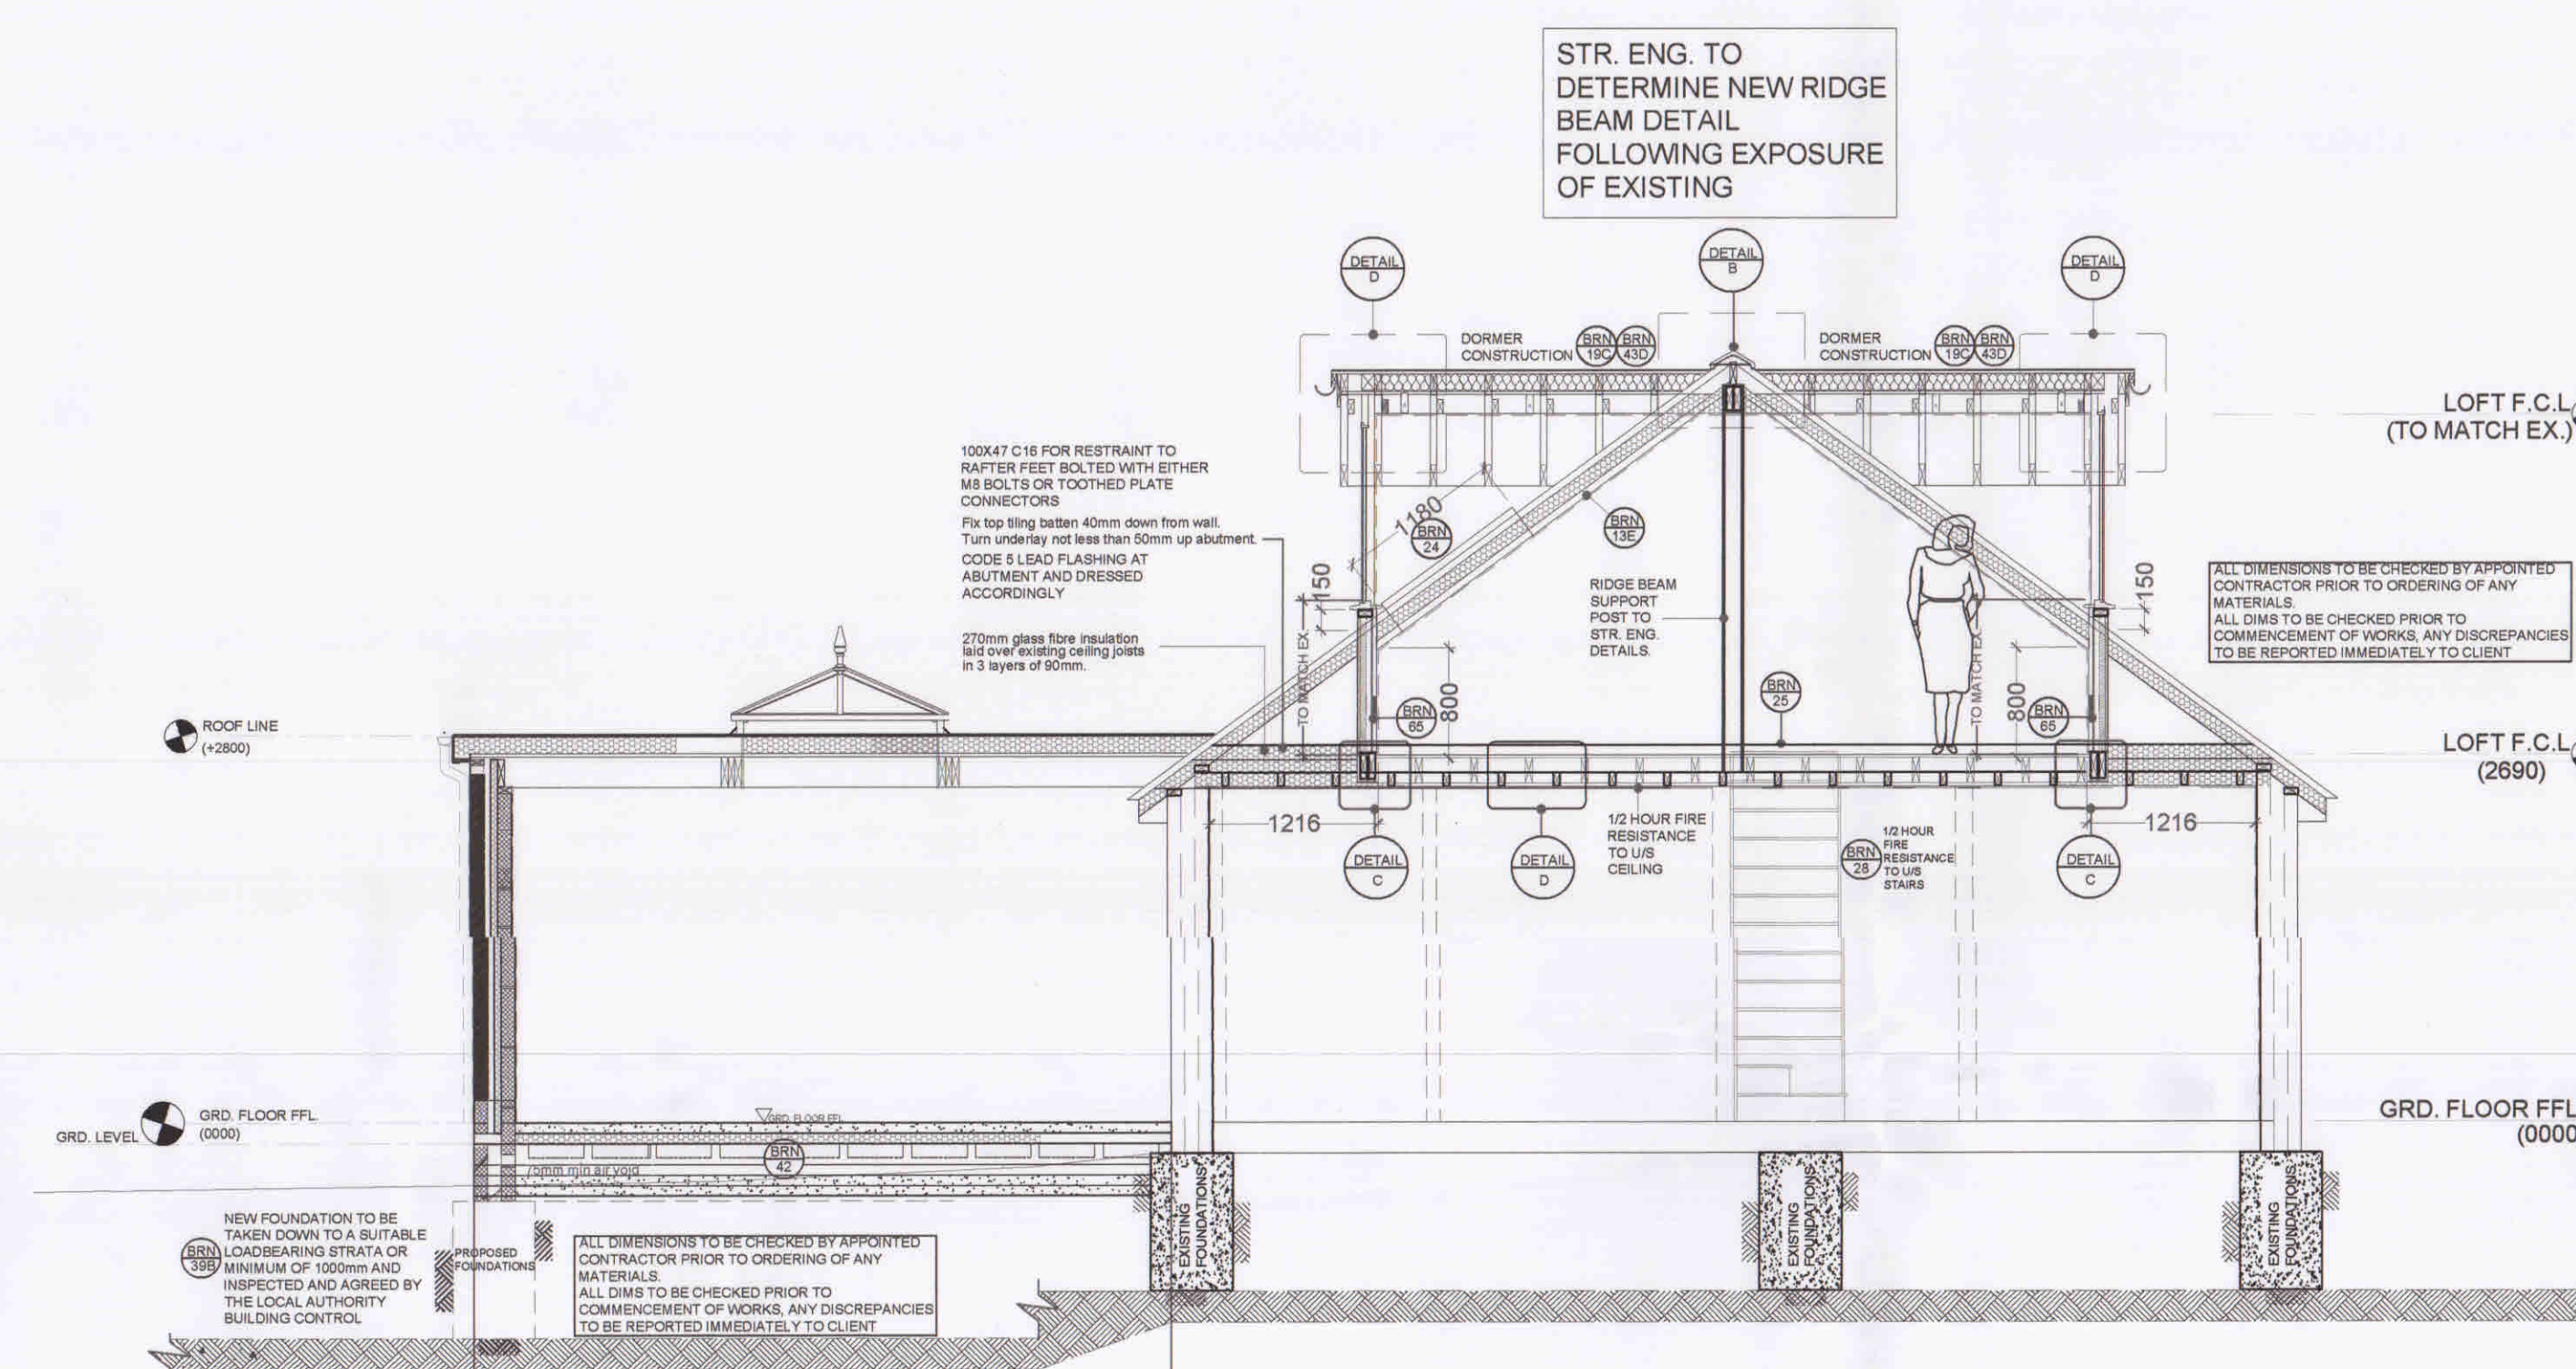

20 PROPOSED SECTION 'A' - 'A'
1:50

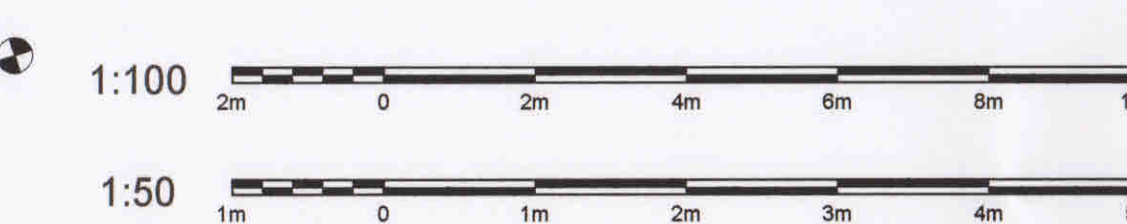

NOTE:
DRAWING: TERRY_02A TO BE USED IN CONJUNCTION WITH
ASSOCIATED BUILDING REGULATIONS NOTES TERRY/BRN.
DIRECTIONAL NORTH ARROW SHOWN ON BLOCK &
LOCATION PLANS TERRY/BLP.

DETAILS AND DIMENSIONS OF ALL LEVELS OF PROPOSED
PLANS TO BE CHECKED ON SITE BY APPOINTED
CONTRACTOR PRIOR TO ANY
COMMENCEMENT/ORDERING OF MATERIALS OF WORK,
ANY QUERIES, VARIATIONS OR DISCREPANCIES
DIRECTED TO CLIENT - DM DESIGNS ACCEPTS NO
RESPONSIBILITY IN ANY PART ON DRAWINGS UNLESS
OTHERWISE AGREED PRIOR.
BRN 1 DENOTES ATTACHED BUILDING REGULATION NOTES
DENOTES ITEM No.

MODIFICATIONS		ISSUE:
TITLE LOFT CONVERSION WITH GABLE END CREATION		
CUSTOMER 12 CHESTNUT AVENUE, BEDHAMPTON, HAVANT, PO9 3QR		HAVANT BOROUGH COUNCIL 20 MAY 2022 RECEIVED
DRAWING NO. 1 OF 1 TERRY_02A		VARIES: DATE: 17.05.2022

