

12 LANCASTER WAY
WATERLOOVILLE
PO7 7NG

Scale: 1:50
Original sheet size: A1
Date drawn: 6th September 2023 | Date Amended: 16th January 2025

Drawing plans to support HBC planning application for proposed change of glazing to south west elevation upper window.

- > Sheet 1 shows EXISTING.
- > Sheet 2 shows PROPOSED.

CONTRACTED TO: Executive Windows & Construction, Unit 114, Proxima Park, Houghton Avenue, Waterloooville, PO7 3DU. Tel. 023 9261 3316
Contract #3957
Designer: P.Clark - B.Eng Hons.
Site dimensions must be taken and checked in preference to this scaled drawing, before work is put in hand.
This drawing is the copyright of the designer and must not be reproduced or used without permission.


> This is Sheet 2
PROPOSED

PROPOSED CHANGE OF GLAZING TO FIRST FLOOR WINDOW IN SOUTH WEST GABLE END, TOWARDS FRONT ELEVATION, ABOVE DRIVE.


The current window faces towards neighbouring blank gable of 10 Lancaster Way.

Pre-planning advice: Obtained 16th August 2023. HBC Ref GEN/23/00649. Planning Officer: Ms D Sheath.
Planning permission required.

(South West, First floor) SIDE ELEVATION WINDOW WORKS:
De-Bead Existing Window
De-Glaze Existing Window
Install New Clear Glazing
Re-Bead Glazing

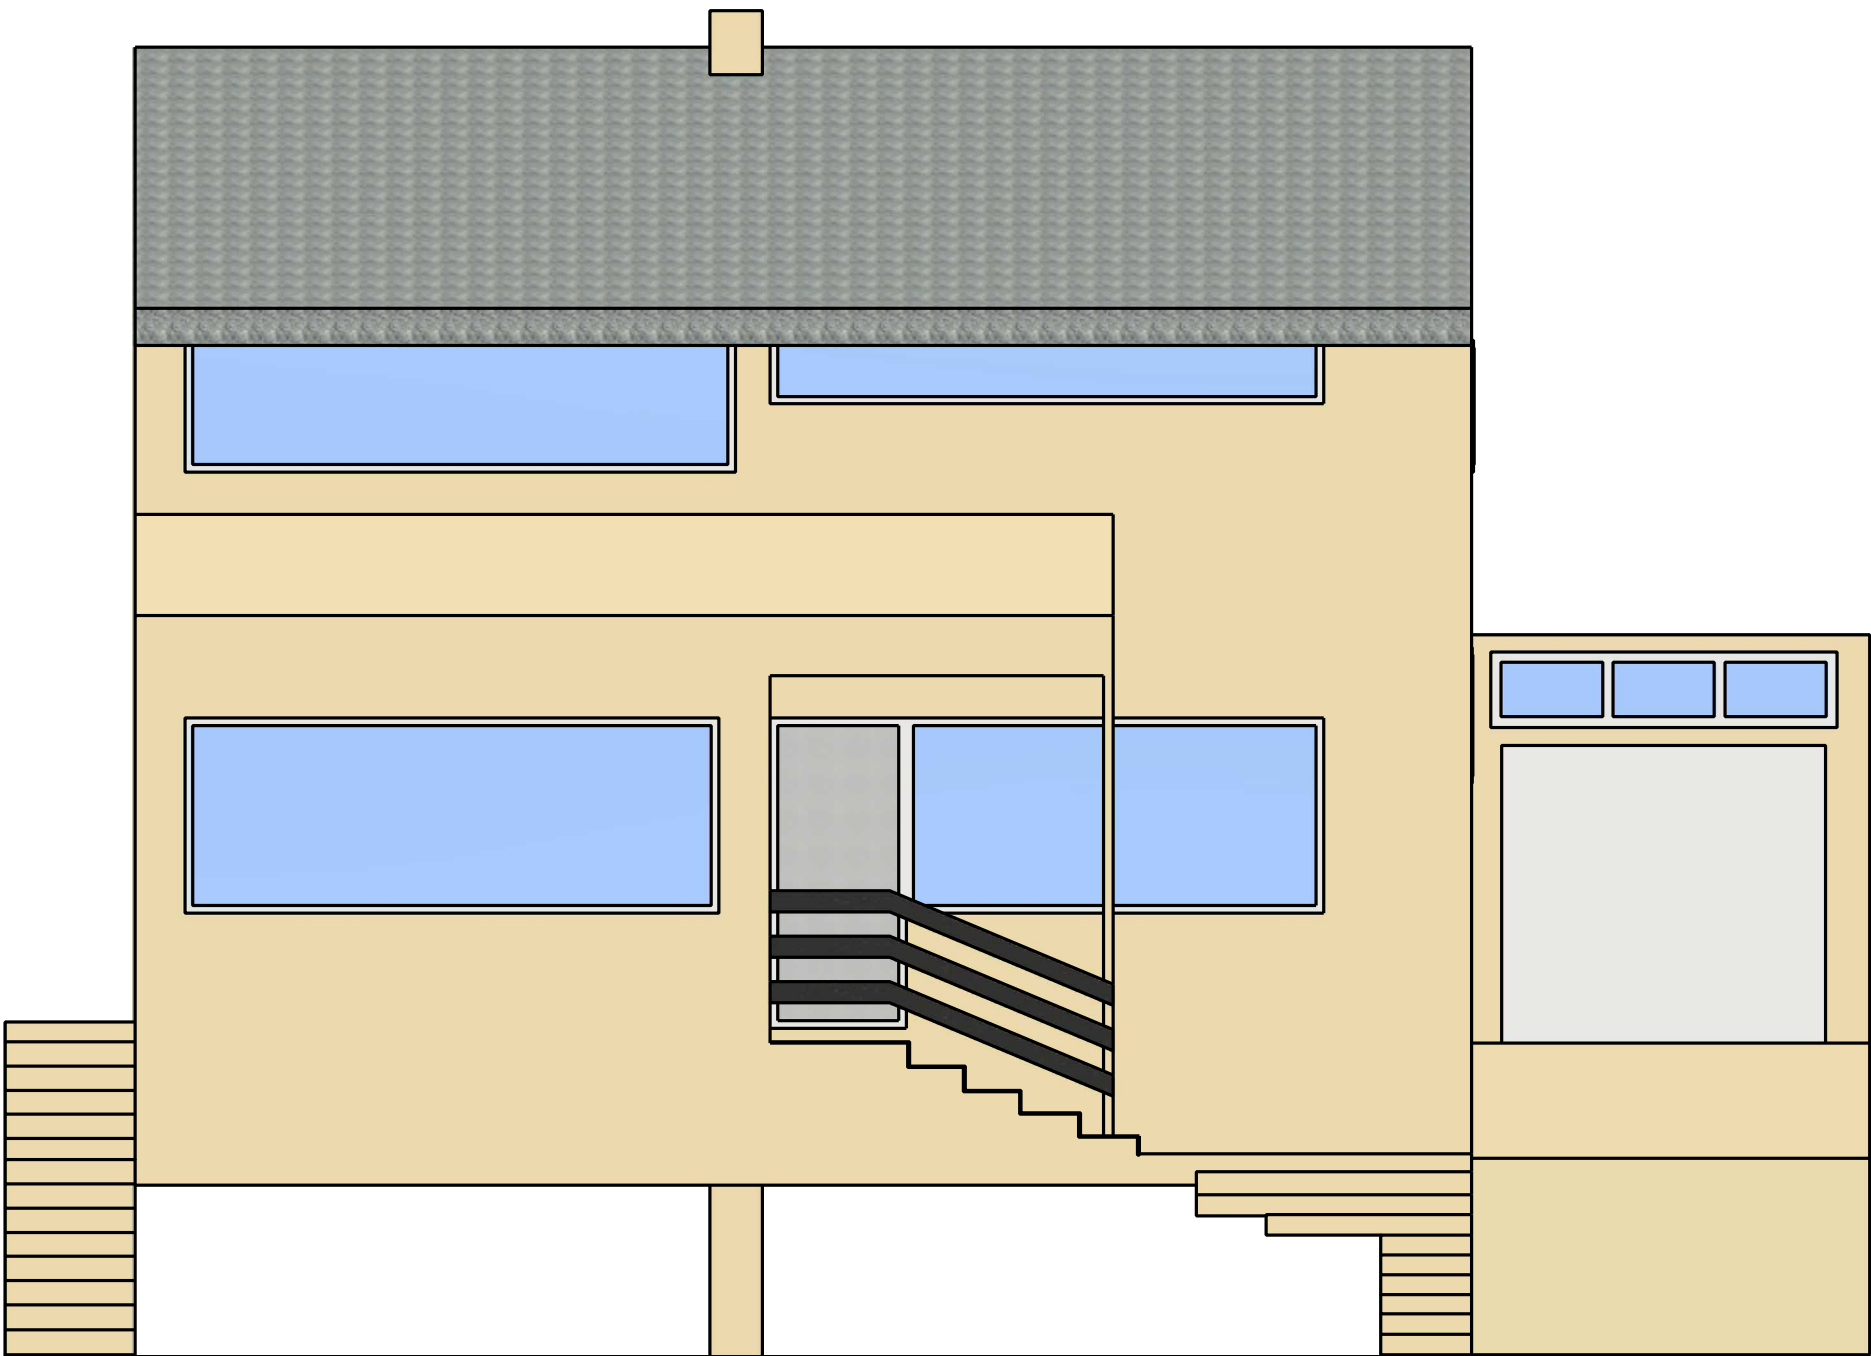


FRONT ELEVATION
NORTH WEST FACING

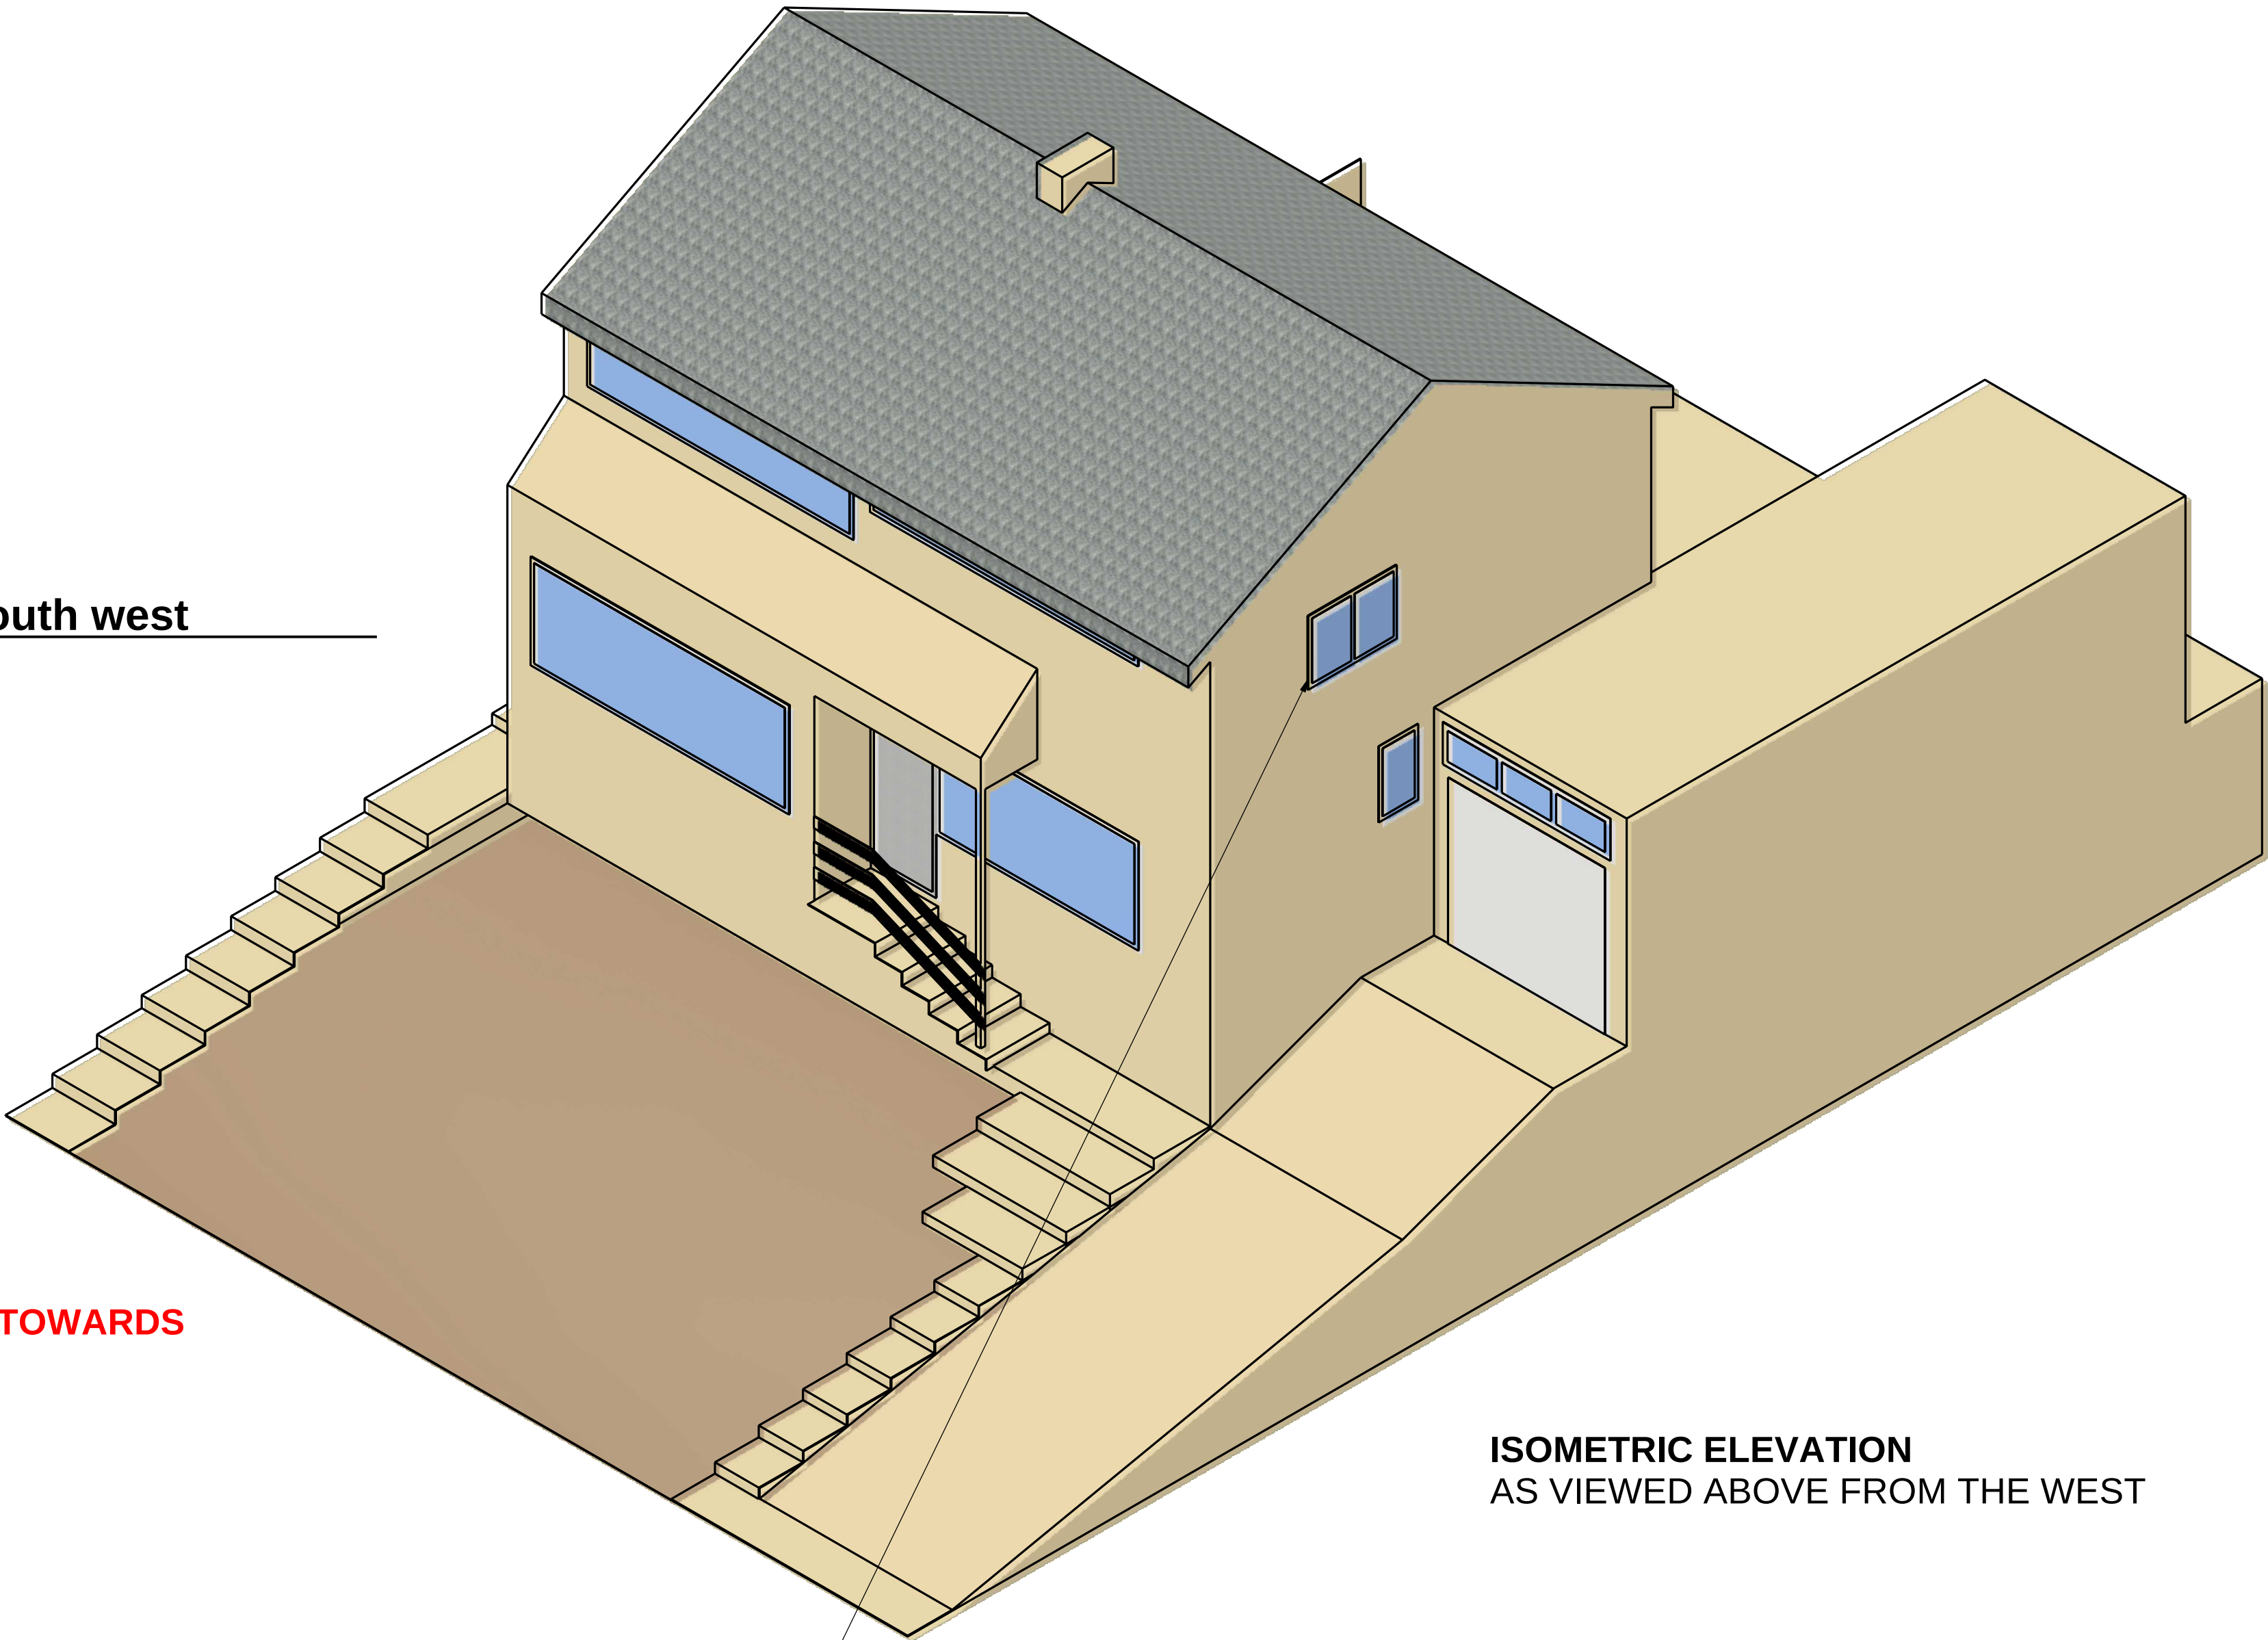

ISOMETRIC ELEVATION
AS VIEWED ABOVE FROM THE WEST

PROPOSED CHANGE OF GLAZING
87cm (3ft) High x 122cm (4ft) Wide (Typ.)
CHANGE FROM OBSCURED GLAZING TO CLEAR
HALF FIXED, HALF OPENING.

OPENING HALF HINGED VERTICALLY:
HINGED EDGE IS CLOSEST
TO HOUSE FRONTAGE.

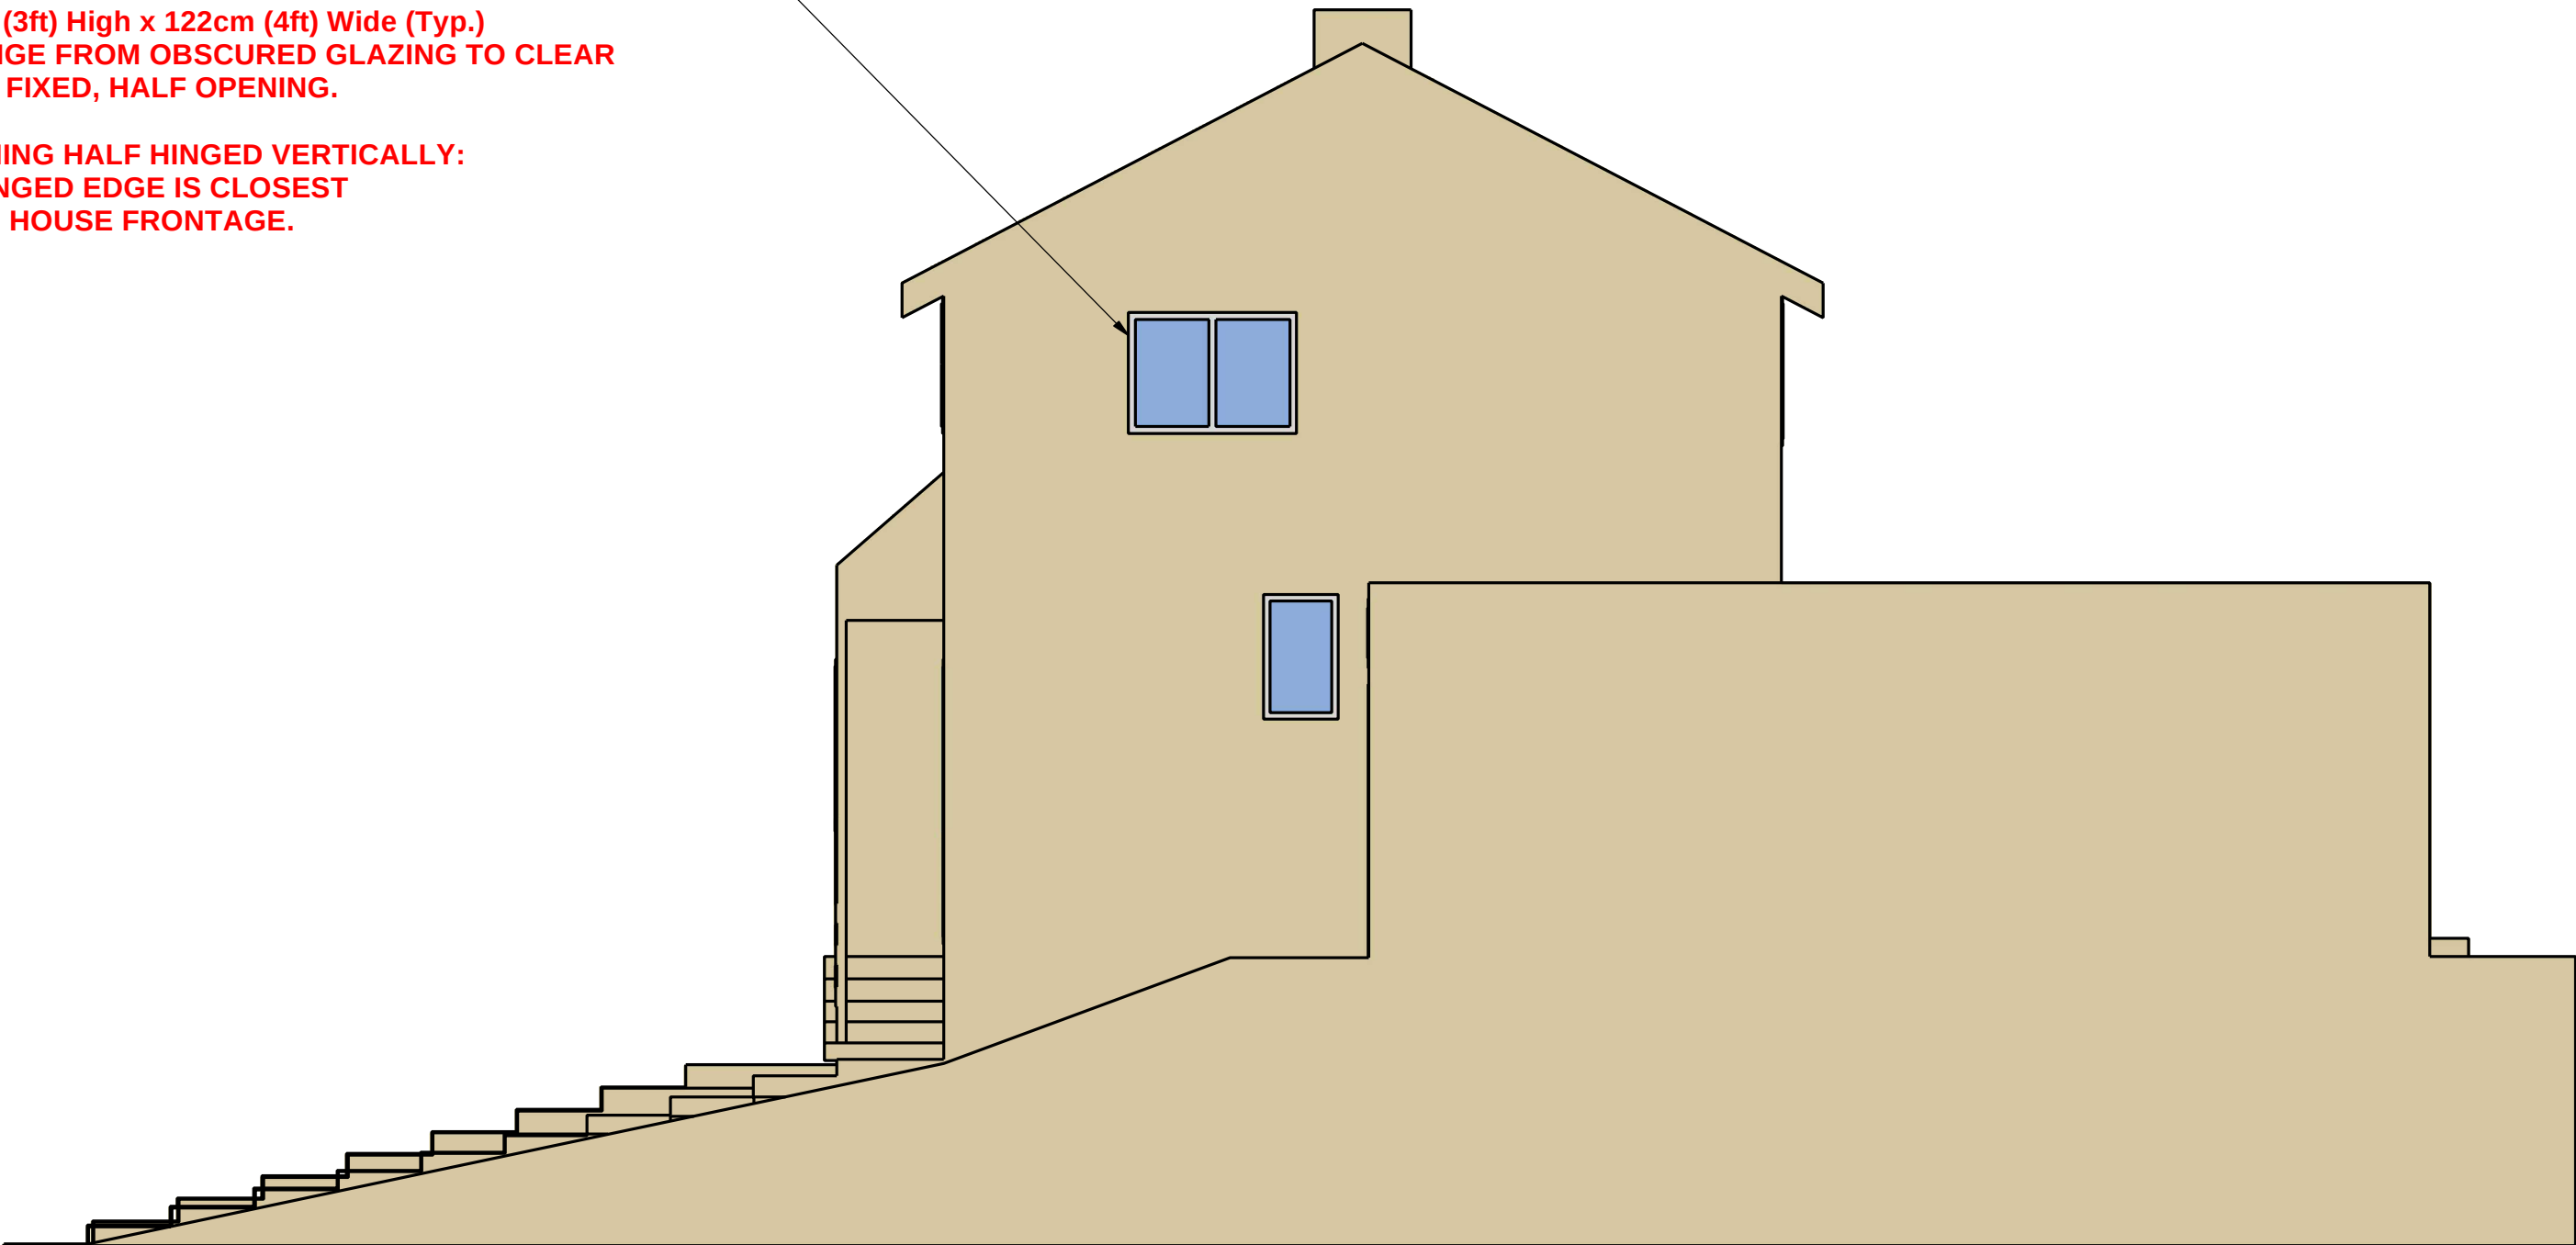

SIDE ELEVATION
SOUTH WEST FACING