


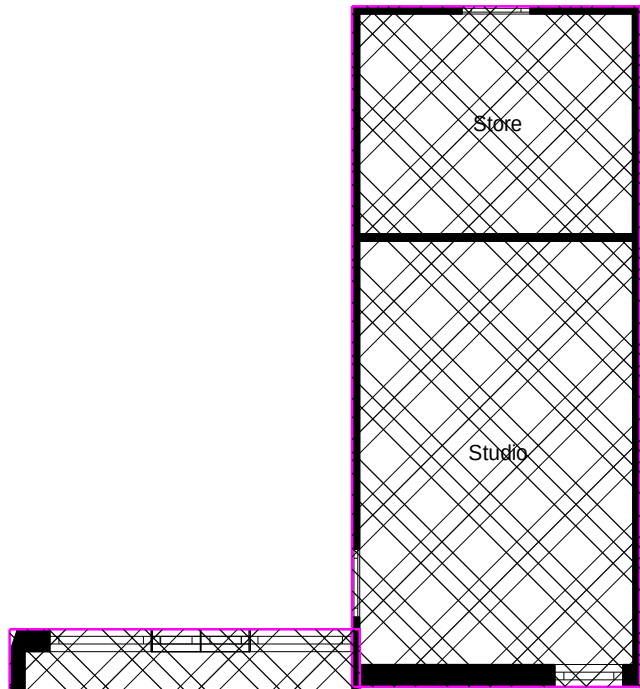


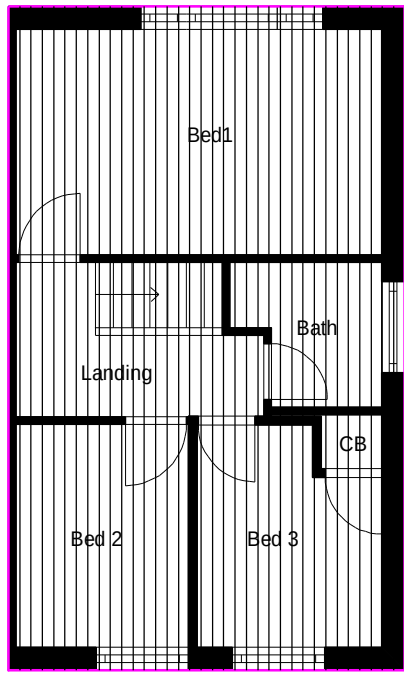

EXISTING FIRST FLOOR ROOF PLAN

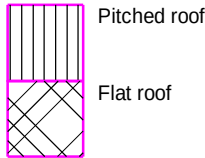

EXISTING GROUND FLOOR ROOF PLAN

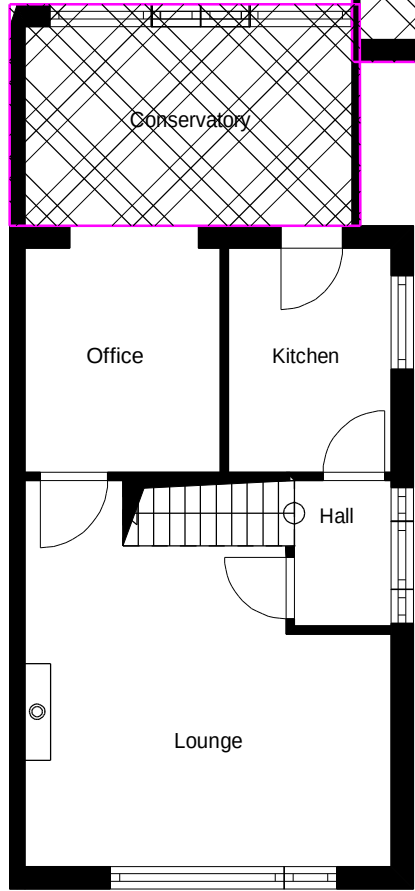

FRONT VIEW




REAR VIEW





RIGHT SIDE VIEW



ENTRANCE VIEW

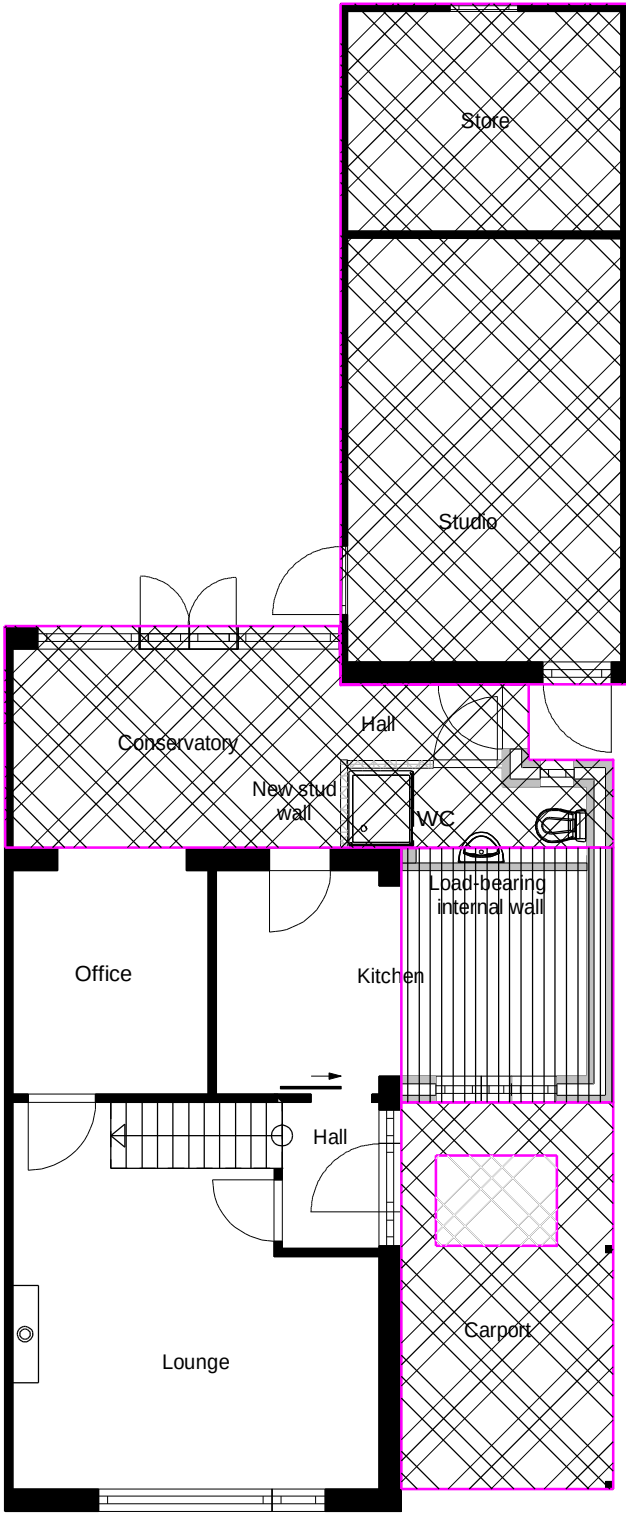

PROPOSED GROUND FLOOR ROOF PLAN

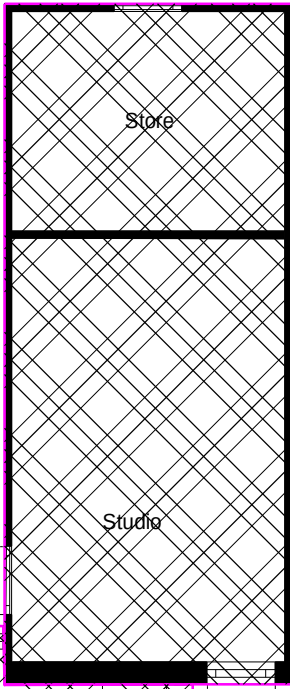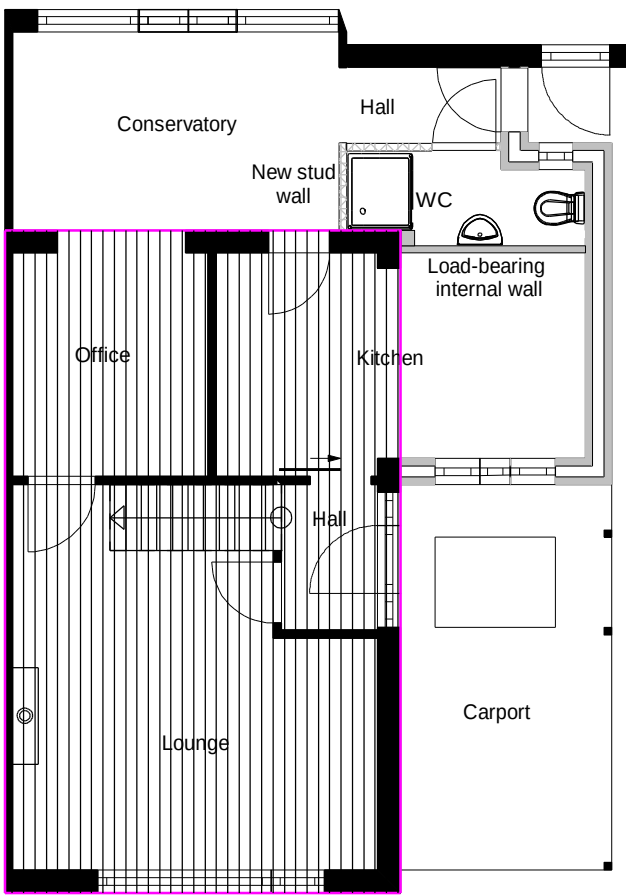

PROPOSED FIRST FLOOR ROOF PLAN

1M 2M 3M 4M 5M

Project Single Storey Side Extension

Owner: Mr & Mrs Wade
66 Hillmead Gardens Havant

Architect: PLAN IT BUILD IT
07486604502 fordenperry@gmail.com

Component: Existing and proposed roof plan
with photographs
Scale: 1 : 100 on A3
Date: 10/05/2024

> N

