



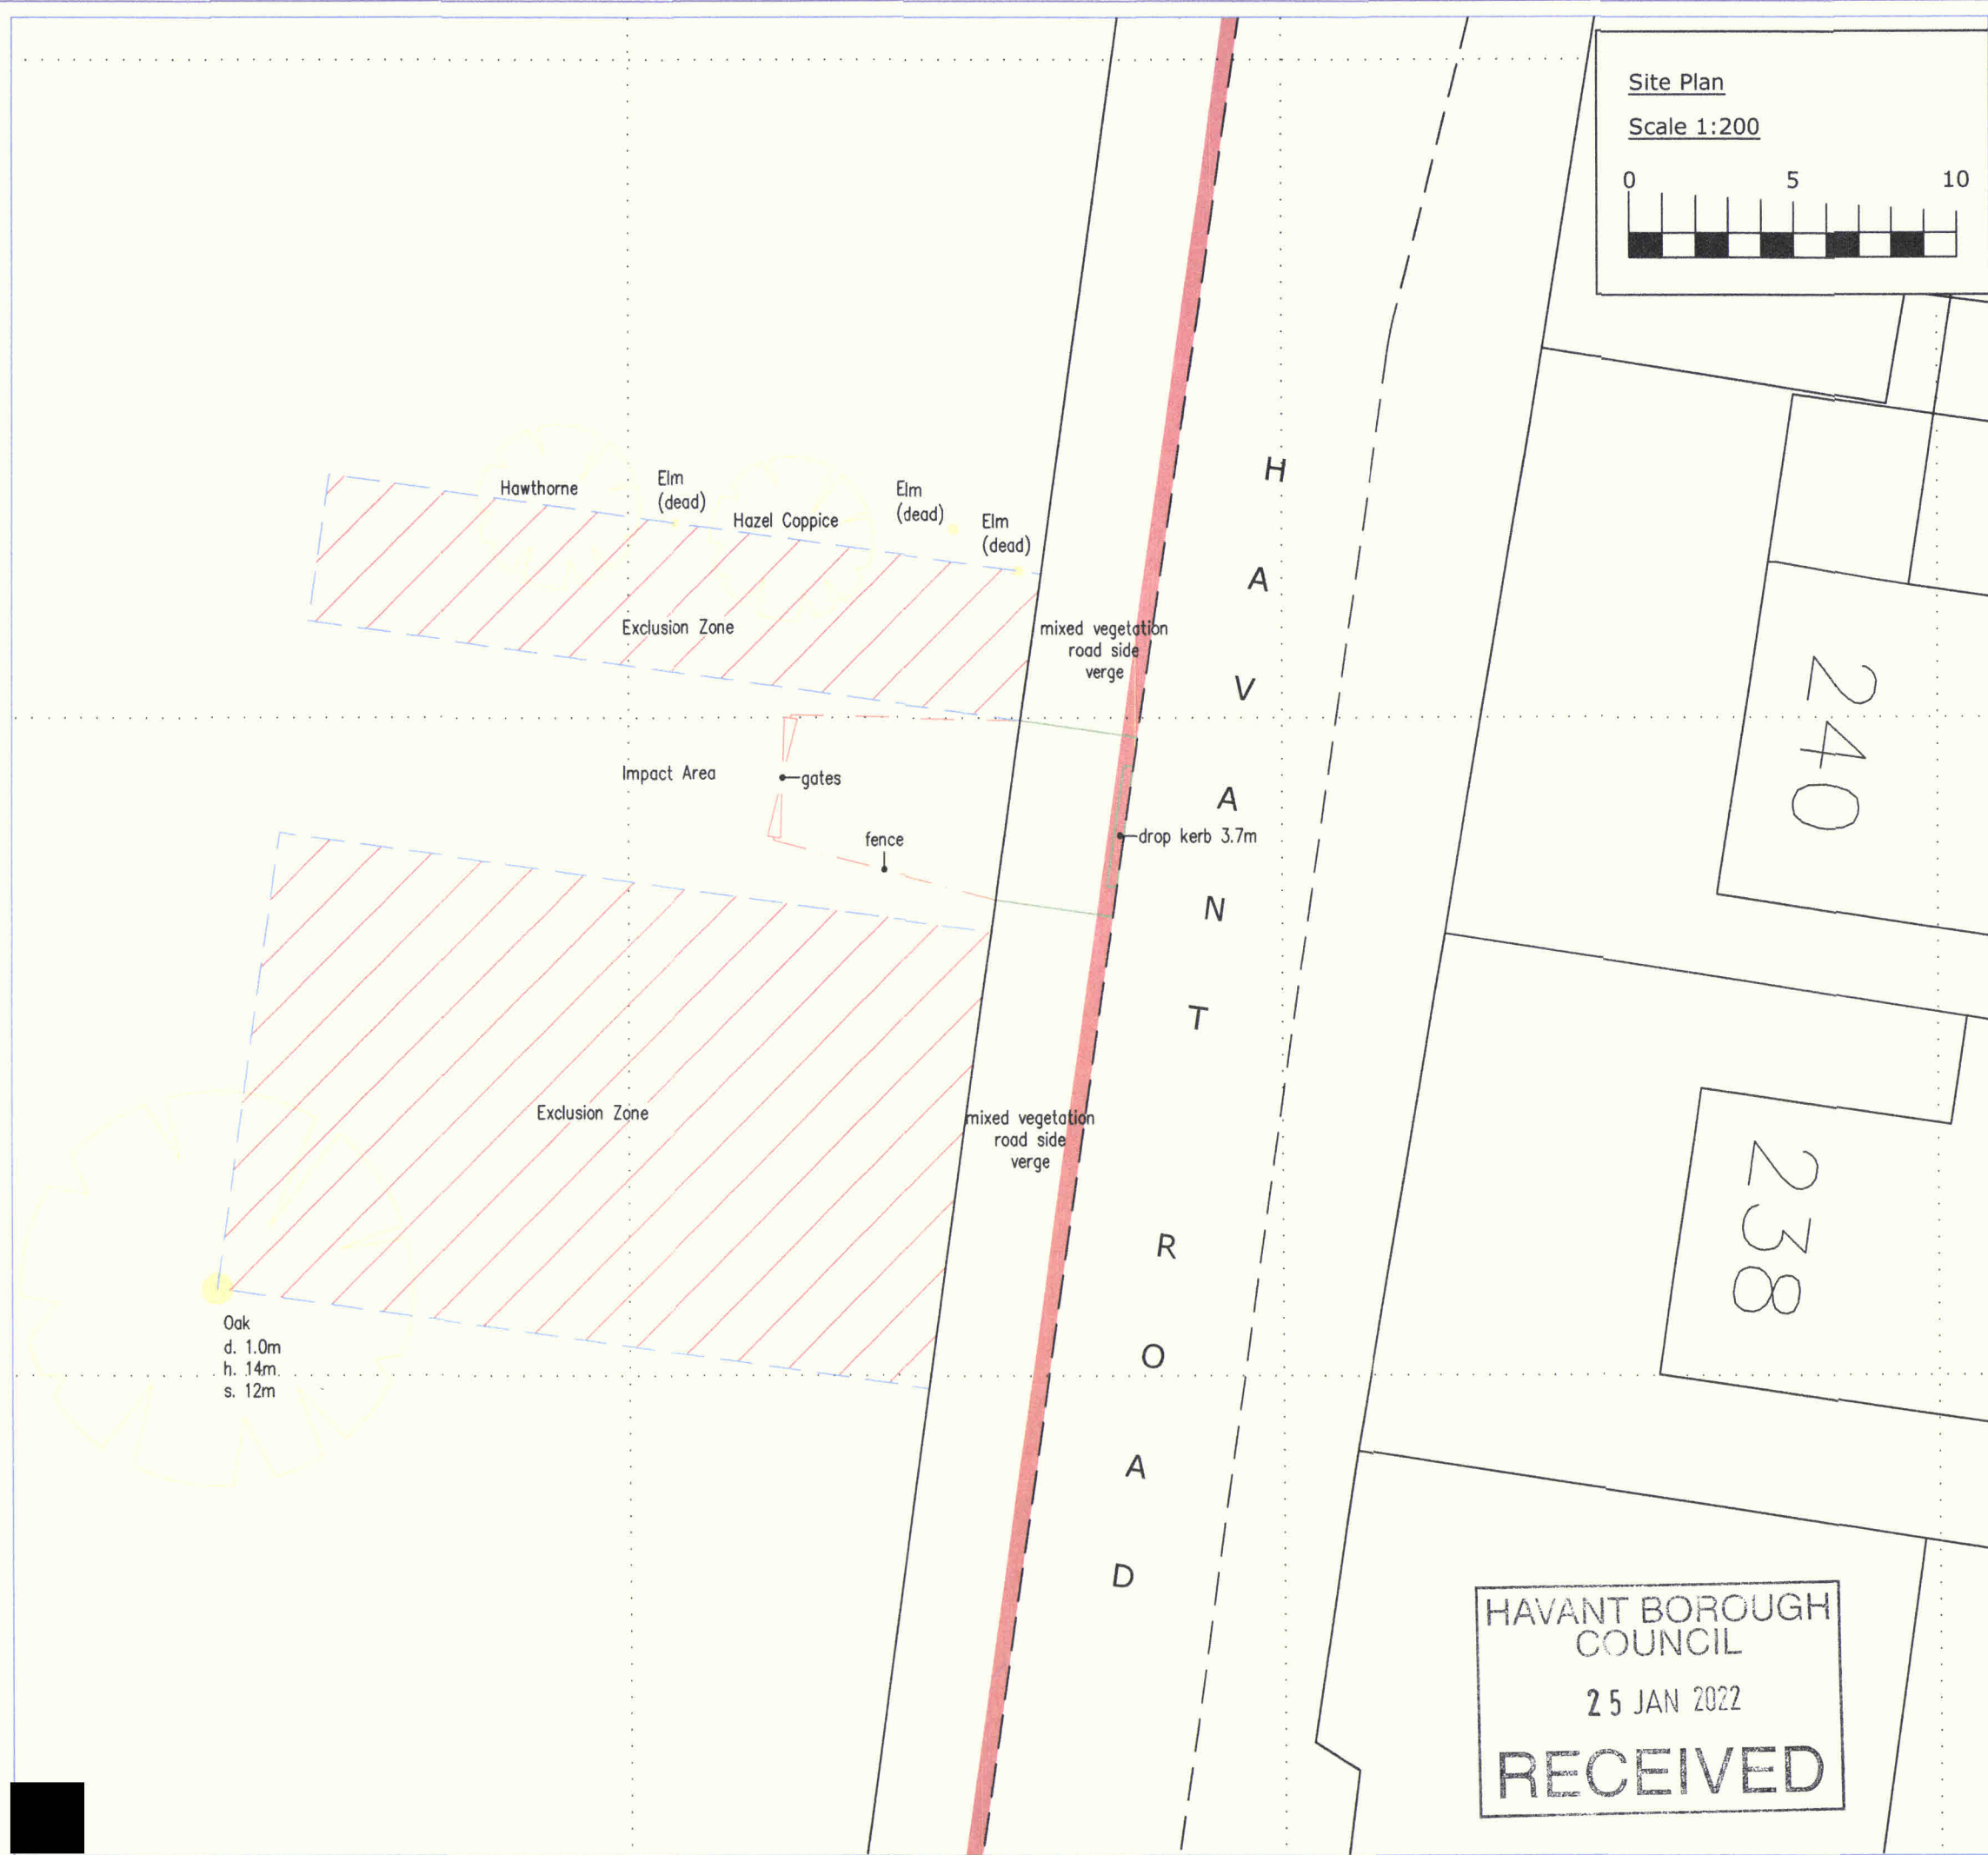

Rev.	Description.	Date.

- Please Note:
- 1) These survey drawings have been produced from Ordnance Survey digital linework, under licence no. OS 100022432.
 - 2) The accuracy of this survey is dependent upon the scale of the commissioned survey. Users must be careful when re-scaling from any plots, using the grid to verify the scale.
 - 3) This survey is on an arbitrary grid, both in origin and orientation. Furthermore, the North arrow is indicative.

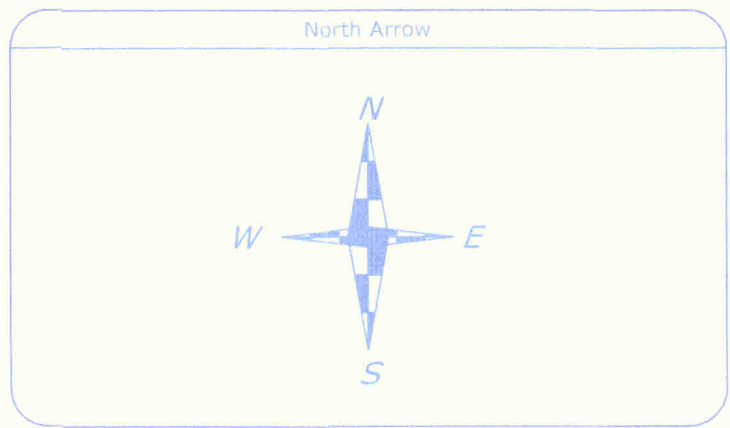

Project Title:	Stoke Common, Havant Road		
Project No.:	5107		
Drawing Title:	Site Plan Planning Drawing		
Drawing No.:	5107-03	Revision:	
Client:	Mr & Mrs Harris		
	The Olive Tree, Old Manor Lane Chilworth, Surrey GU4 8NE		
Drawn:	R.E.M.	Checked:	✓
Scale:	1:200	Sheet Size:	A3
Date:	January 2022		

RM Measured Surveys
Chartered Land Surveyors

Parallel House
32 London Road
Guildford
Surrey
GU1 2AB

07787 100 417
office@rm-measuredsurveys.co.uk
www.rm-measuredsurveys.co.uk