


Scale 1:25

Draw 1

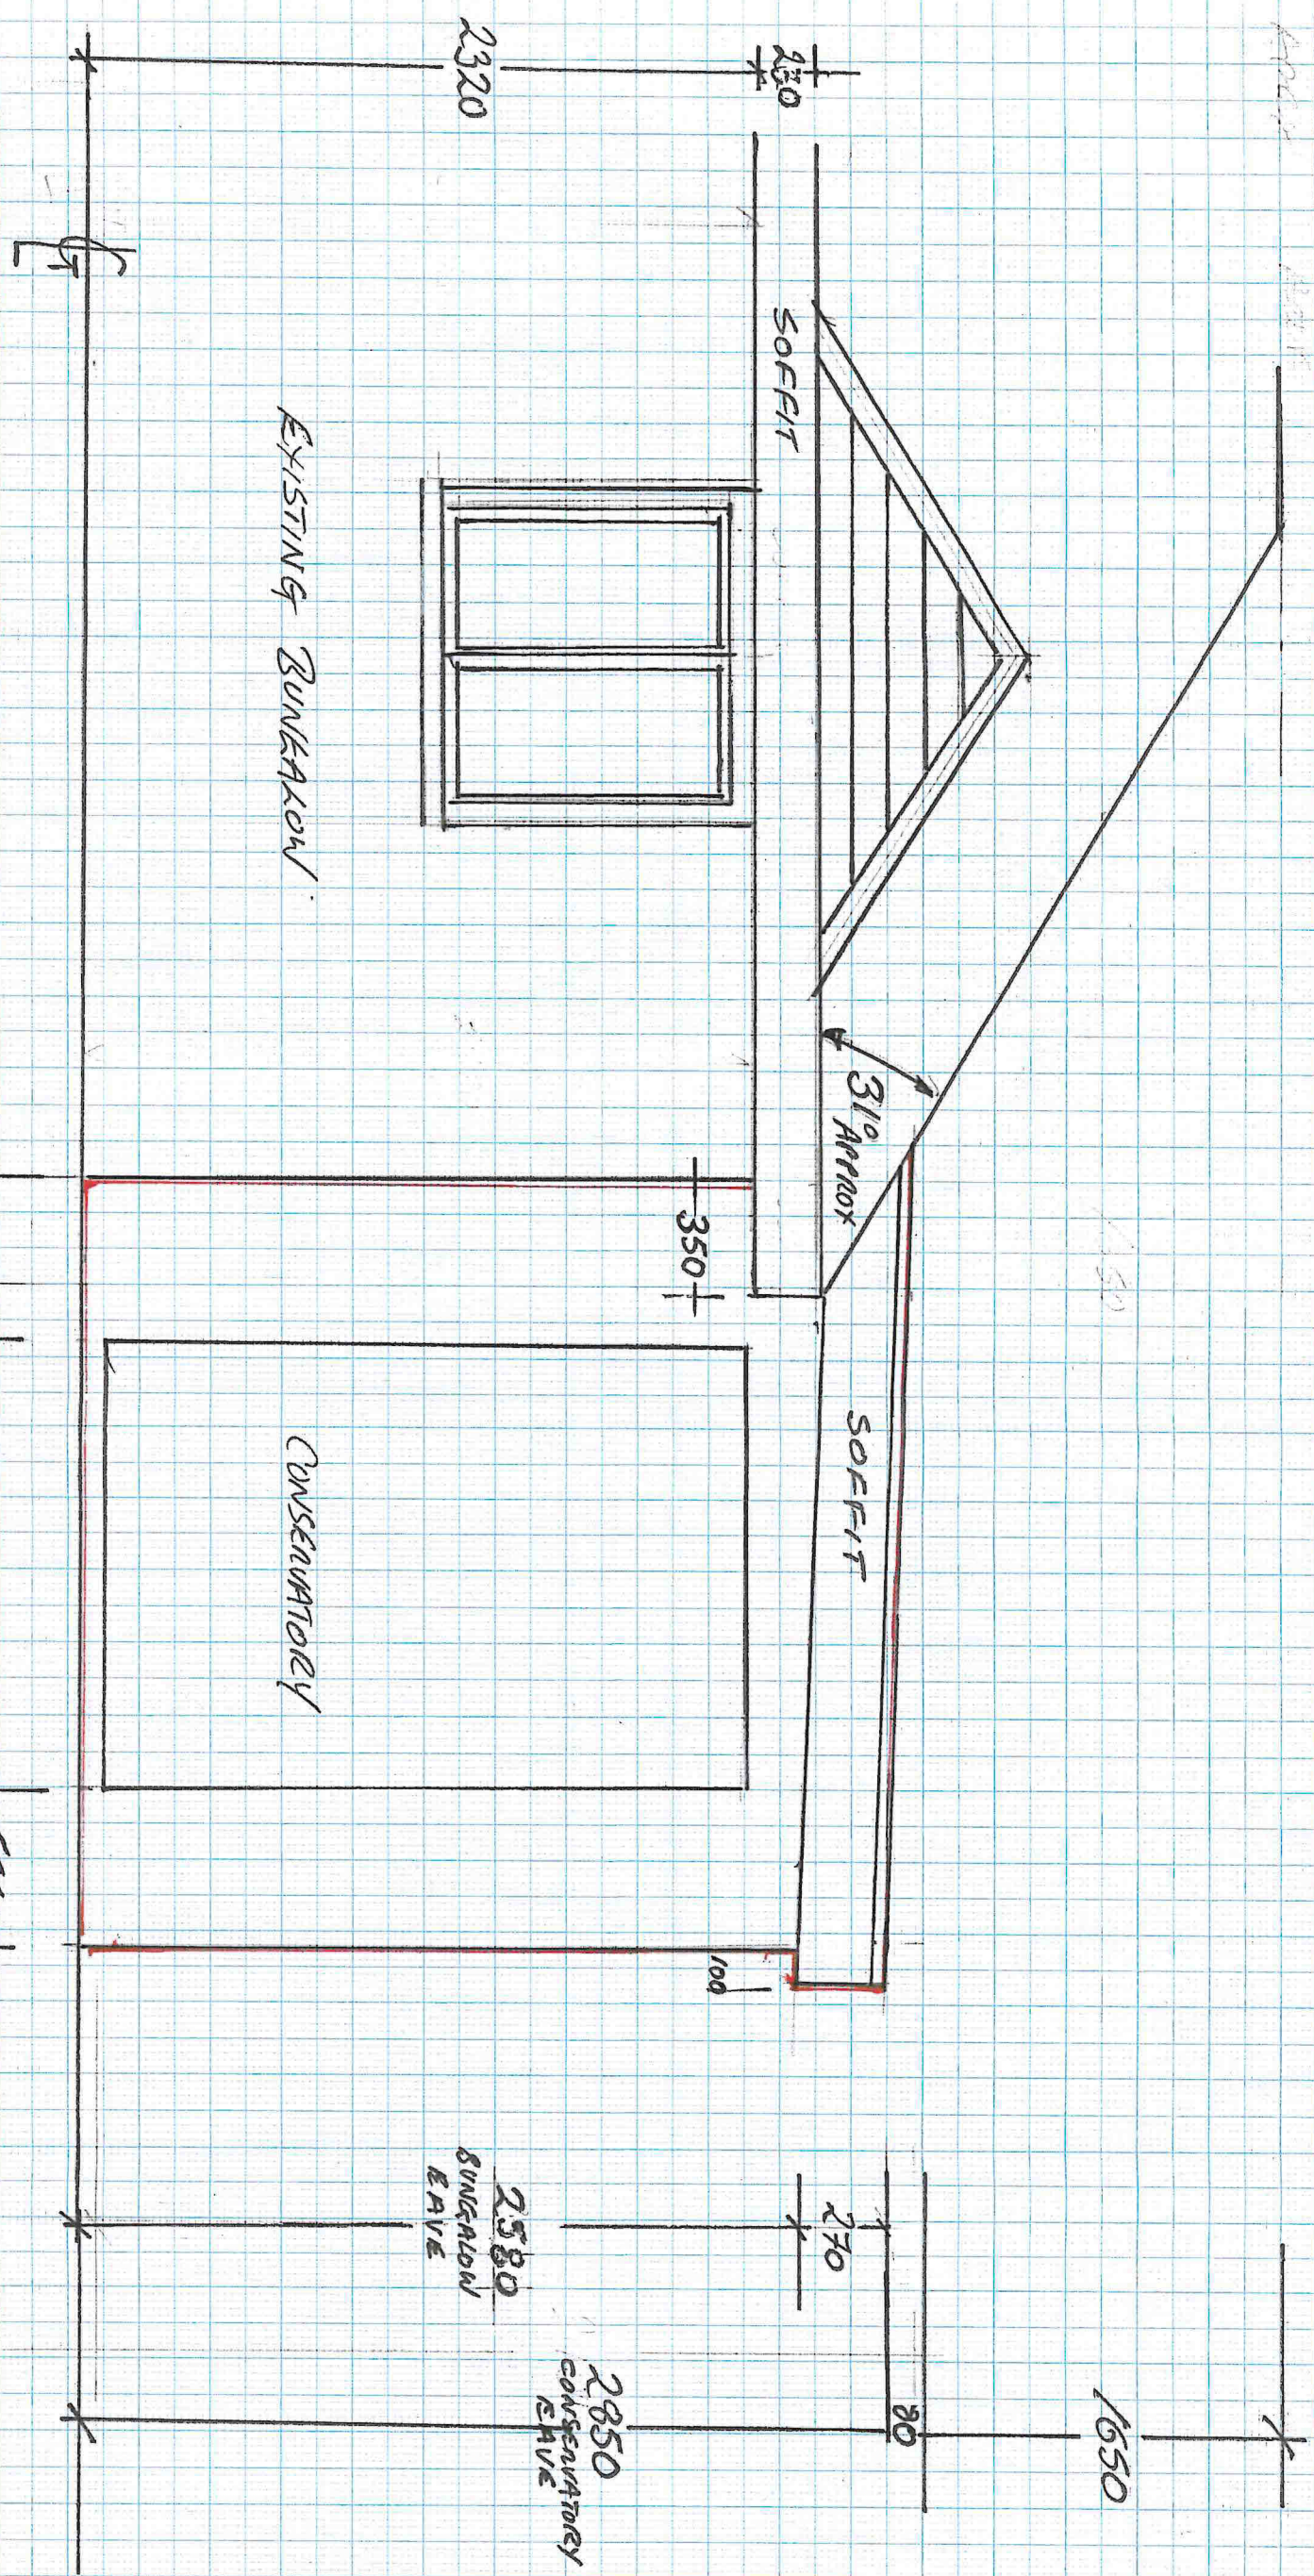

EXISTING BUNGALOW

CONSERVATORY

SOFFIT

SOFFIT

31° Approx

Back of Block Construction
Timber & Felt Roof

Proposed Conservatory
For Pains Lane, Poling

Draw 1

Front Elevation