



PROPOSED CAR PORT 126 LONDON ROAD WIDLEY PO75EW

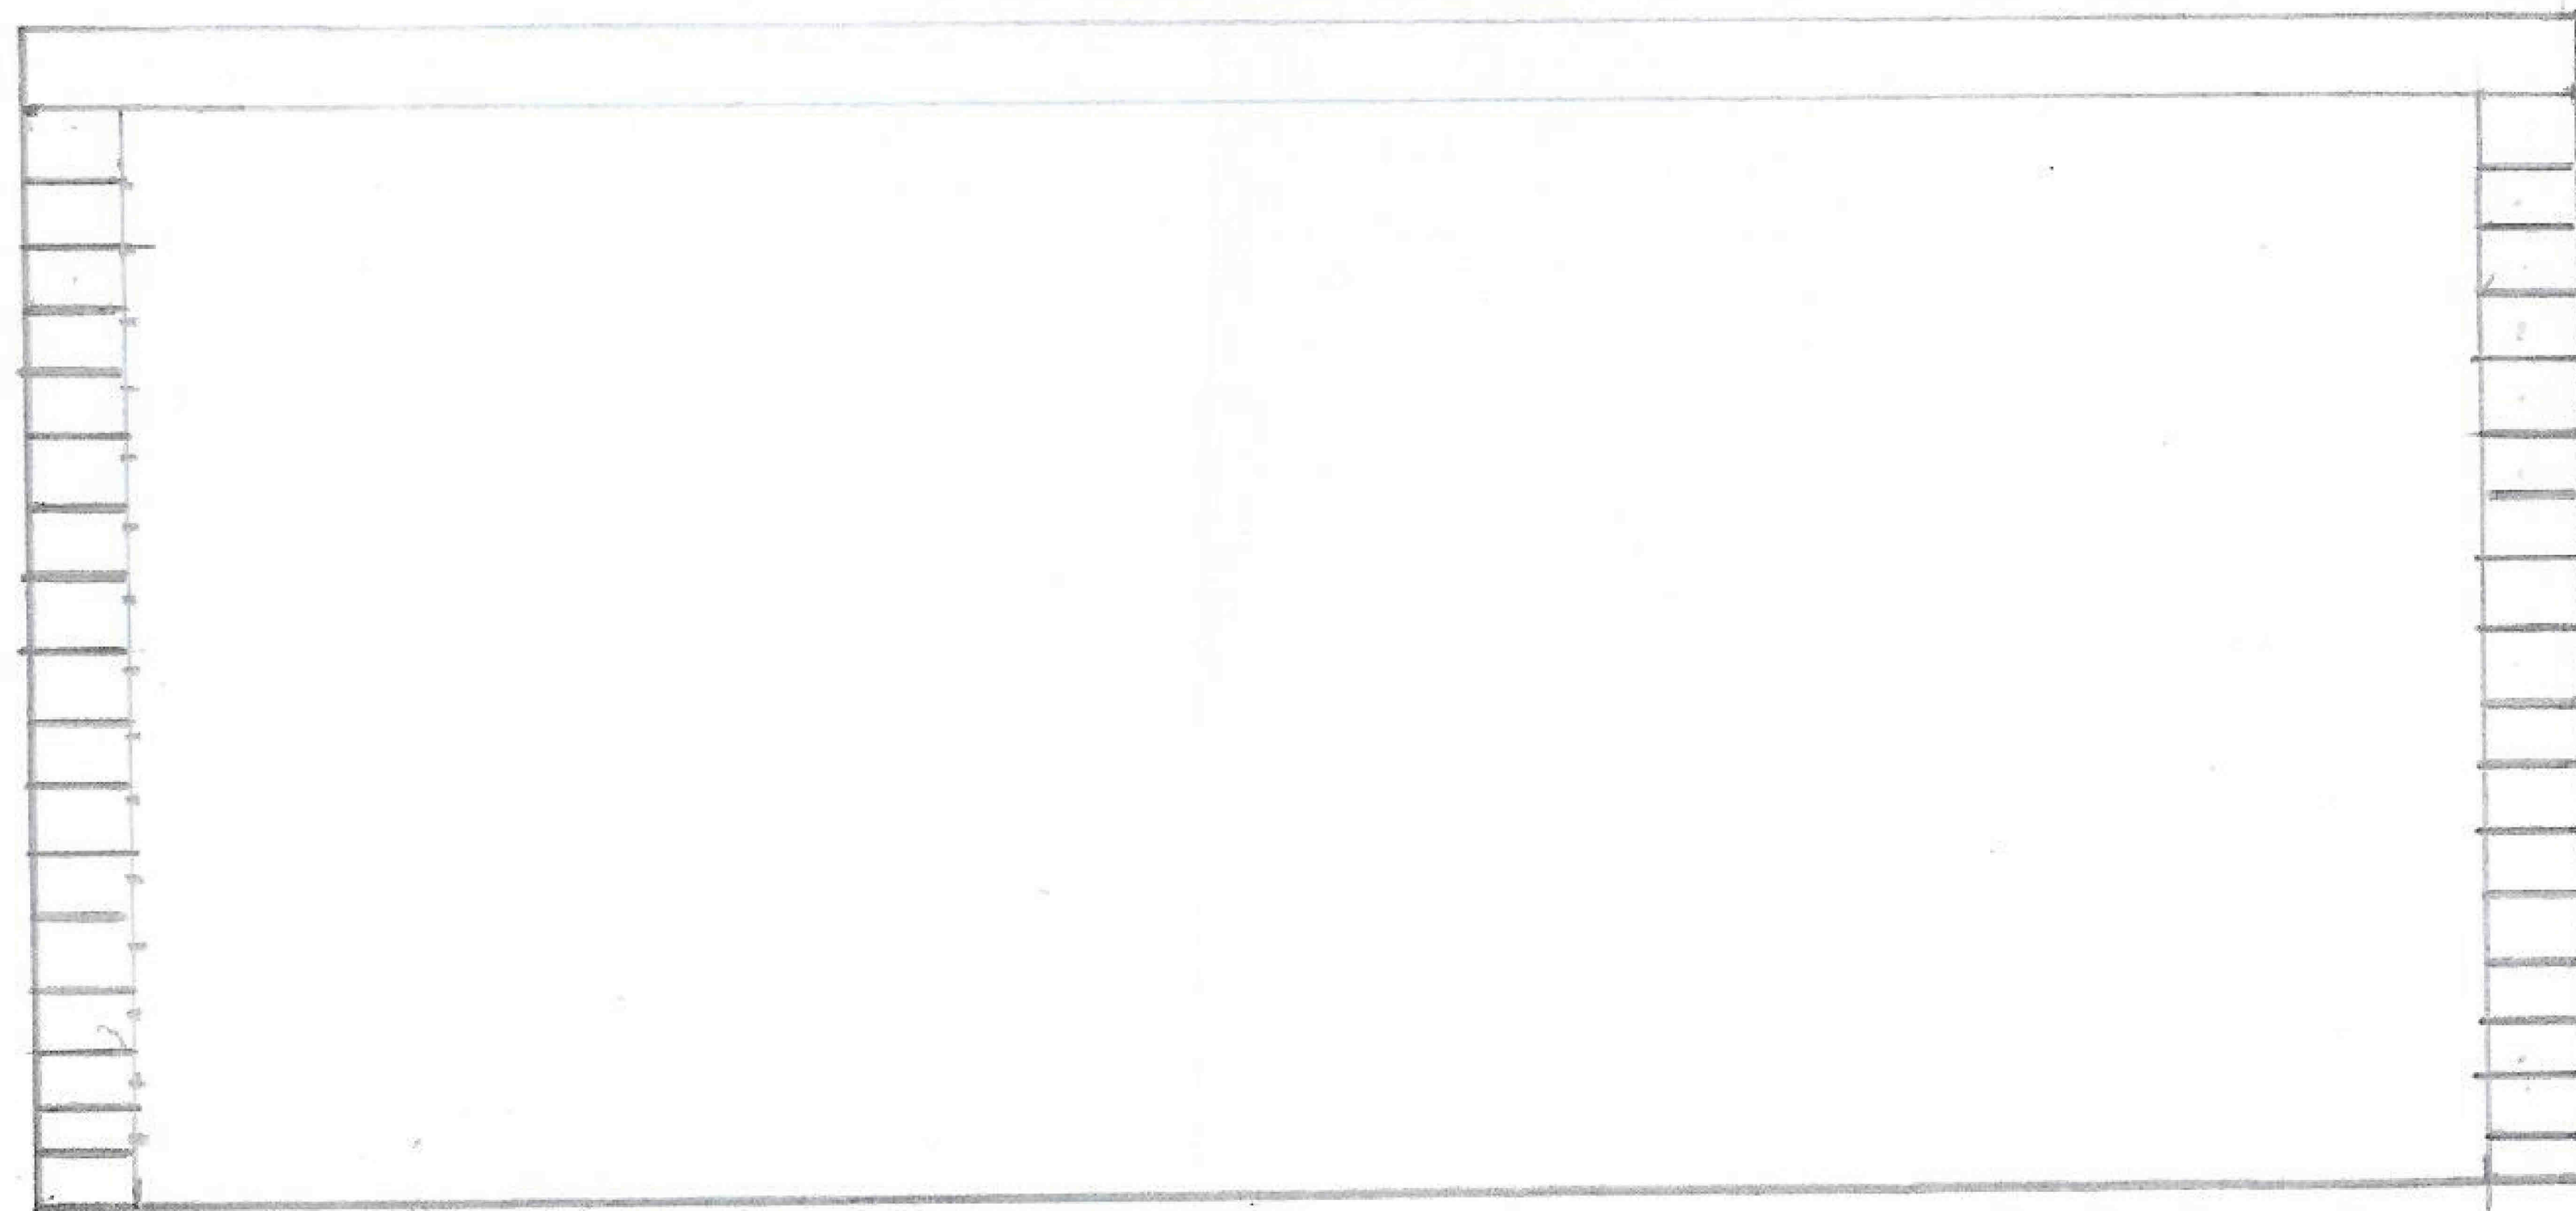

PROPOSED FRONT ELEVATION
SCALE 1:50

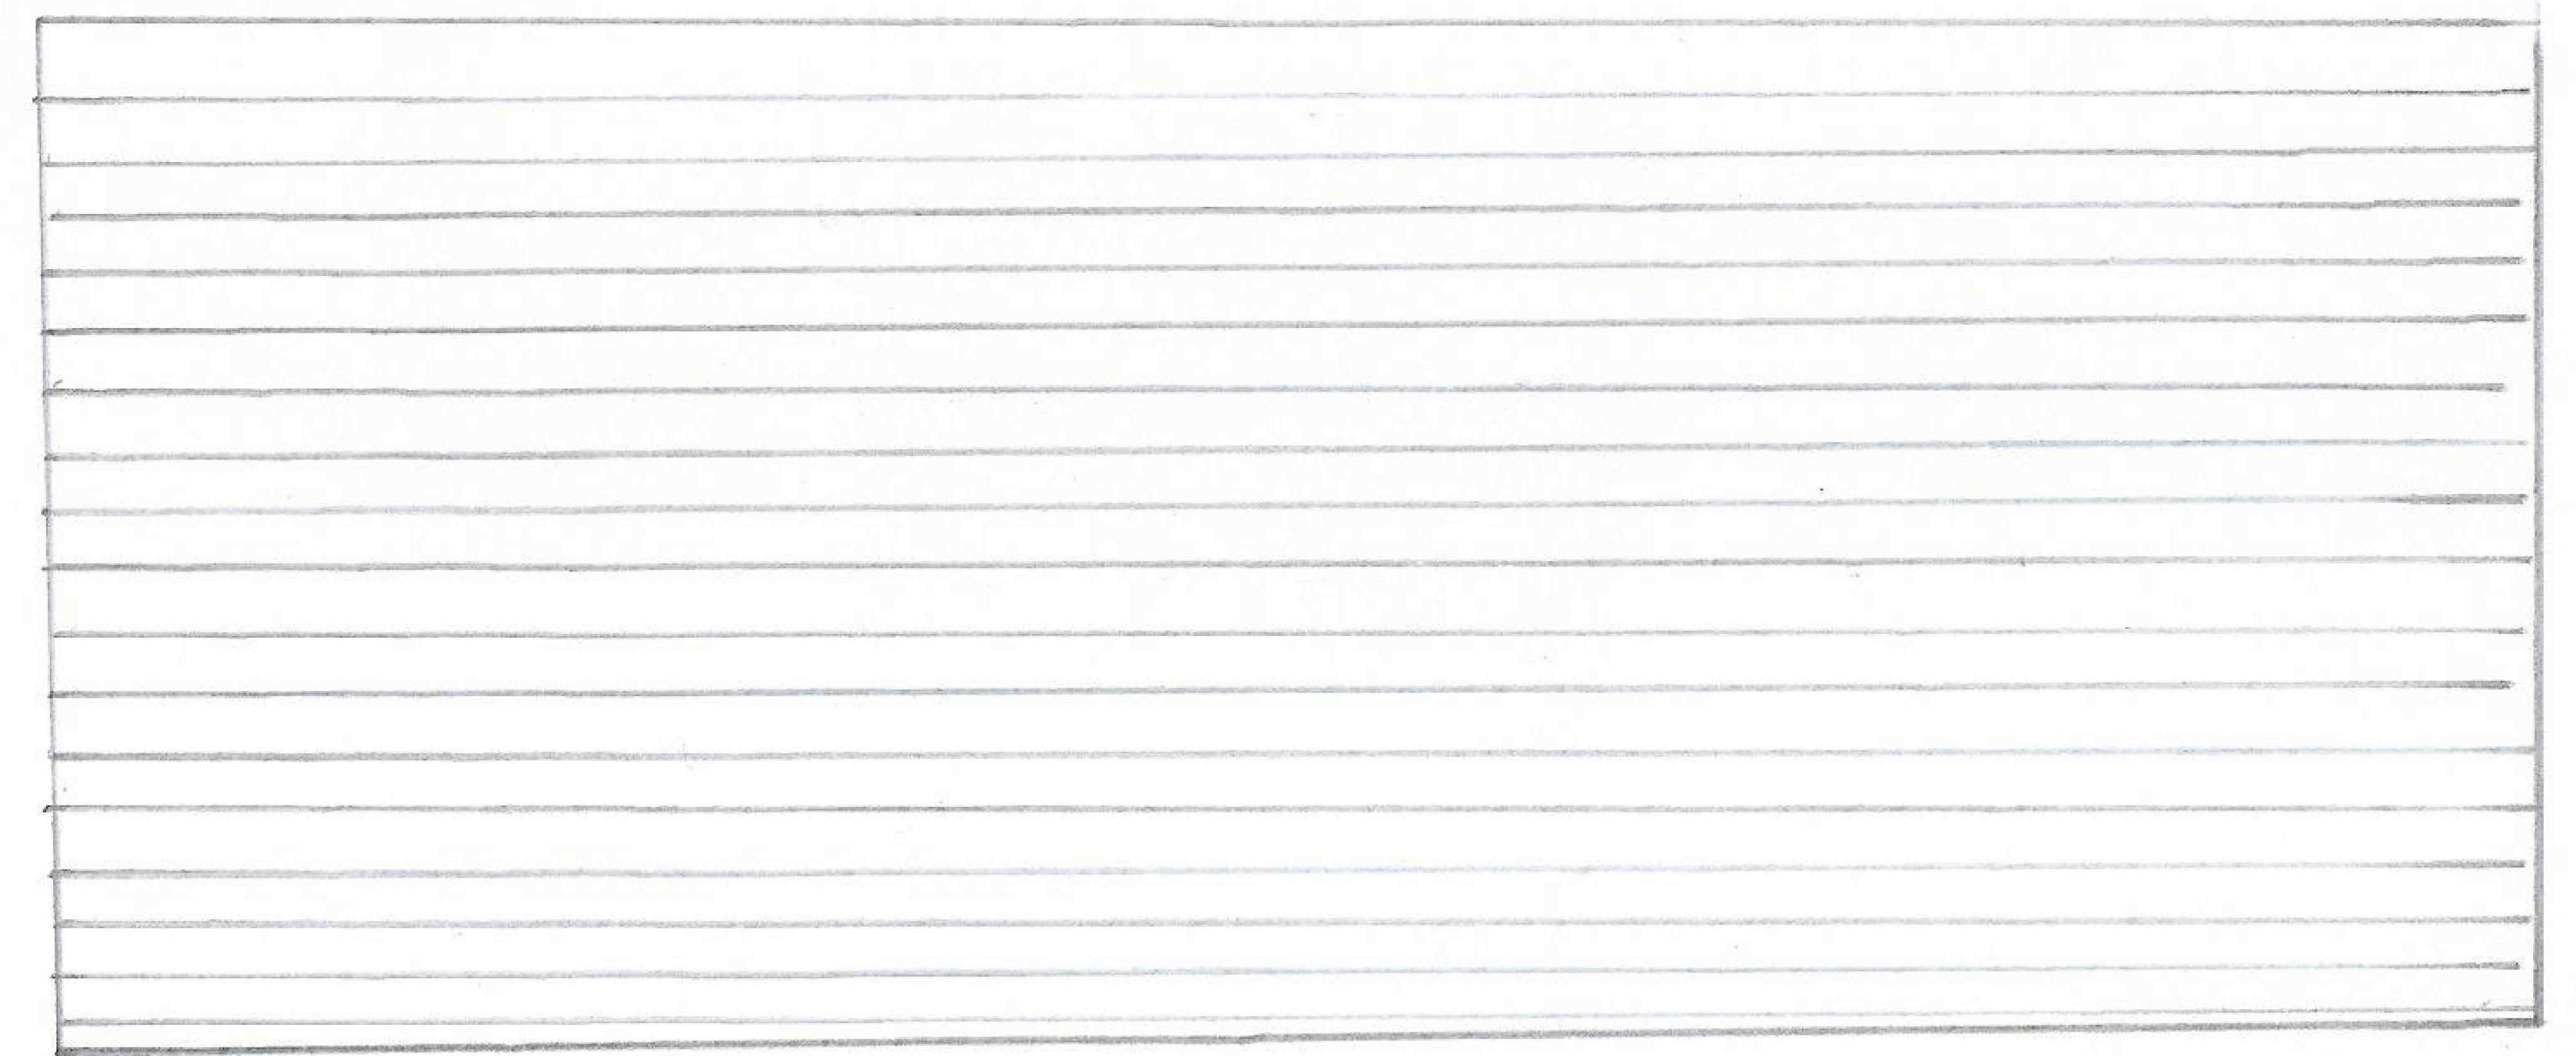

PROPOSED SIDE ELEVATION x2
SCALE 1:50