


GROUND FLOOR PLAN

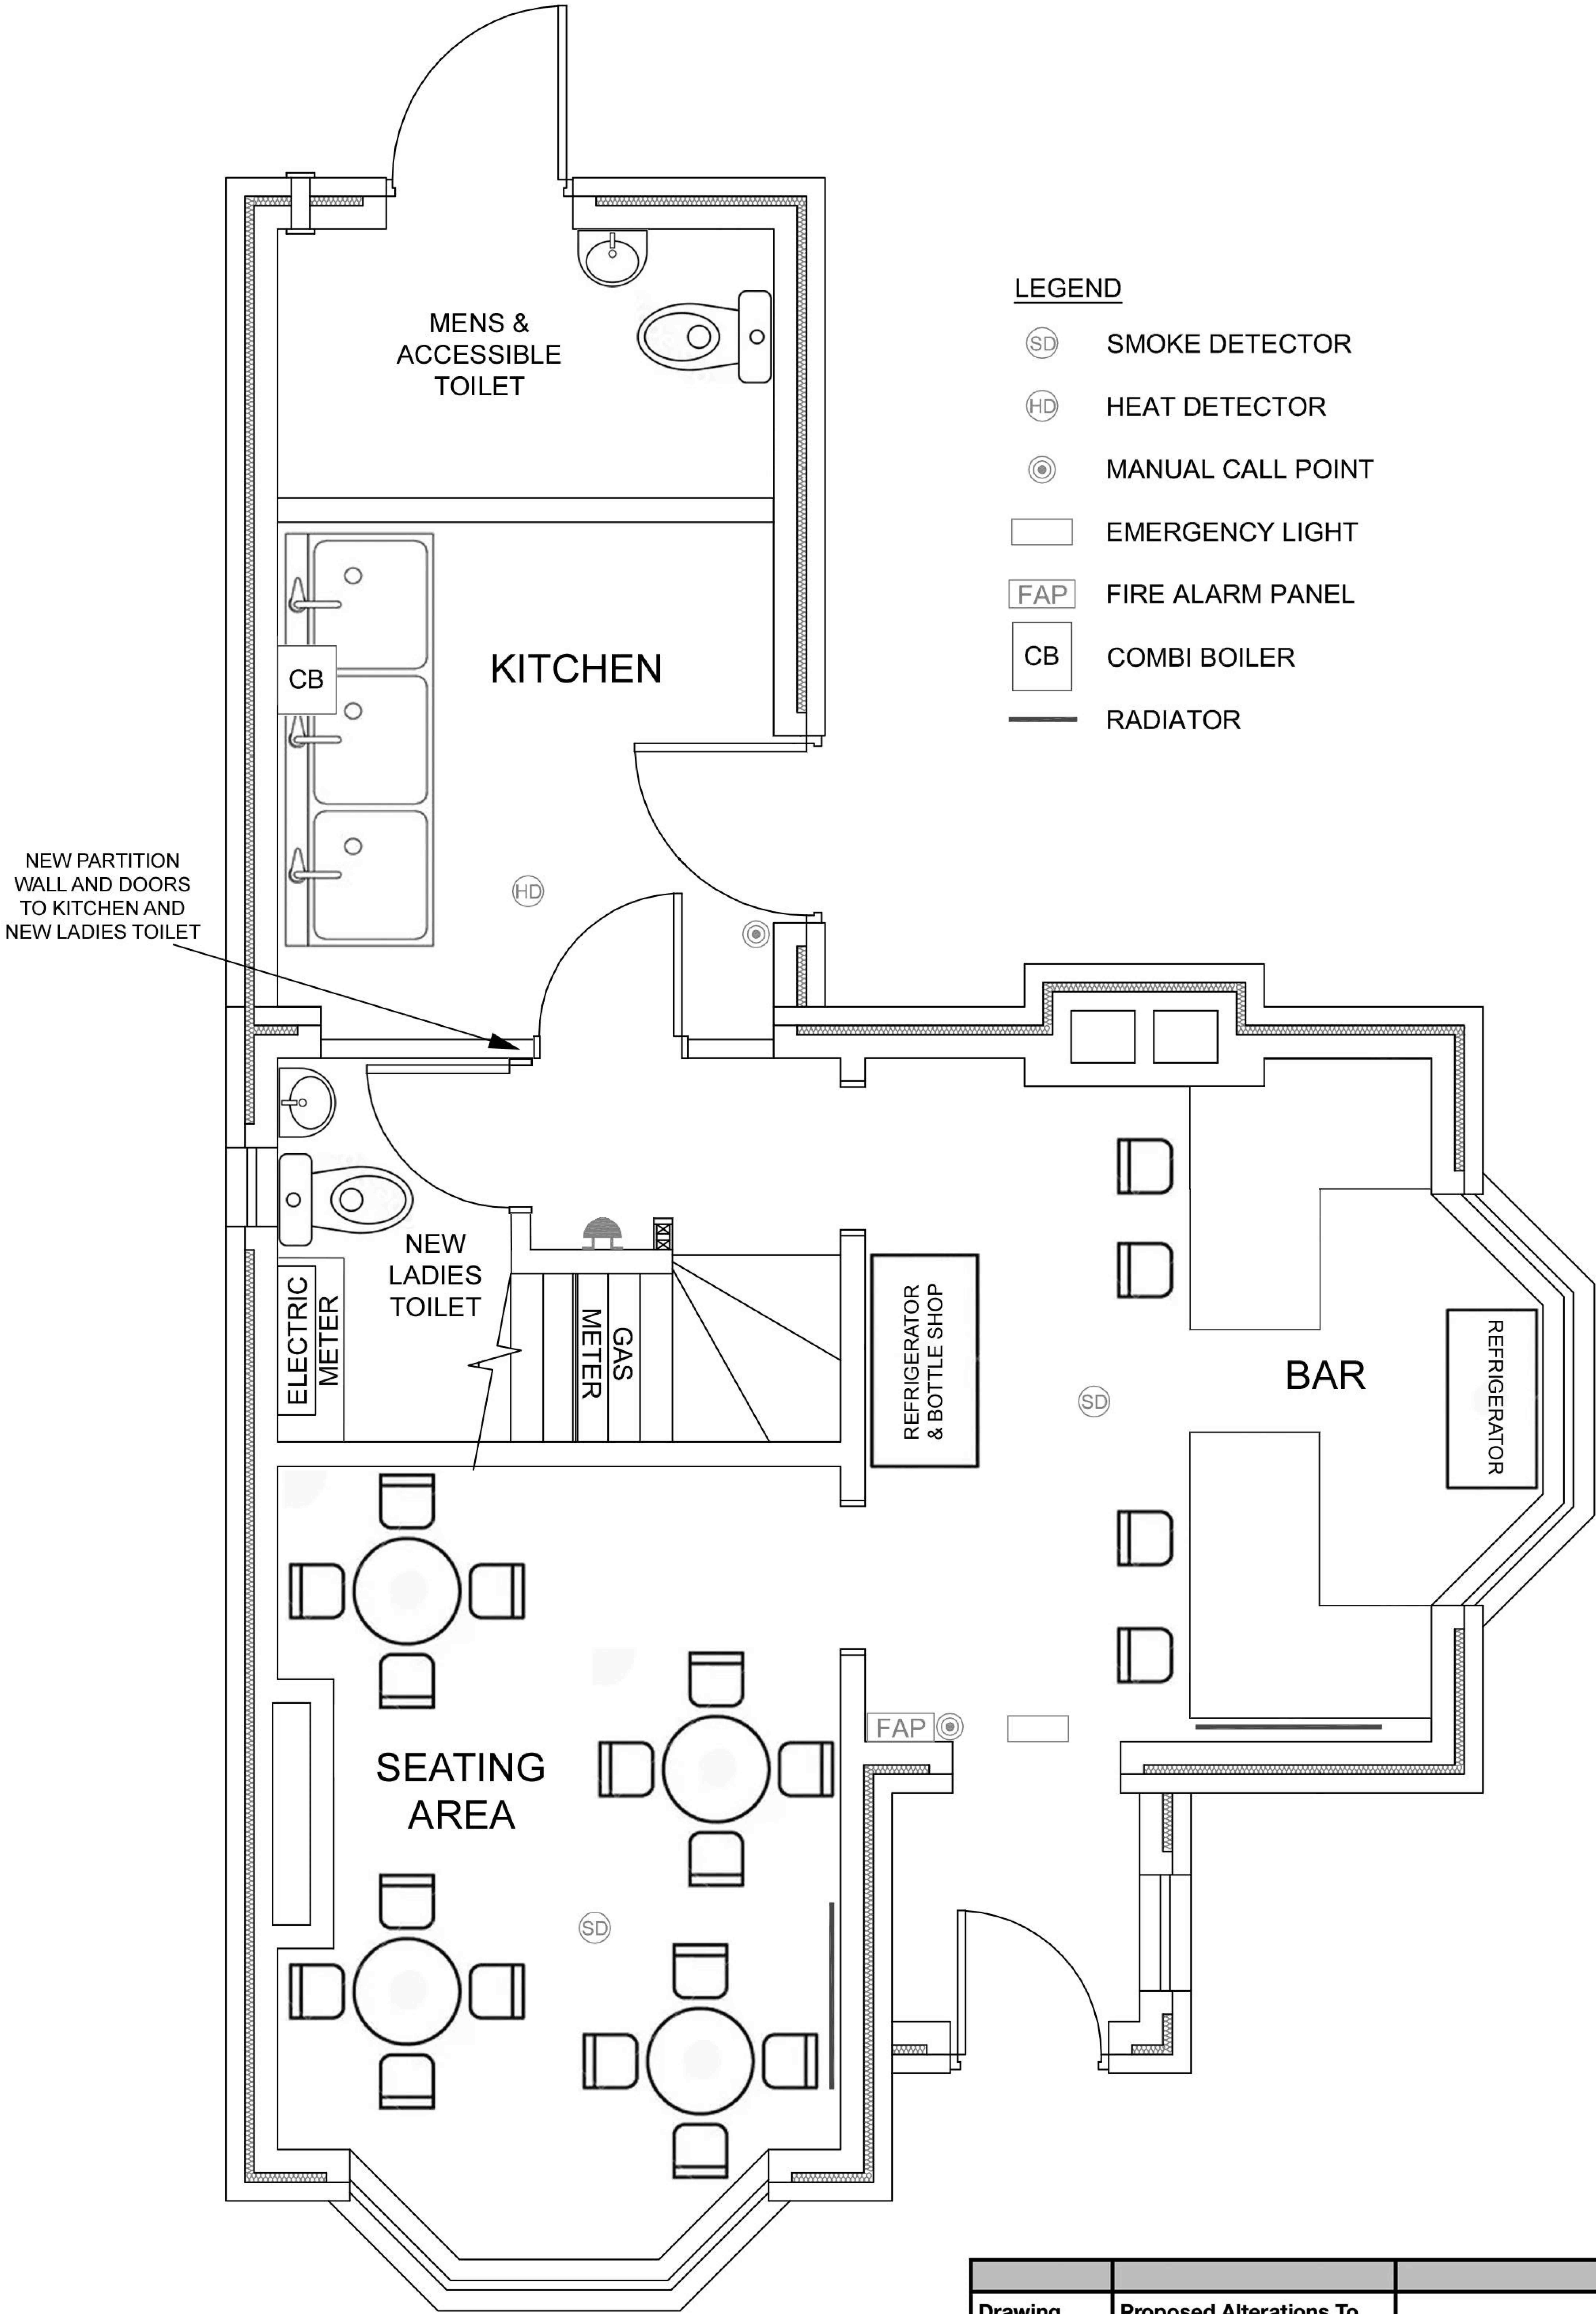

Drawing Title	Proposed Alterations To Form Micropub. Havant Park Lodge Ground Floor Plan	
Drawn By	Andrew Webb	
Date	21/05/2024	
Scale	Not To Scale	
Revision	0	
Drawing No:	FB2E-02	