




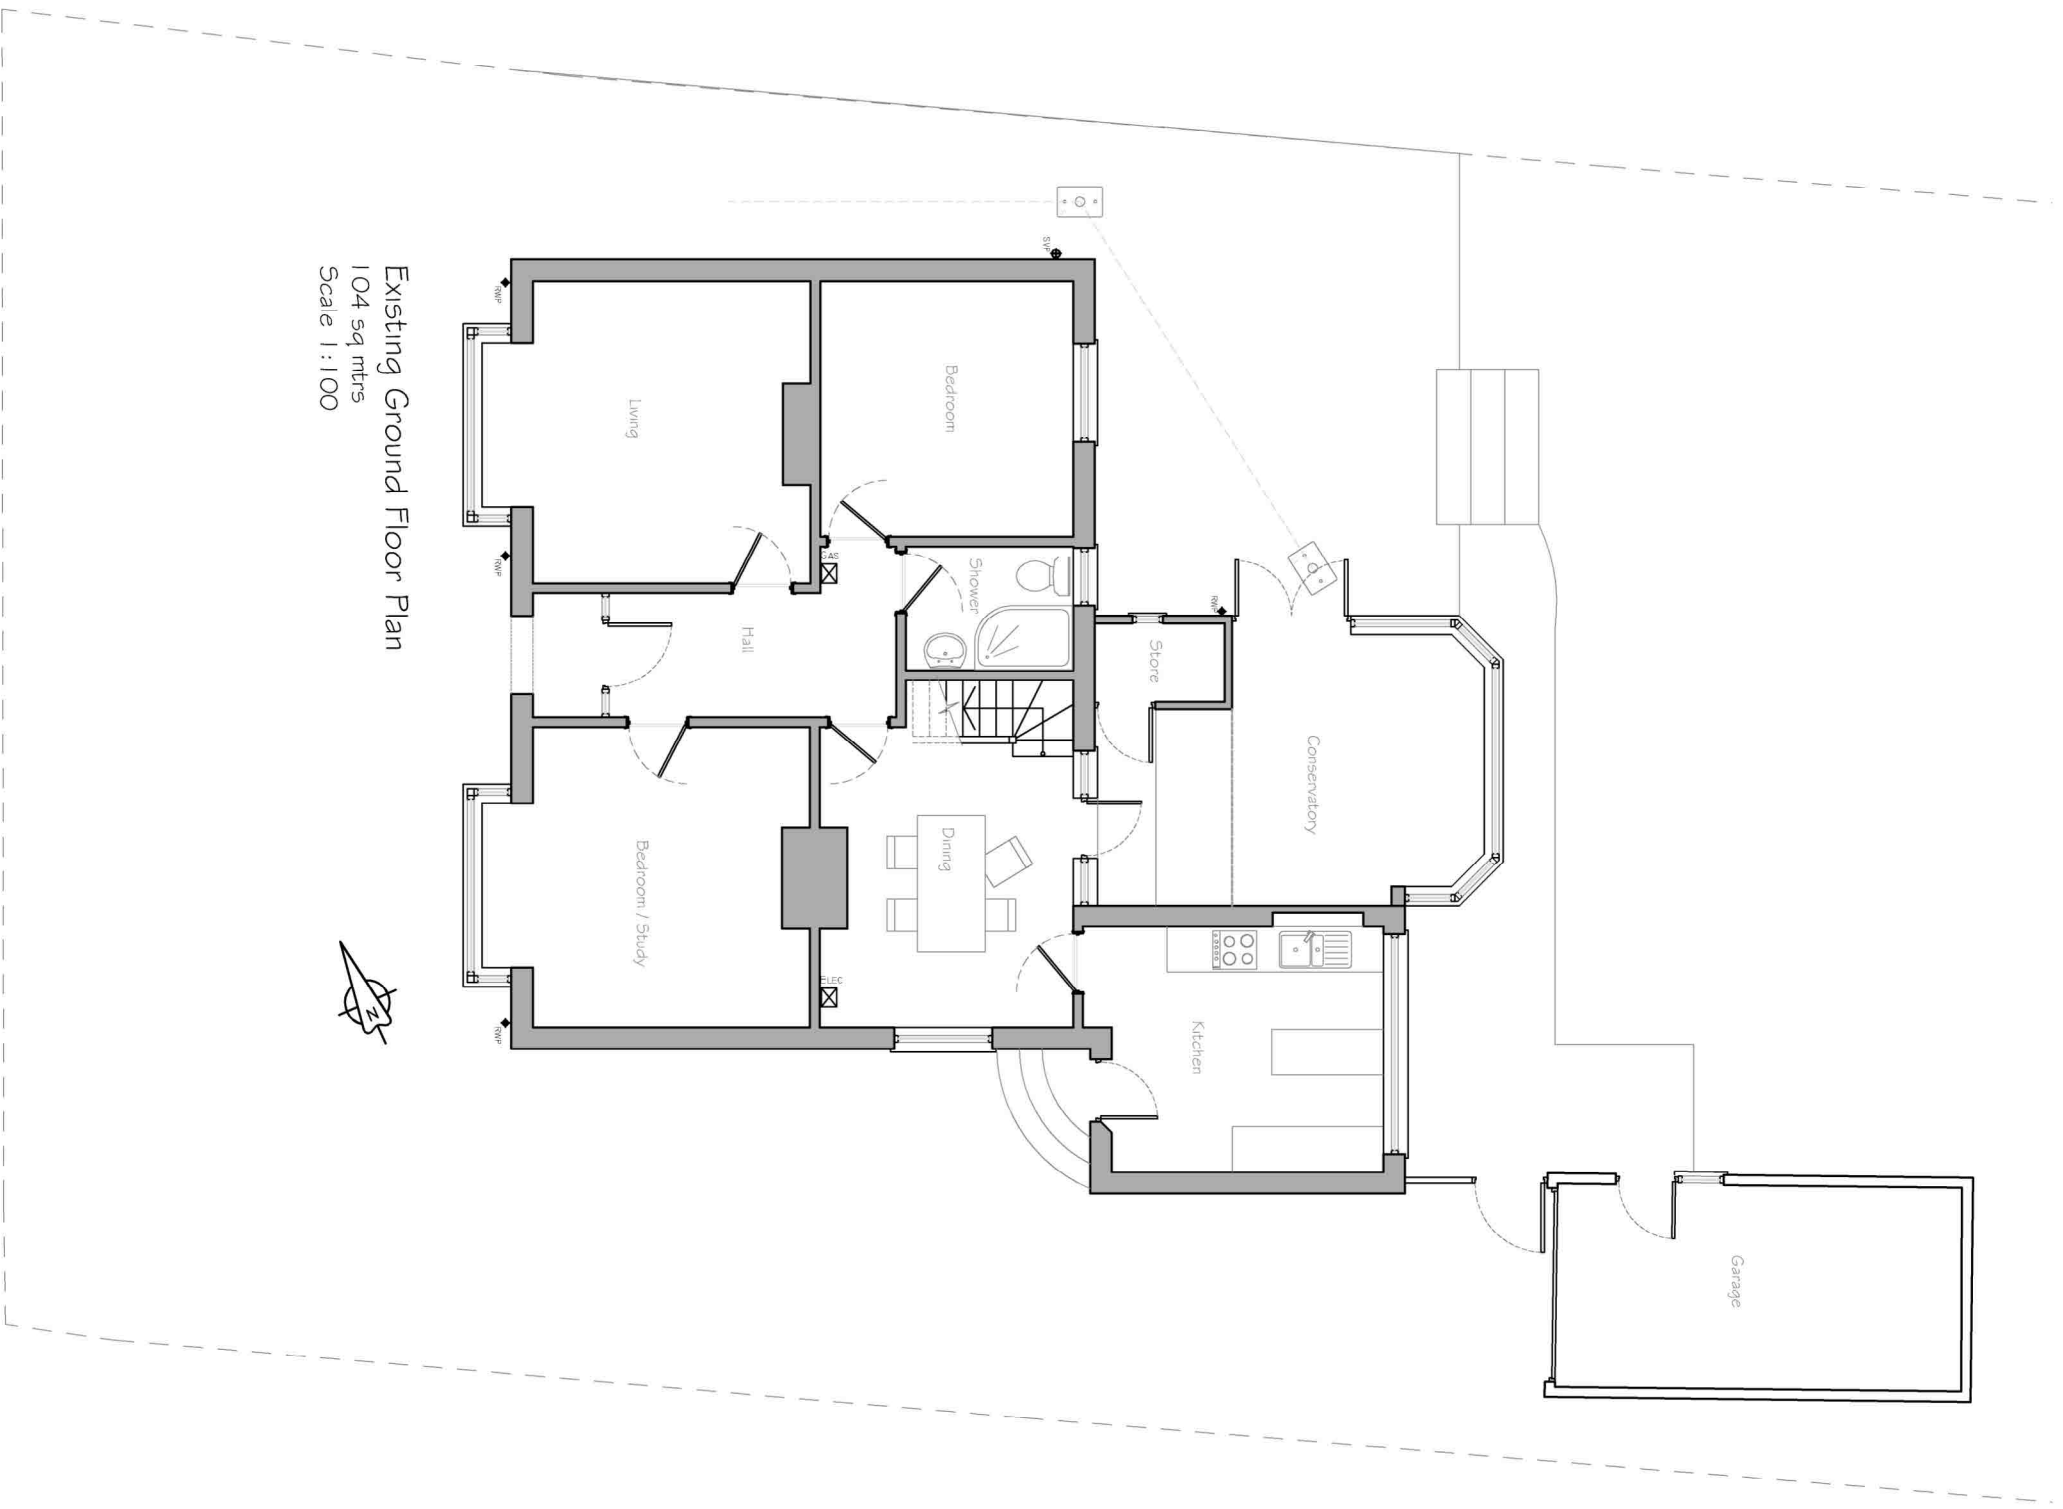

Existing Ground Floor Plan
104 sq.m
Scale 1:100

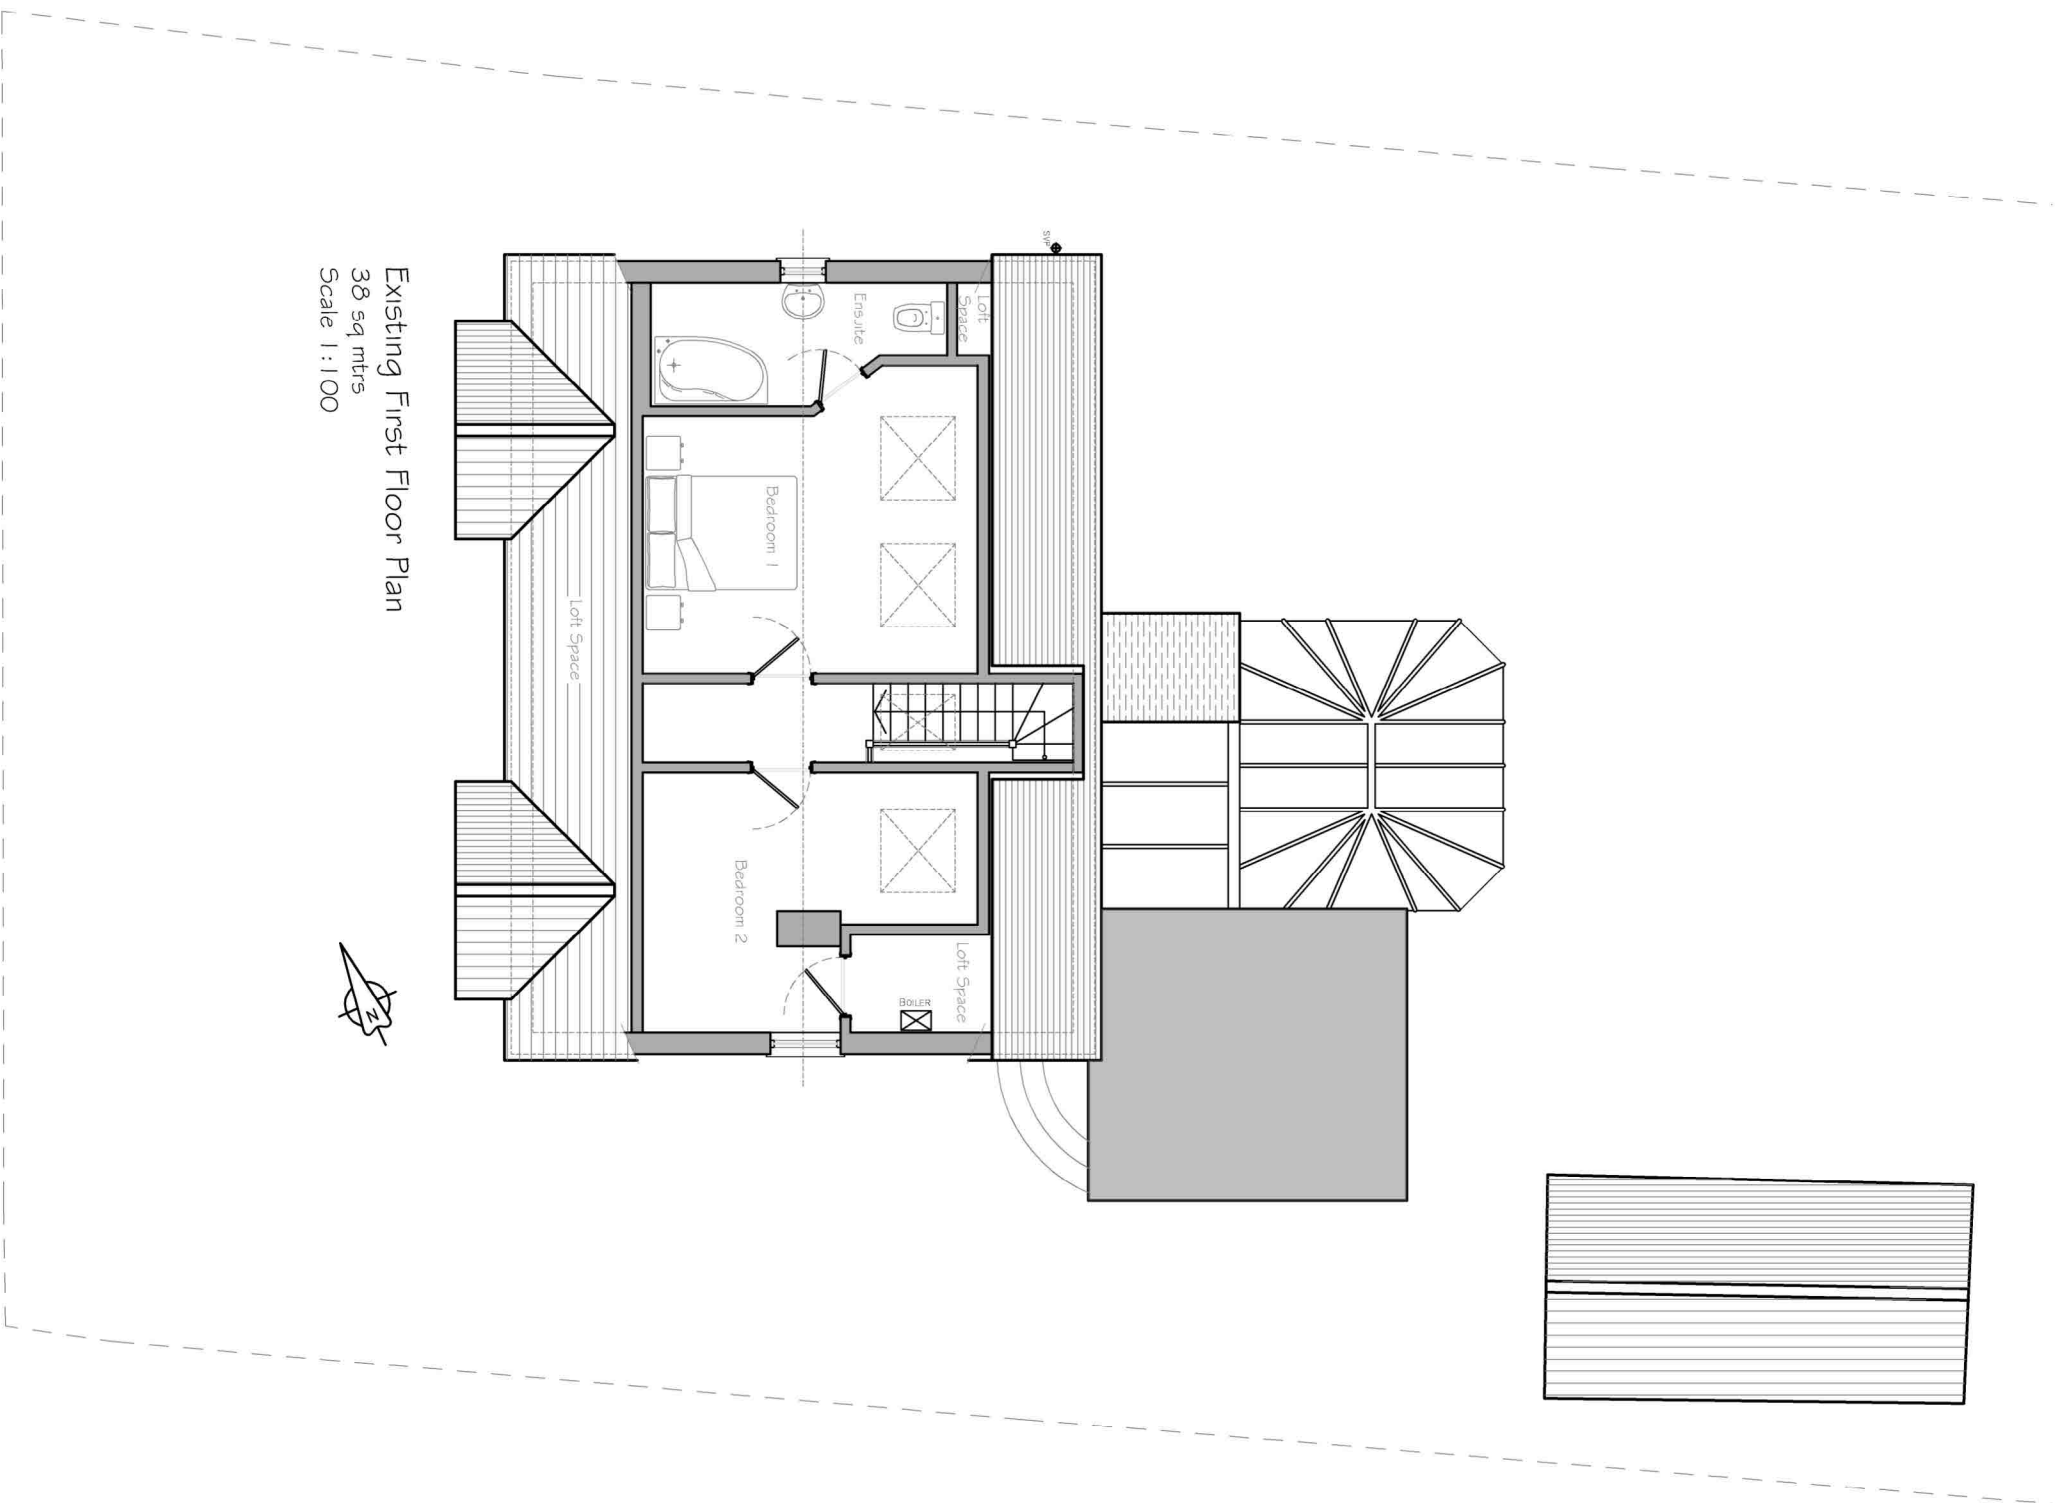


Existing First Floor Plan
38 sq.m
Scale 1:100

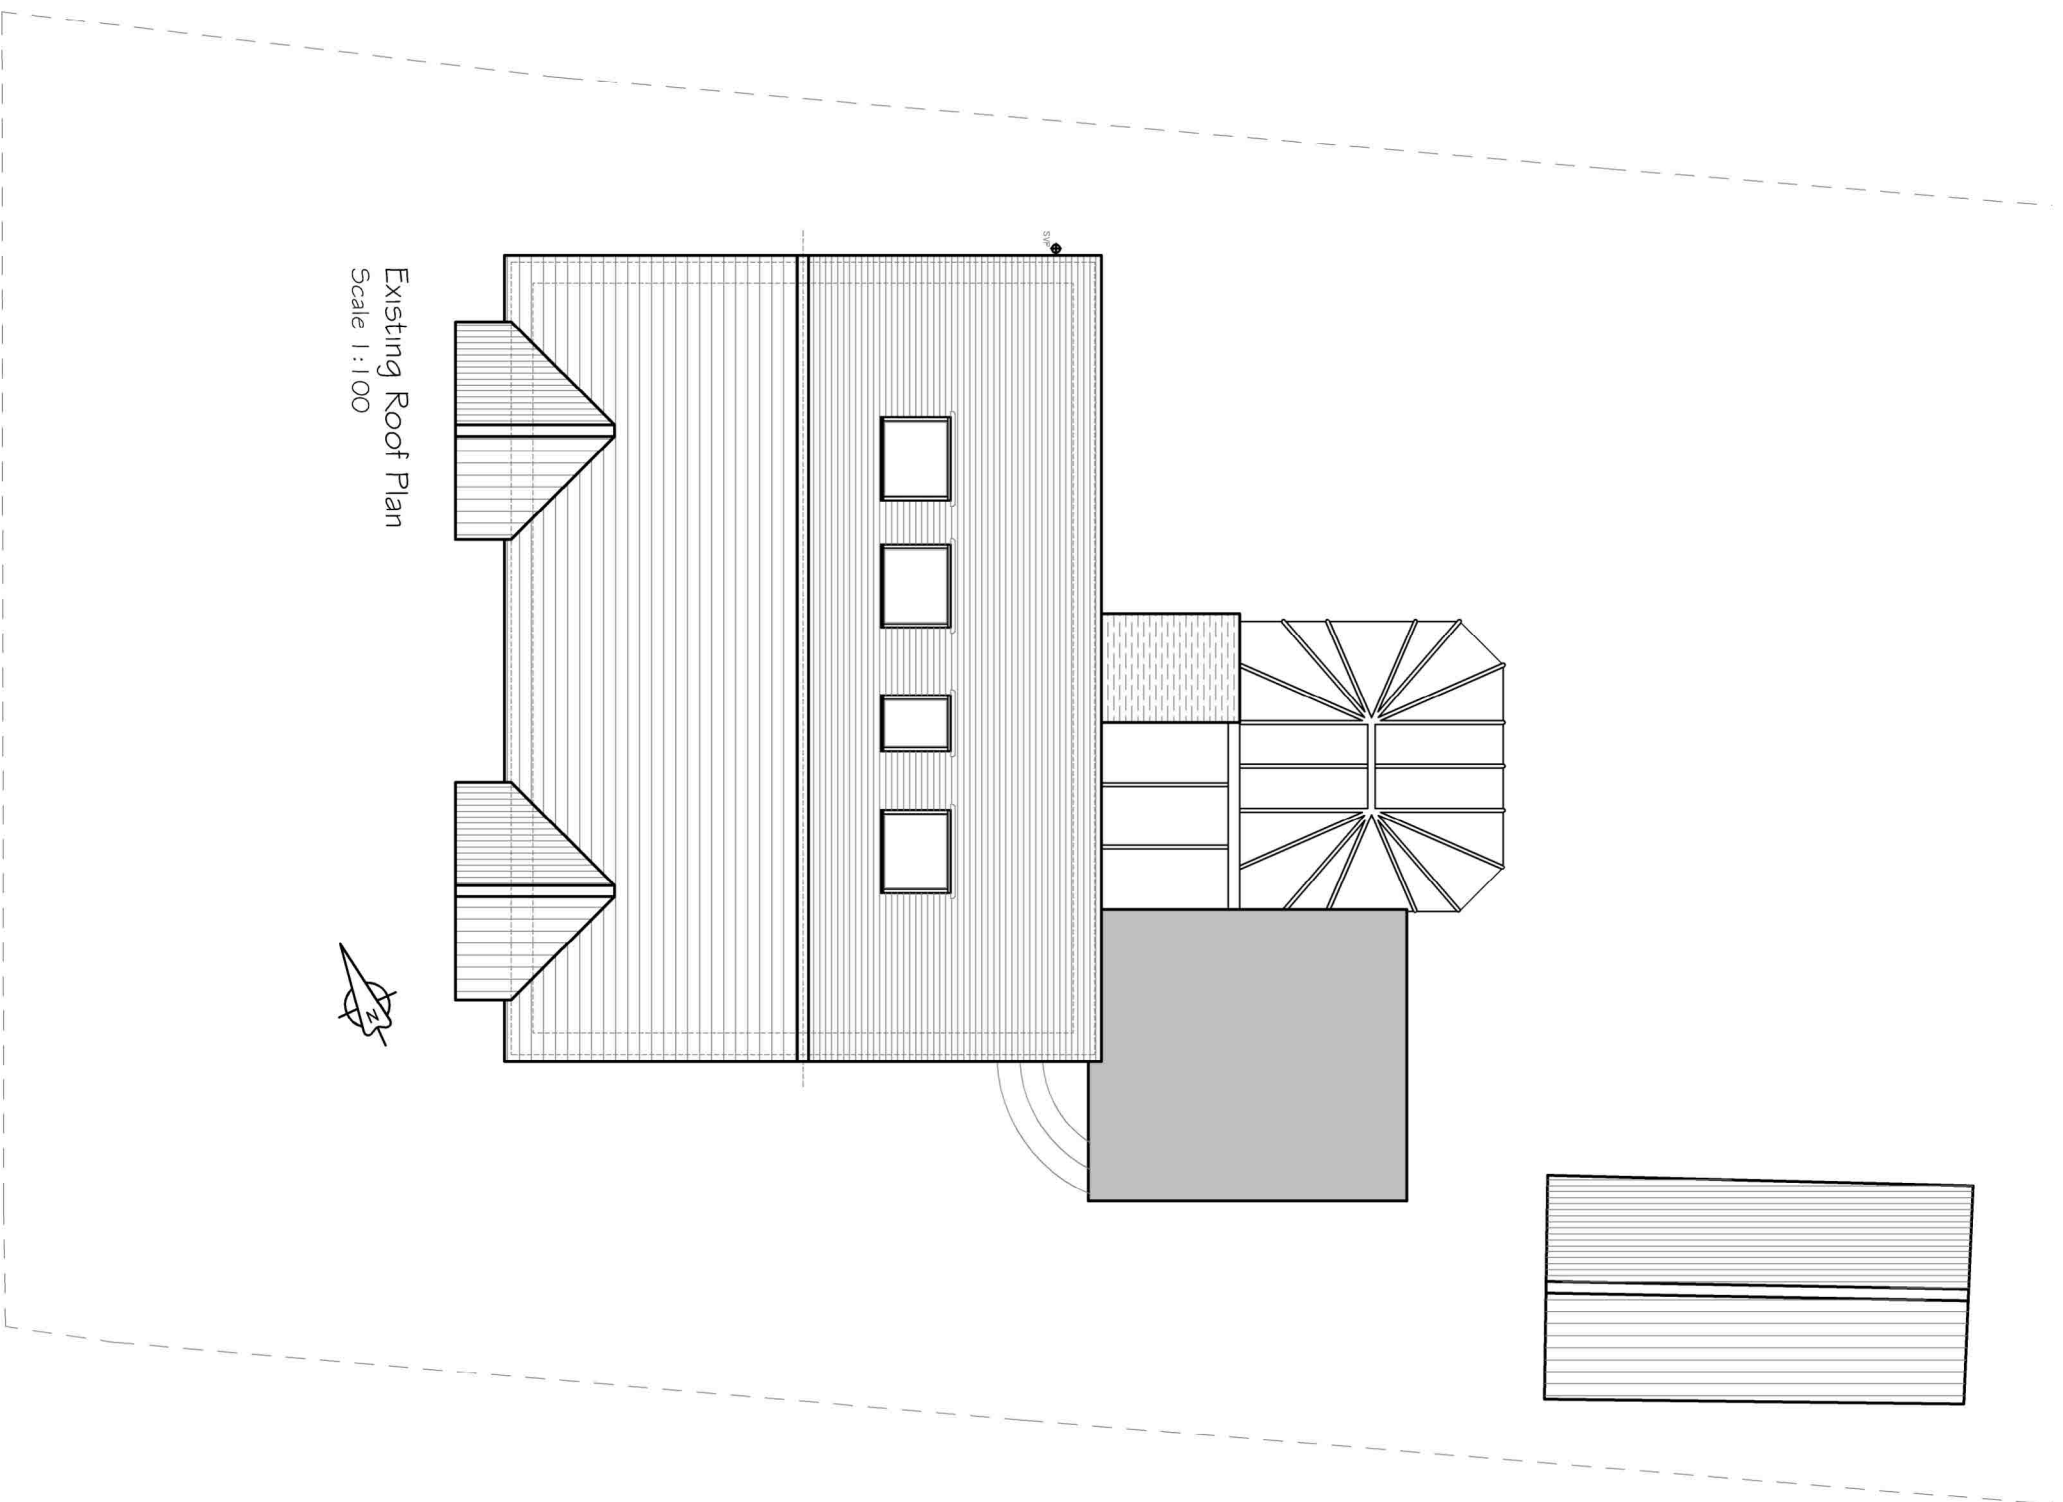


Existing Roof Plan
Scale 1:100




Existing Location Plan
Scale 1:1250
SCALE BAR 1:1250

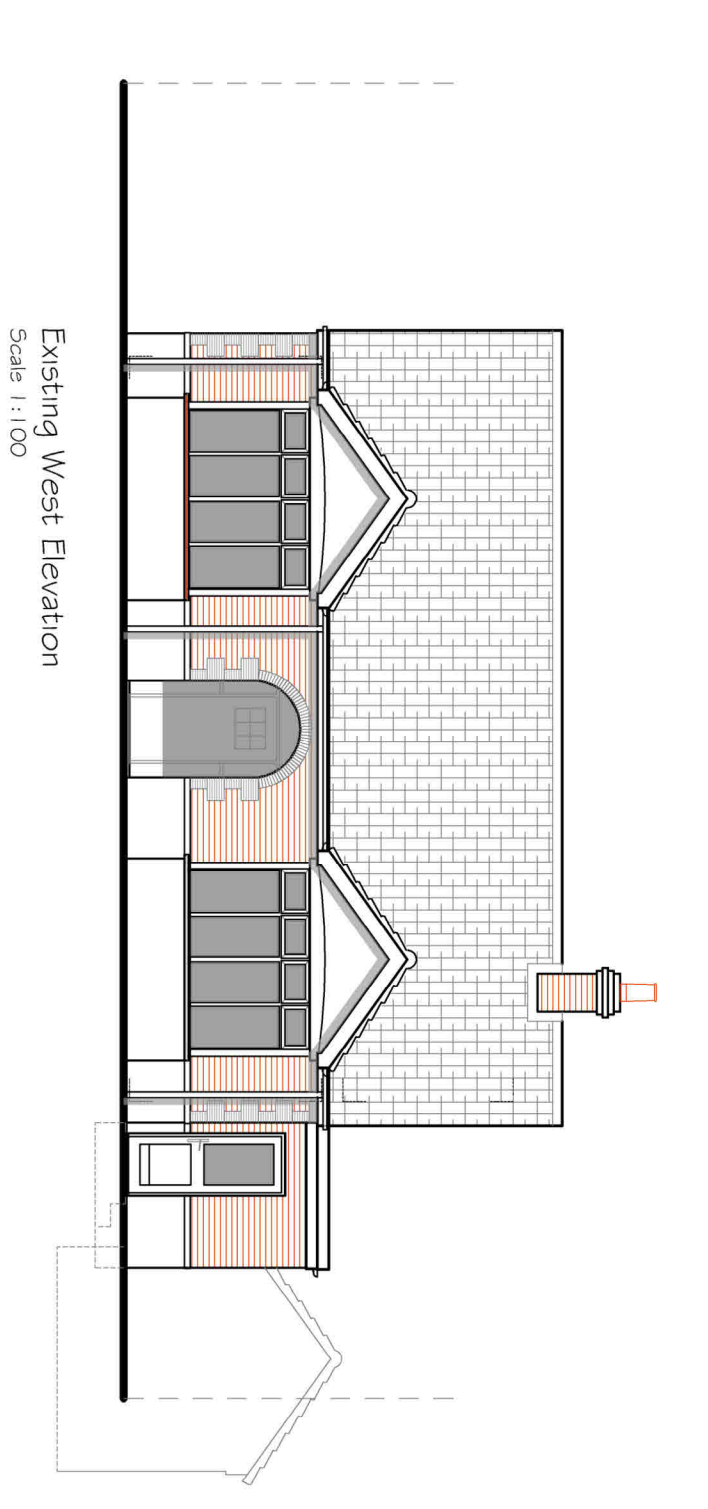


Existing West Elevation
Scale 1:100

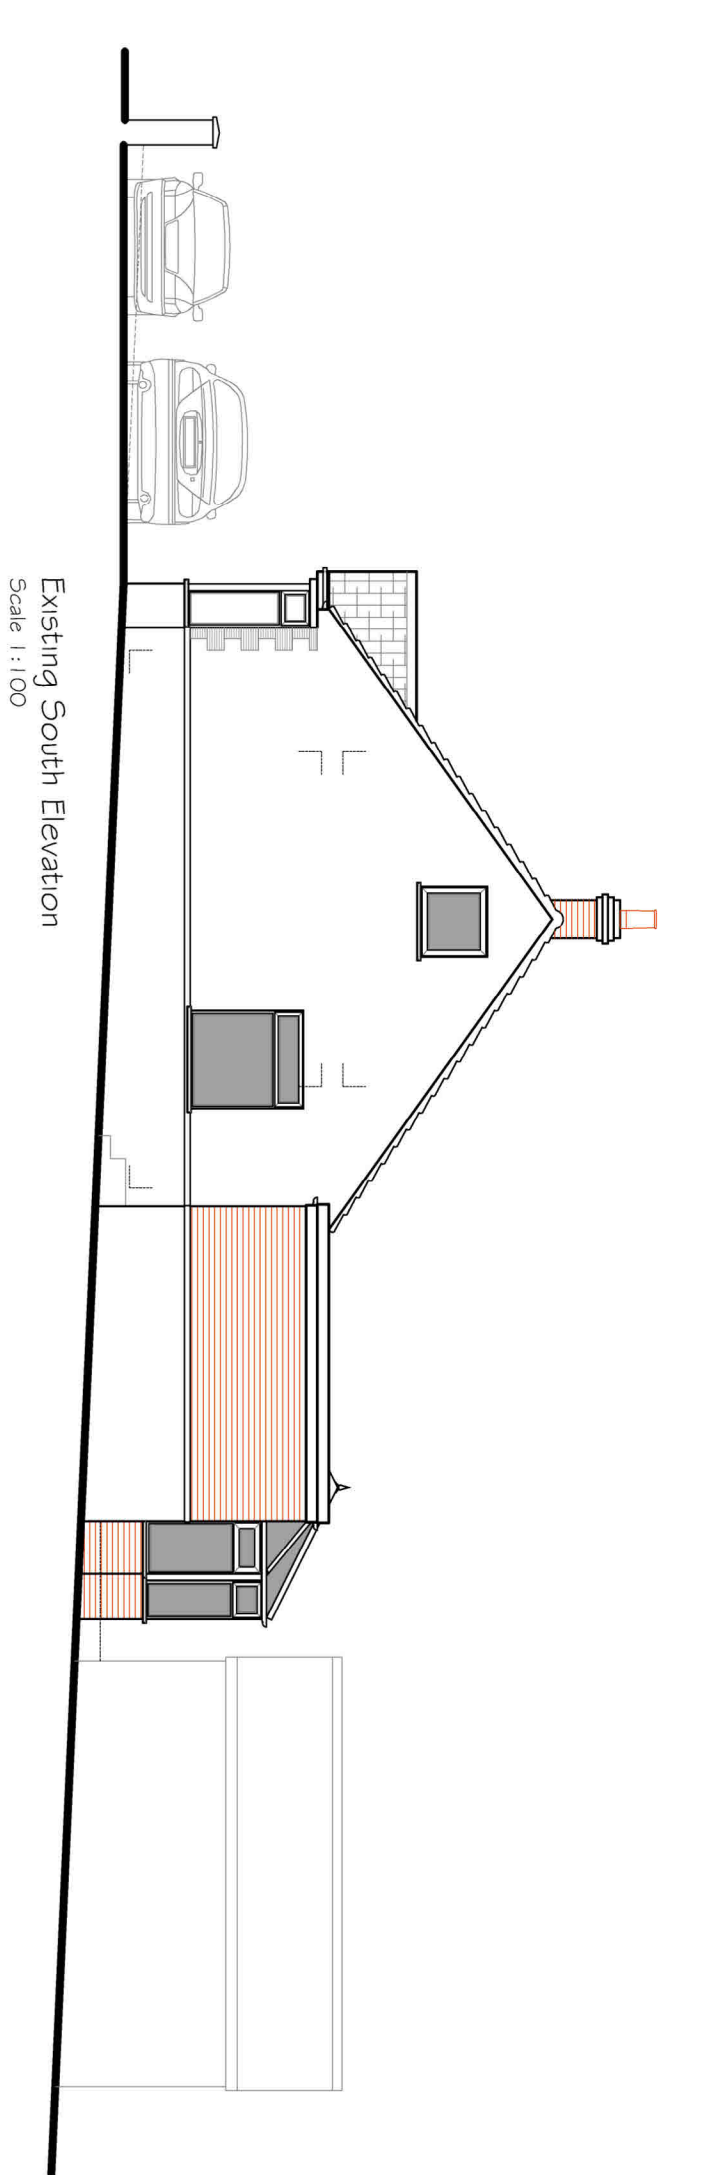

Existing South Elevation
Scale 1:100

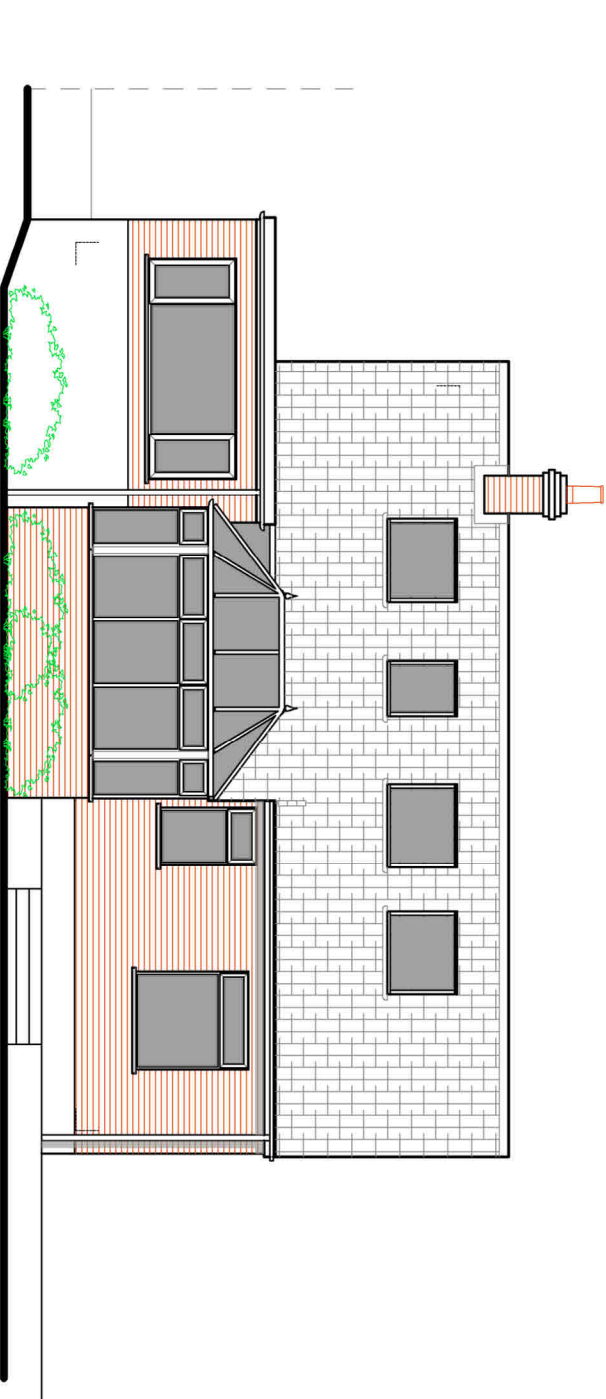

Existing East Elevation
Scale 1:100

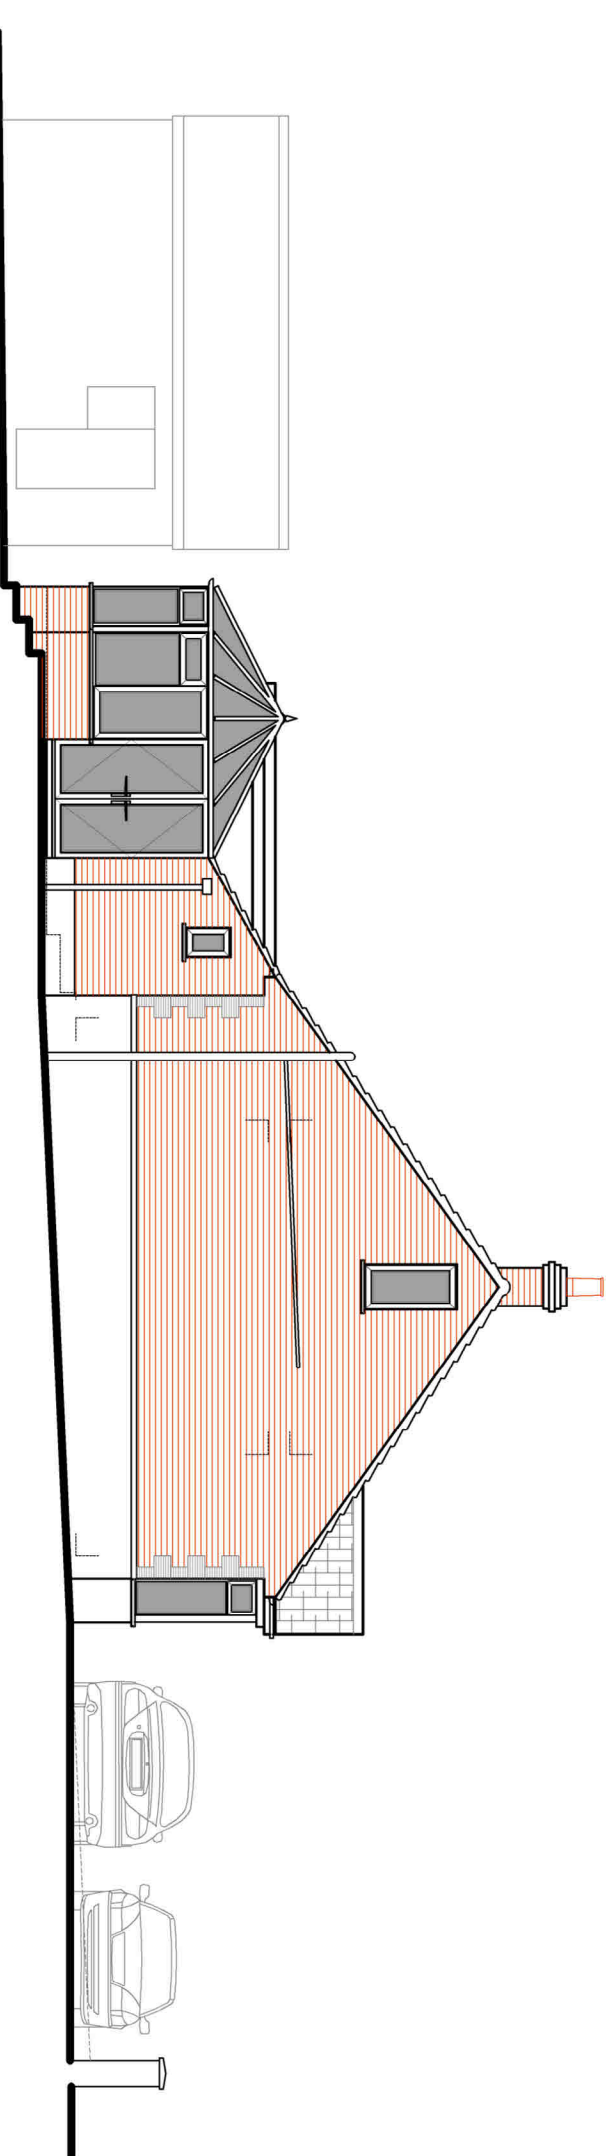

Existing North Elevation
Scale 1:100



Existing Block Plan
Scale 1:500
SCALE BAR 1:500

		CLIENT		PROJECT		TITLE			
		Mr & Mrs Payne		Alterations to 54 Gladys Avenue Cowplain Hampshire PO8 8HS		Existing Plans and Elevations			
				Drawn Limited Copyright Reserved 2022		Scale : 1:100,500,1250@A1 Date : FEB2022		Drawing No: 20.315.100	
		Rev Description		Date		Drawn by : MD		Drawing No:	
		REVISIONS						20.315.100	