


APPLICATION SITE
EDGED IN RED

BLOCK PLAN

1 : 200

0m 2m 4m 6m 8m 10m

VISUAL SCALE 1:200 @ A3

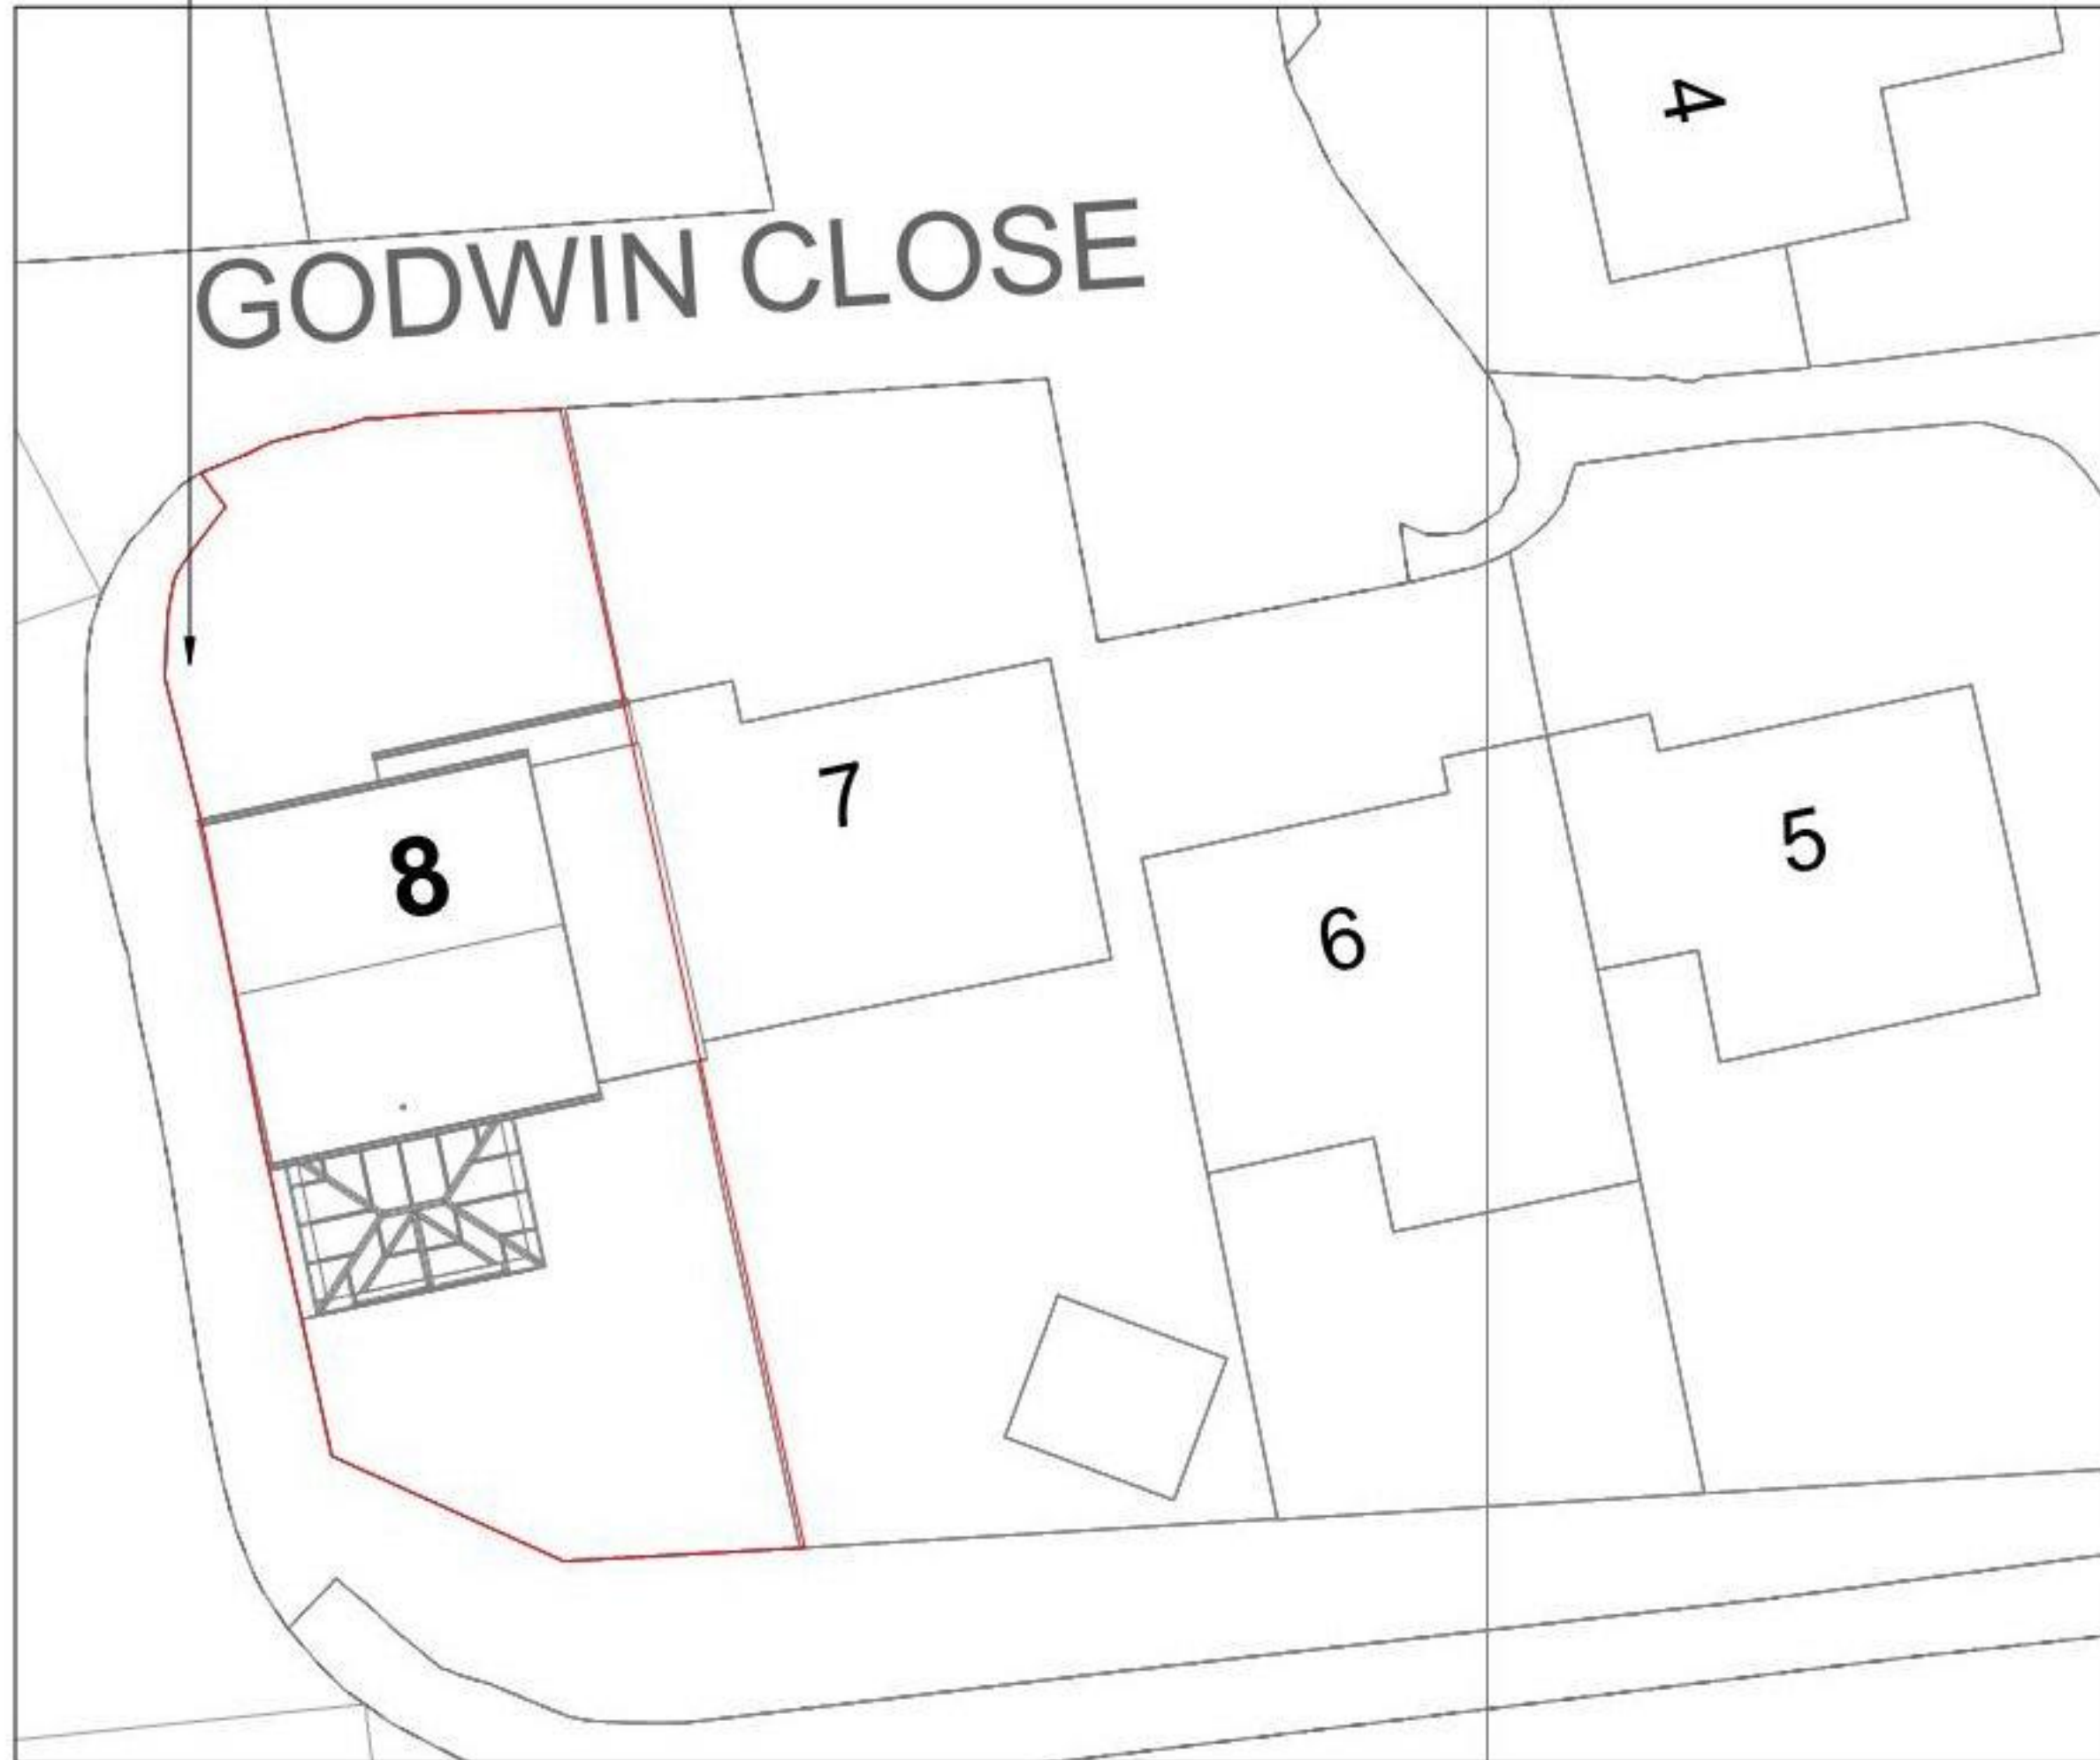

LOCATION PLAN

1 : 1250



0m 12.5m 25m 37.5m 50m 62.5m

VISUAL SCALE 1:1250 @ A3



Property Address:
8 Godwin Close, Emsworth PO10 7XT

OS Grid Ref: SU 74375 07347
Latitude: 50° 51' 39" N
Longitude: 0° 56' 40" W

Local Authority: HBC

Produced 08 March 2021 from the Ordnance Survey National Geographic Database and incorporating surveyed revision available at this date. Reproduction in whole or part is prohibited without the prior permission of the Ordnance Survey. © Crown Copyright 2021.

The representation of a road, track or path is no evidence of a right of way. The representation of features as line is no evidence of a property boundary.



The Planning Service
Studio, Old Flints 134 North Lane
Cianfield, Waterlooville
Hampshire PO8 0RL

T: 023 92 597364
F: 0845 519 1103
E: info@theplanningservice.co.uk

Scale is correct when printed to the stated ISO size. Figured dimensions are to be used in preference to scaled sizes and all dimensions must be checked on site by the contractor before ordering materials and or commencing work. All dimensions in mm (millimetres) unless otherwise stated. The contractor is to ensure the works are inspected and completed to the satisfaction of the local authority. Compliance with building regulations or a party wall award / agreement is not to be assumed.

No deviation from this drawing will be permitted without the prior written consent of the designer. Under the provisions of the copyright act 1988, the copyright of this drawing and the work contained therein remains the property of the designer (the planning service), and may not be reproduced in any form whatsoever without prior written consent.

Under the construction (design and management) regulations 2015 (CDM2015) all design work for both domestic and commercial development(s) are to conform to those regulations. E&EO.

Mr & Mrs Howard

**8 Godwin Close, Emsworth
Hampshire PO10 7XT**


EXISTING LOCATION & BLOCK PLANS

Project number	273.1	E001
Date	08/03/2021	
Drawn by	JJ	
Status	Planning	Scale 100% @ A3 As indicated



NORTH ELEVATION

1 : 100

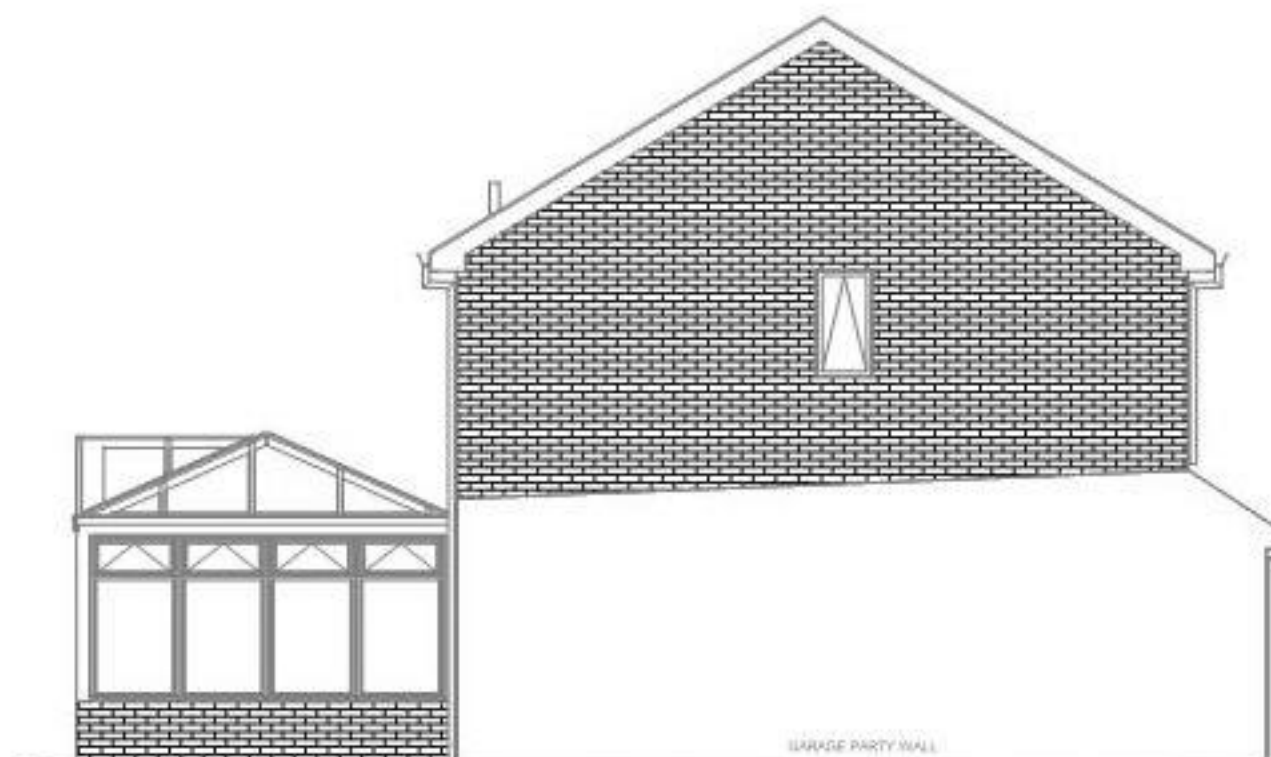


EAST ELEVATION

1 : 100




SOUTH ELEVATION

1 : 100

 

VISUAL SCALE 1:100 @ A3

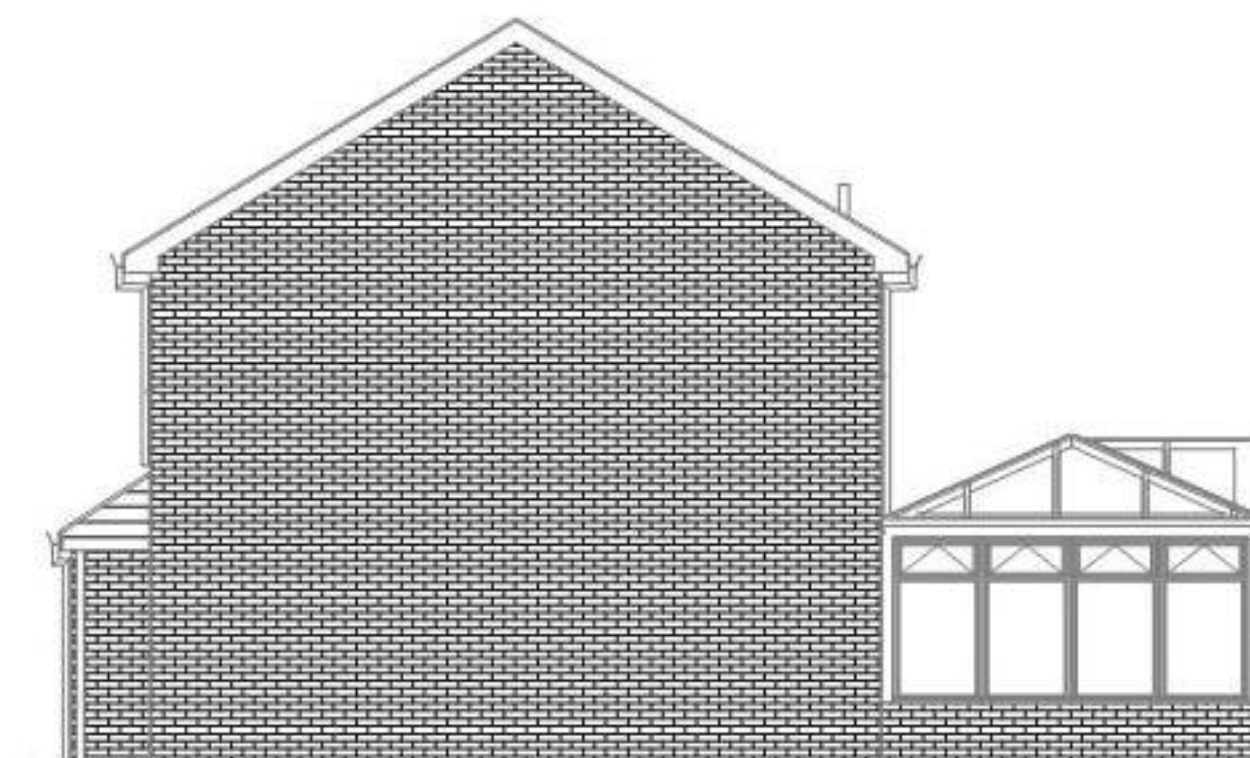

WEST ELEVATION

1 : 100



The Planning Service
Studio, Old Flints 134 North Lane
Cianfield, Waterlooville
Hampshire PO8 0RL

T: 023 92 597364
F: 0845 519 1103
E: info@theplanningservice.co.uk

Scale is correct when printed to the stated ISO size. Figured dimensions are to be used in preference to scaled sizes and all dimensions must be checked on site by the contractor before ordering materials and or commencing work. All dimensions in mm (millimetres) unless otherwise stated. The contractor is to ensure the works are inspected and completed to the satisfaction of the local authority. Compliance with building regulations or a party wall award / agreement is not to be assumed.

No deviation from this drawing will be permitted without the prior written consent of the designer. Under the provisions of the copyright act 1988, the copyright of this drawing and the work contained therein remains the property of the designer (the planning service), and may not be reproduced in any form whatsoever without prior written consent.

Under the construction (design and management) regulations 2015 (CDM2015) all design work for both domestic and commercial development(s) are to conform to those regulations. E&EO.

Mr & Mrs Howard

8 Godwin Close, Emsworth
Hampshire PO10 7XT

EXISTING ELEVATIONS

Project number	273.1	E002
Date	08/03/2021	
Drawn by	JJ	
Status	Planning	Scale 100% @ A3
		1 : 100

The Planning Service
Studio, Old Flints 134 North Lane
Clanfield, Waterlooville
Hampshire PO8 0RL

T: 023 92 597364
F: 0845 519 1103
E: info@theplanningservice.co.uk

Scale is correct when printed to the stated ISO size. Figured dimensions are to be used in preference to scaled sizes and all dimensions must be checked on site by the contractor before ordering materials and or commencing work. All dimensions in mm (millimetres) unless otherwise stated. The contractor is to ensure the works are inspected and completed to the satisfaction of the local authority. Compliance with building regulations or a party wall award / agreement is not to be assumed.

No deviation from this drawing will be permitted without the prior written consent of the designer. Under the provisions of the copyright act 1988, the copyright of this drawing and the work contained therein remains the property of the designer (the planning service), and may not be reproduced in any form whatsoever without prior written consent.

Under the construction (design and management) regulations 2015 CDM2015, all design work for both domestic and commercial development(s) are to conform to those regulations.

E&EO.

Mr & Mrs Howard

8 Godwin Close,
Emsworth
Hampshire PO10
7XT

EXISTING SITE IMAGES

Project number 273.1

Date 08/03/2021

Drawn by JJ

Project Status Planning

E003

Scale


2



3




0m 1m 2m 3m 4m 5m
VISUAL SCALE 1:100 @ A3

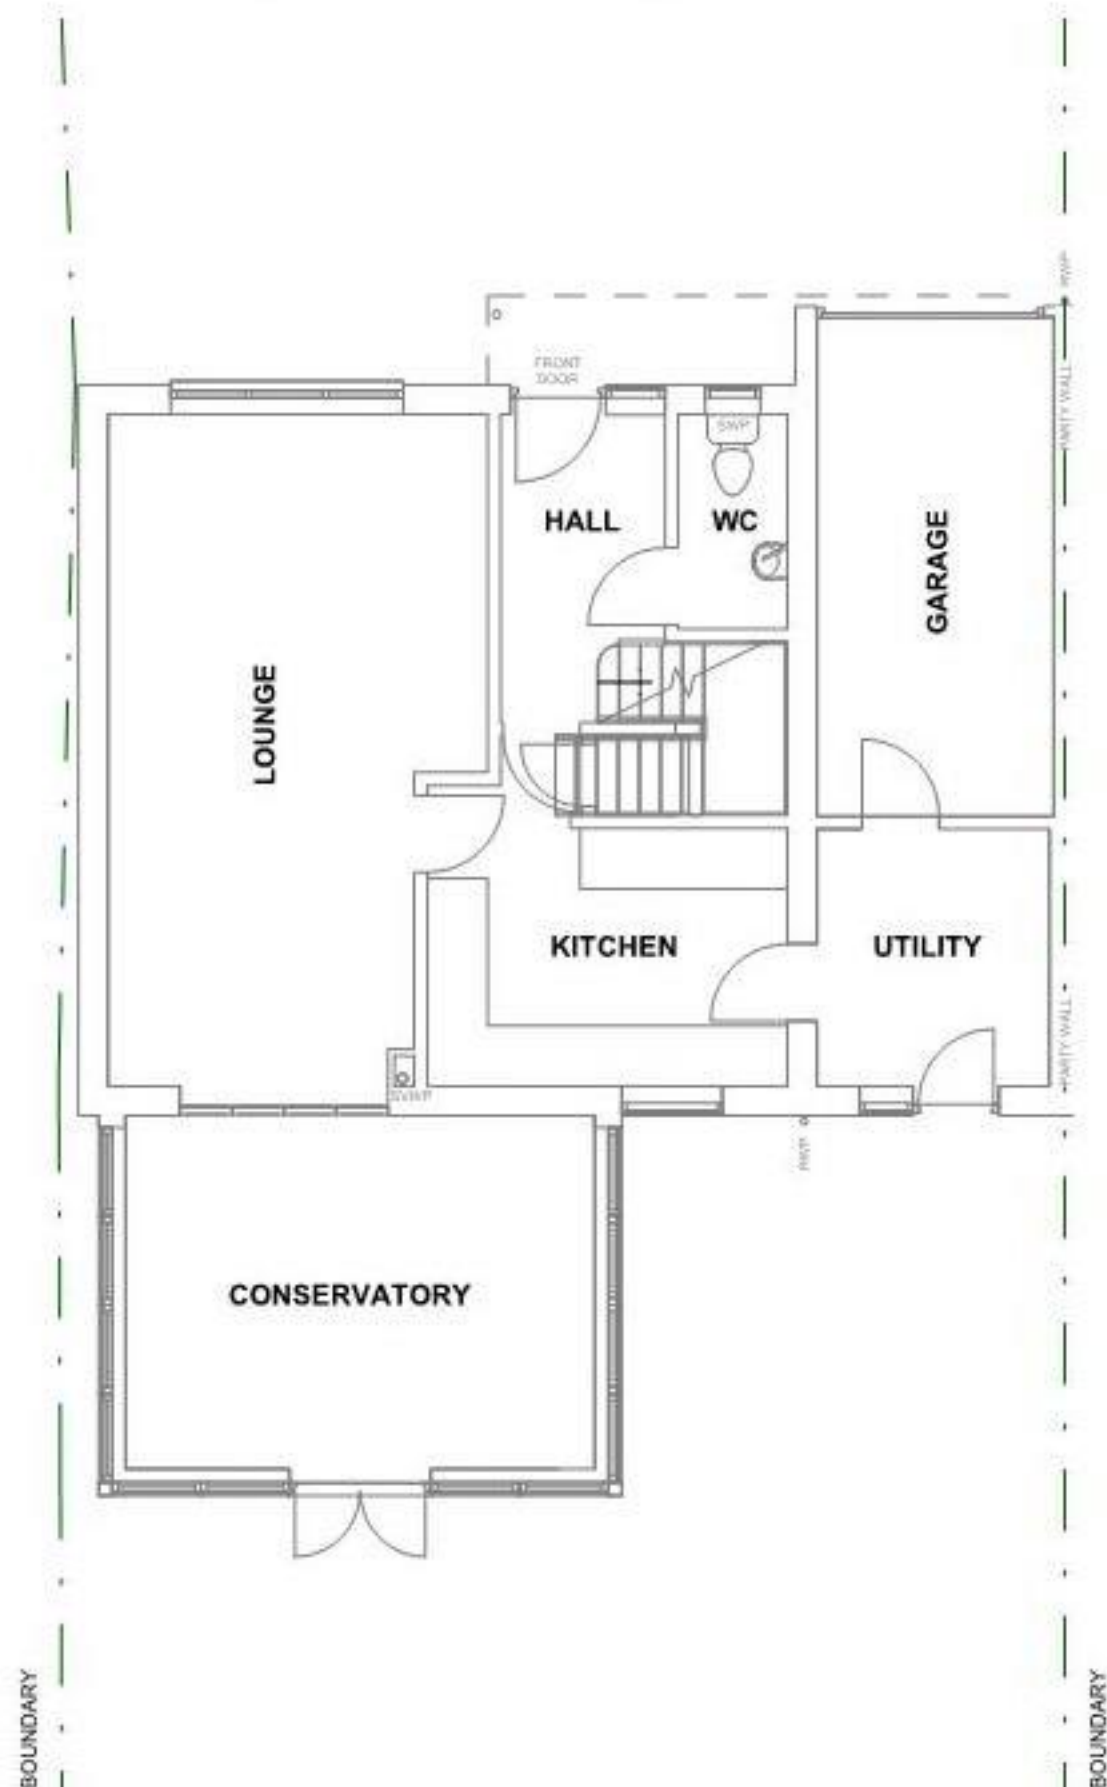

GROUND FLOOR
1 : 100



FIRST FLOOR
1 : 100

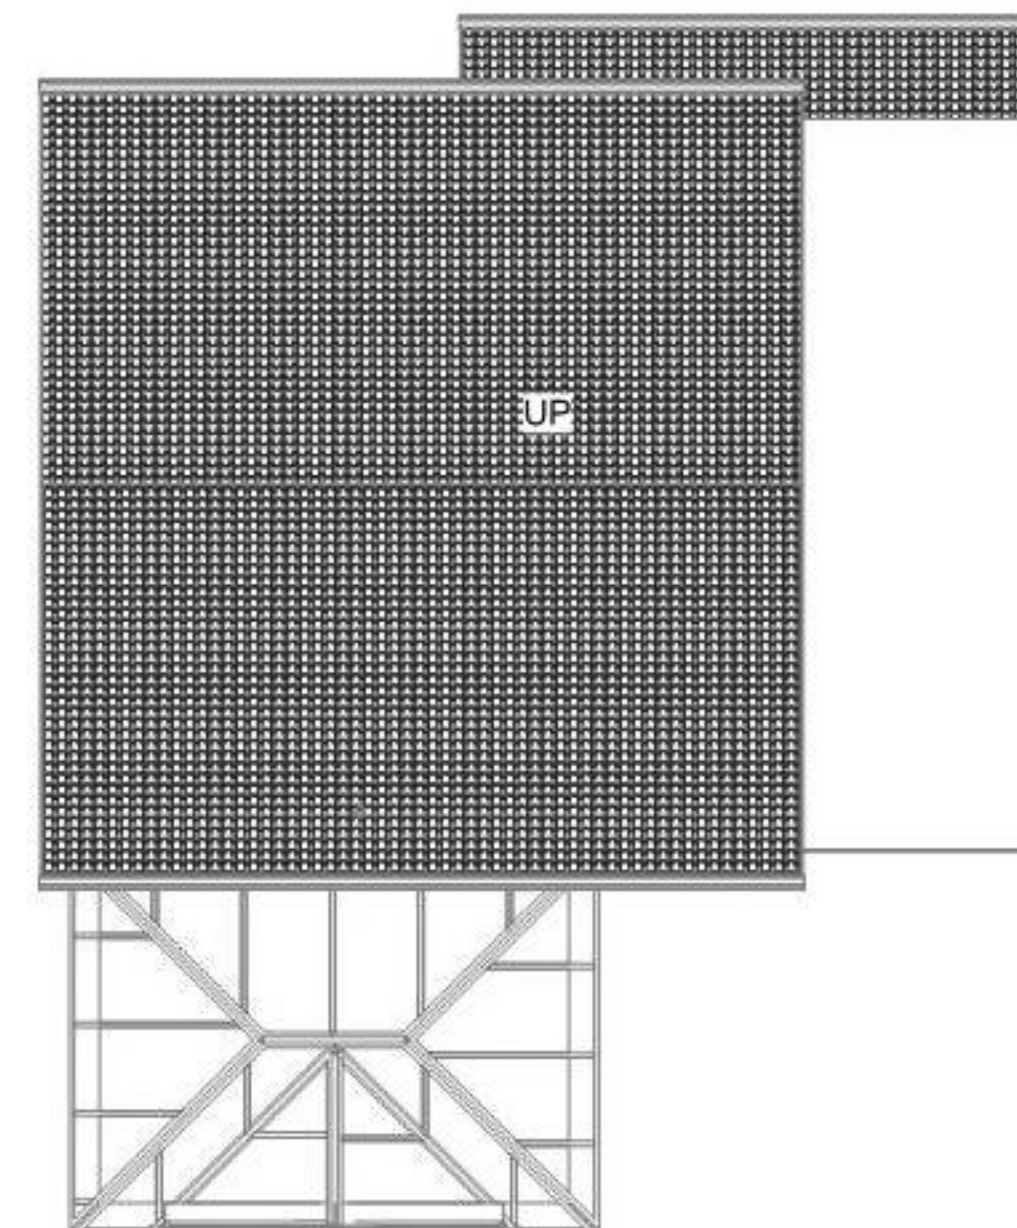

ROOF PLAN
1 : 100



The Planning Service
Studio, Old Flints 134 North Lane
Cianfield, Waterlooville
Hampshire PO8 0RL
T: 023 92 597364
F: 0845 519 1103
E: info@theplanningservice.co.uk

Scale is correct when printed to the stated ISO size. Figured dimensions are to be used in preference to scaled sizes and all dimensions must be checked on site by the contractor before ordering materials and or commencing work. All dimensions in mm (millimetres) unless otherwise stated. The contractor is to ensure the works are inspected and completed to the satisfaction of the local authority. Compliance with building regulations or a party wall award / agreement is not to be assumed.

No deviation from this drawing will be permitted without the prior written consent of the designer. Under the provisions of the copyright act 1988, the copyright of this drawing and the work contained therein remains the property of the designer (the planning service), and may not be reproduced in any form whatsoever without prior written consent.

Under the construction (design and management) regulations 2015 (CDM2015) all design work for both domestic and commercial development(s) are to conform to those regulations. E&EO.

Mr & Mrs Howard

**8 Godwin Close, Emsworth
Hampshire PO10 7XT**

EXISTING FLOOR & ROOF PLANS

Project number	273.1	E004
Date	08/03/2021	
Drawn by	JJ	
Status	Planning	Scale 100% @ A3
		1 : 100