



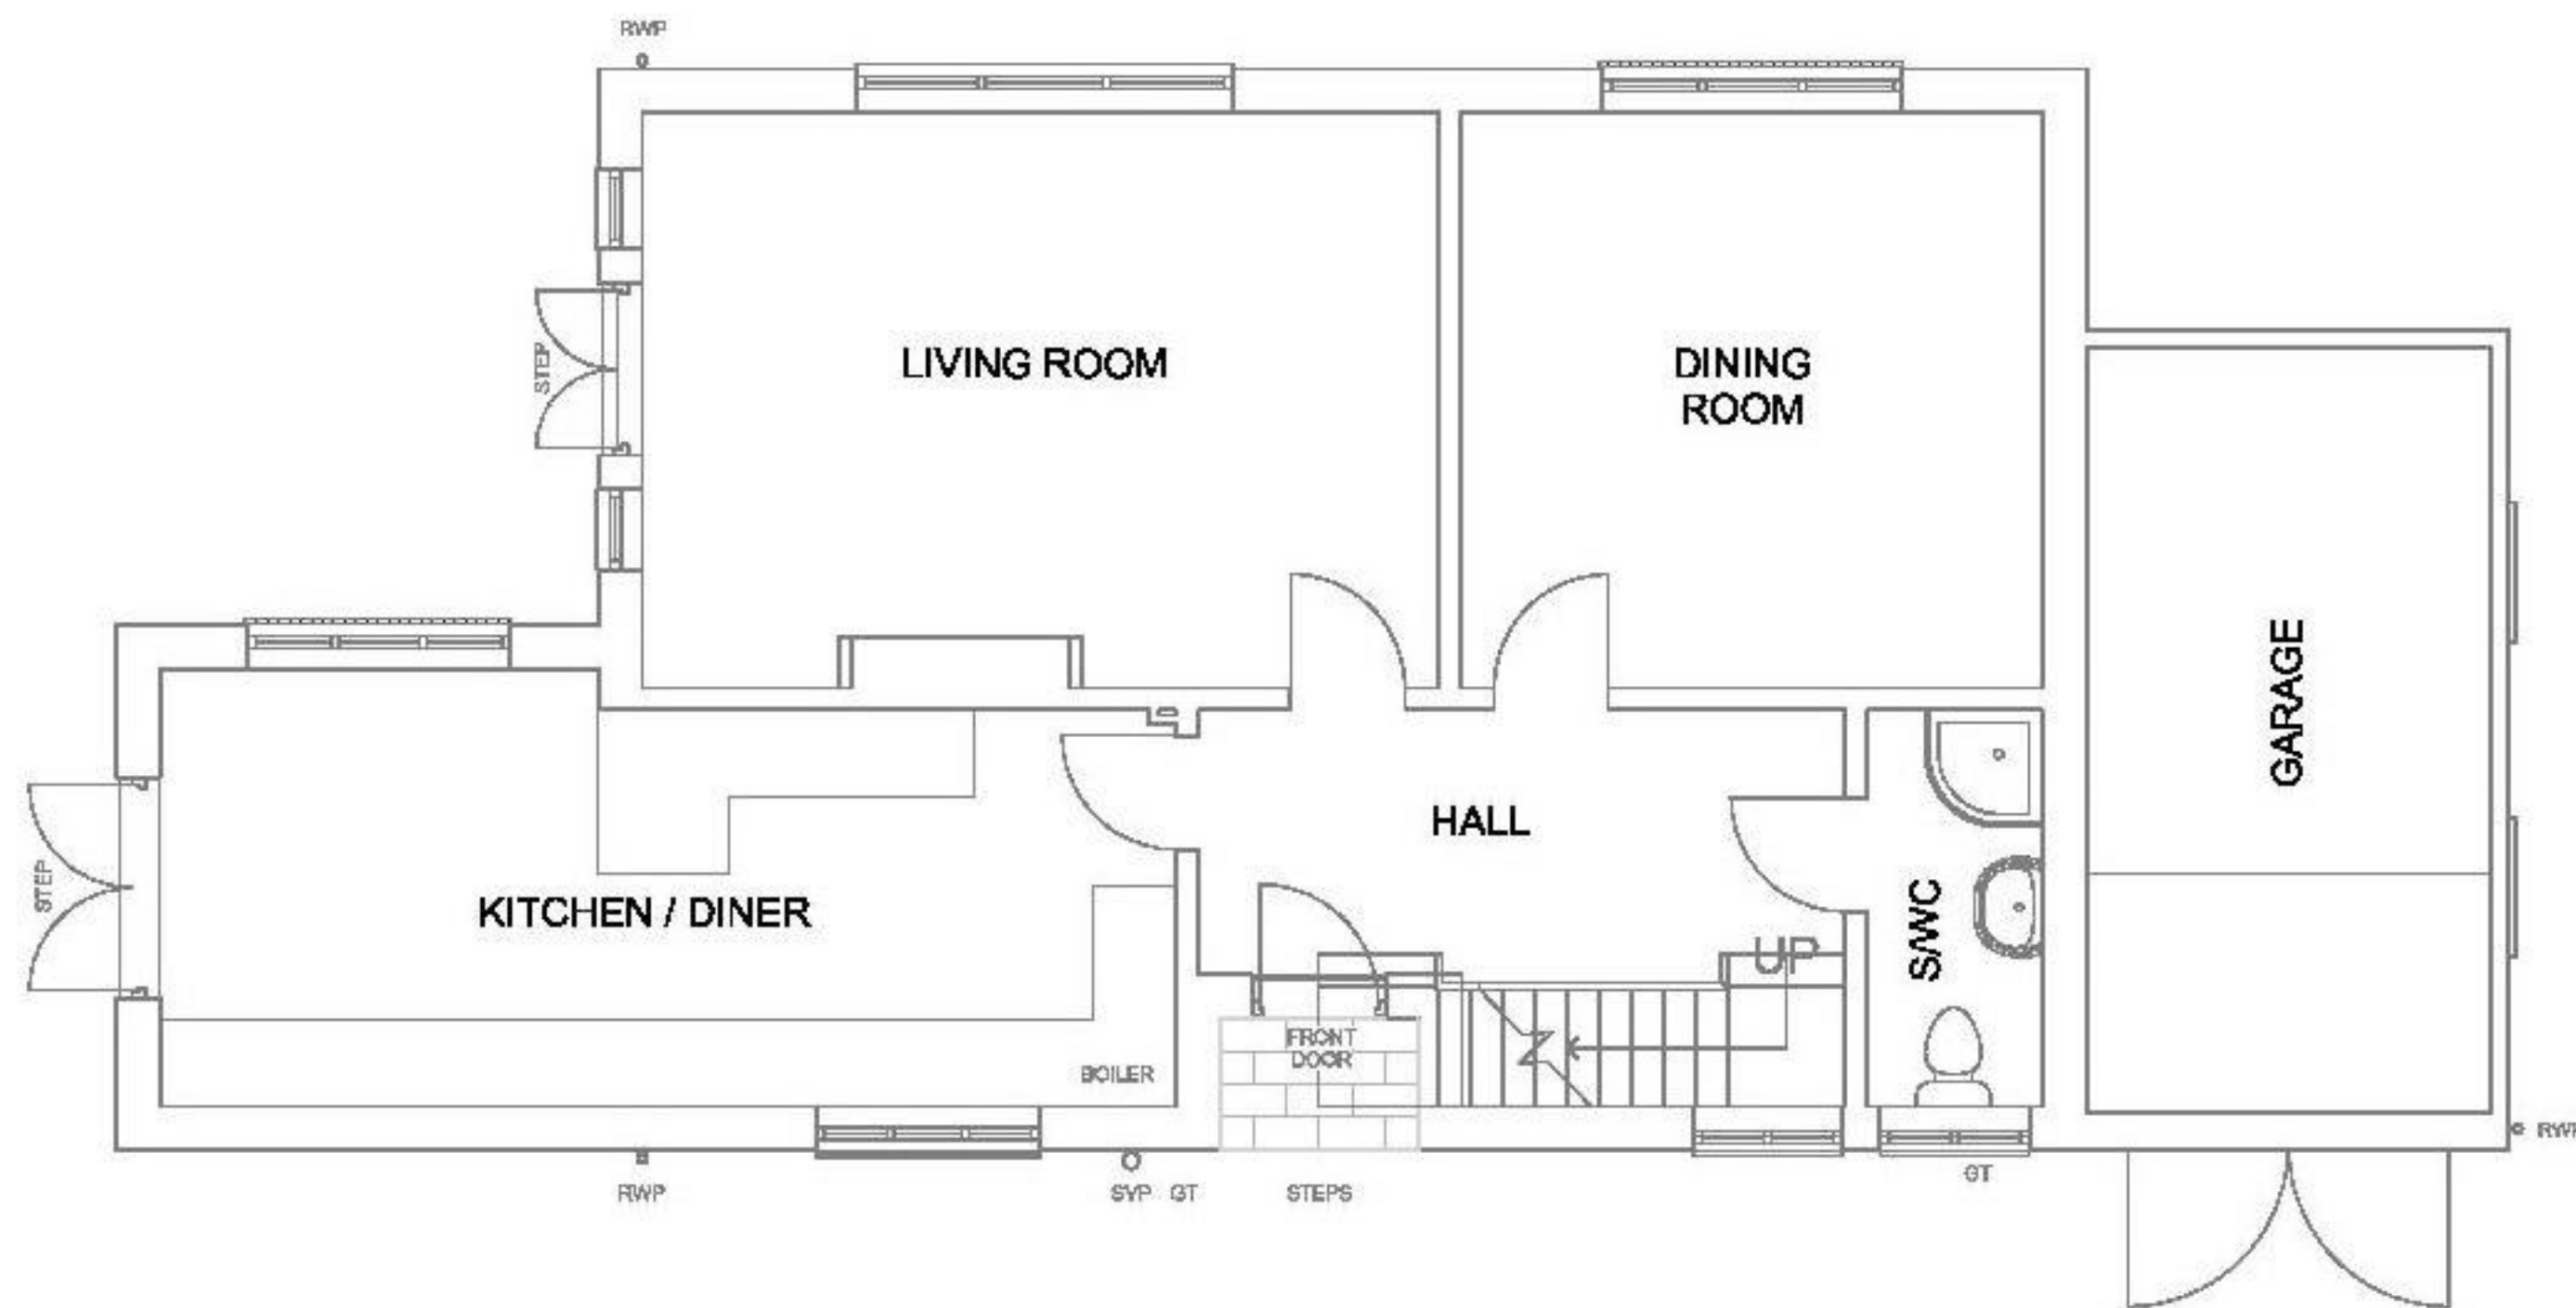


GROUND FLOOR


1 : 100

BOUNDARY NEIGHBOURING PROPERTY

ACCESS

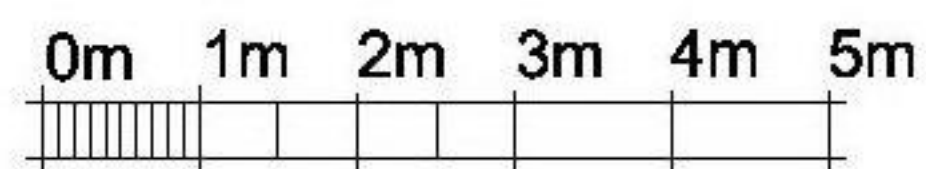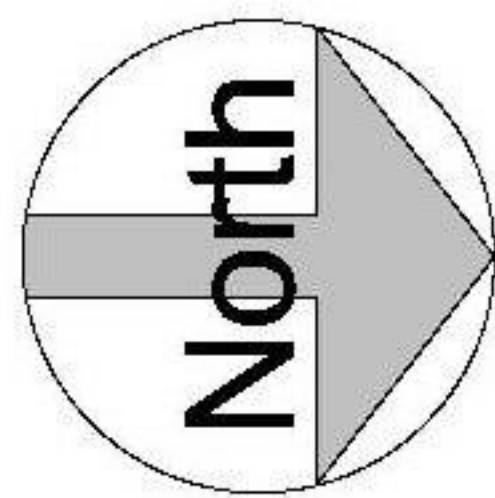


VISUAL SCALE 1:100 @ A3

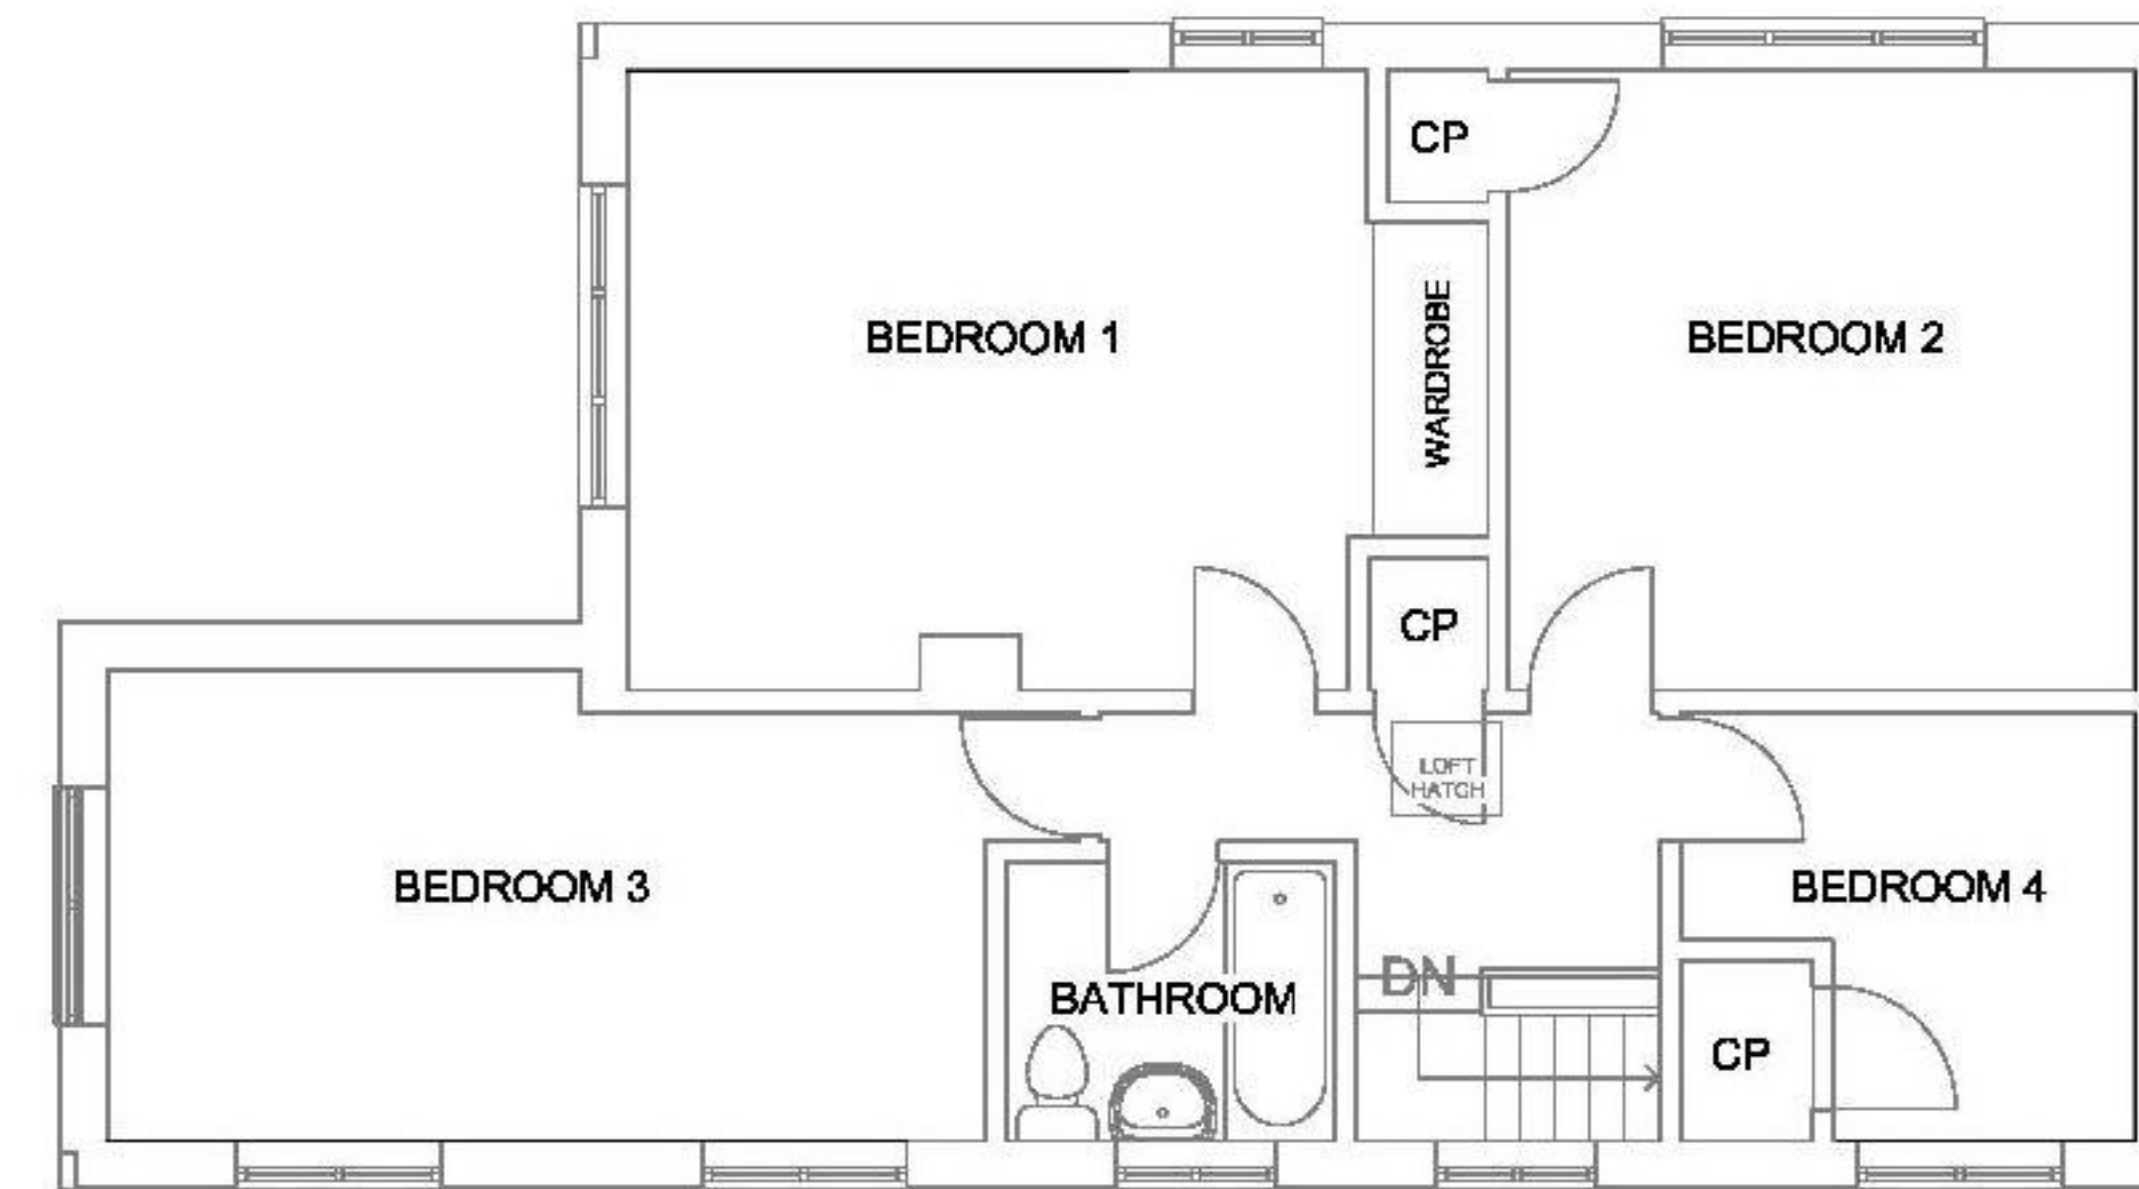

FIRST FLOOR

1 : 100

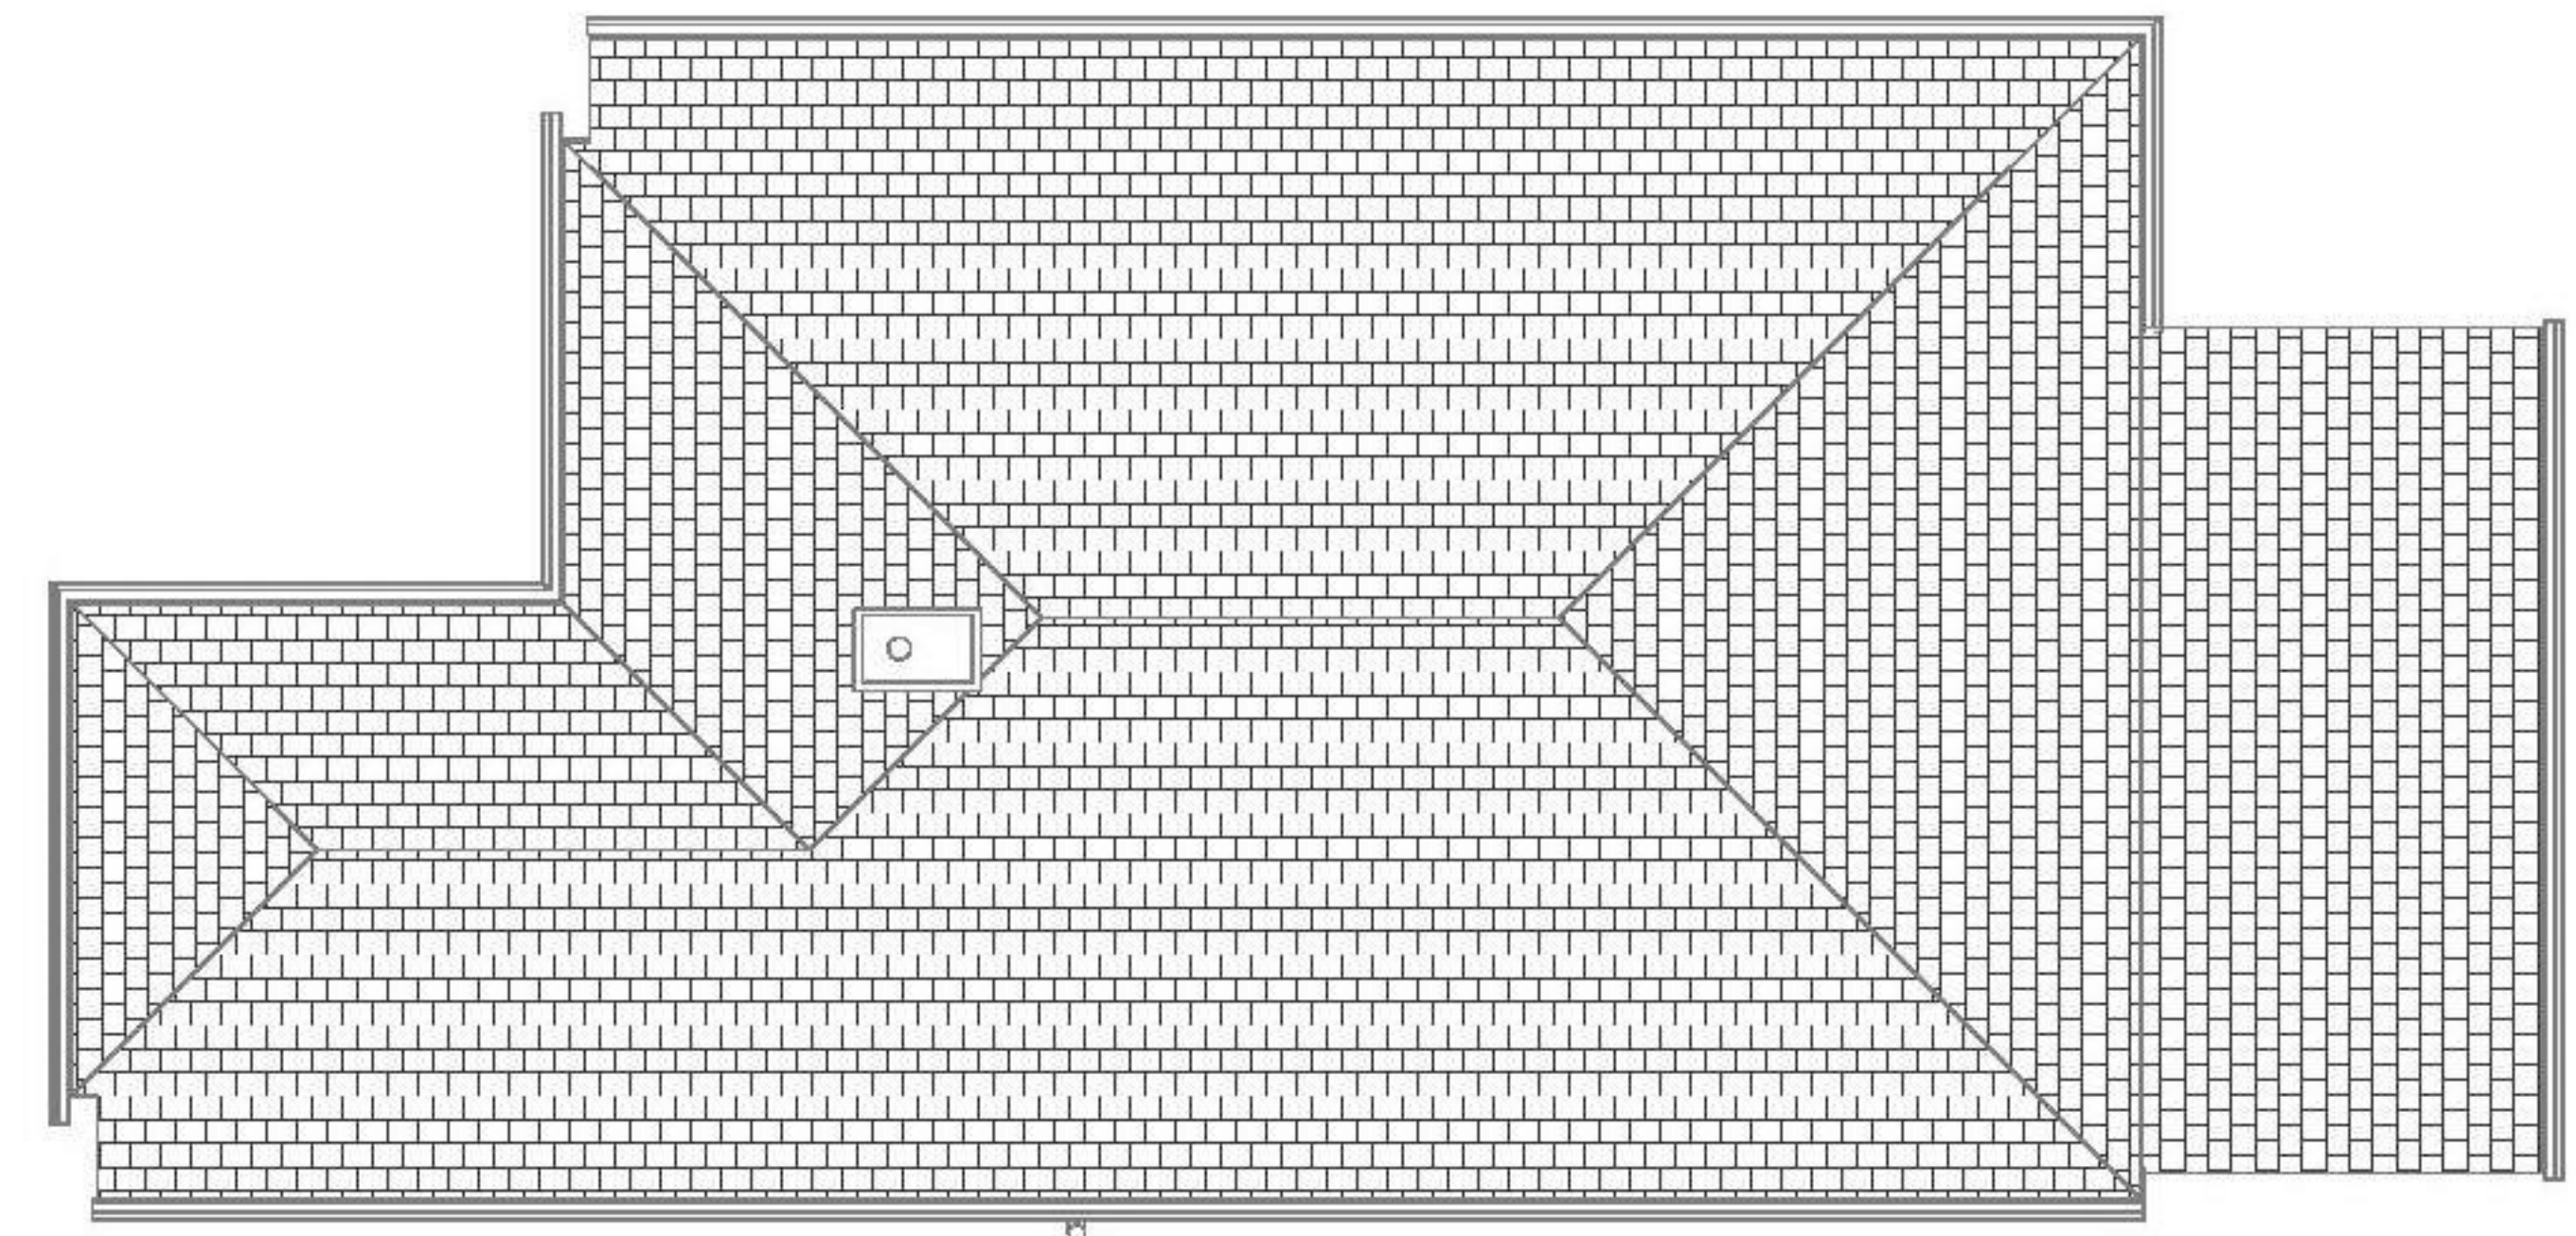

ROOF PLAN

1 : 100

EXISTING FLOOR & ROOF PLANS

Project number	169.1	E004	Scale 100% @ A3	1 : 100
Date	01/08/2015			
Drawn by	JJ			
Status	Planning			