




Front - West



Side - South



Rear - East

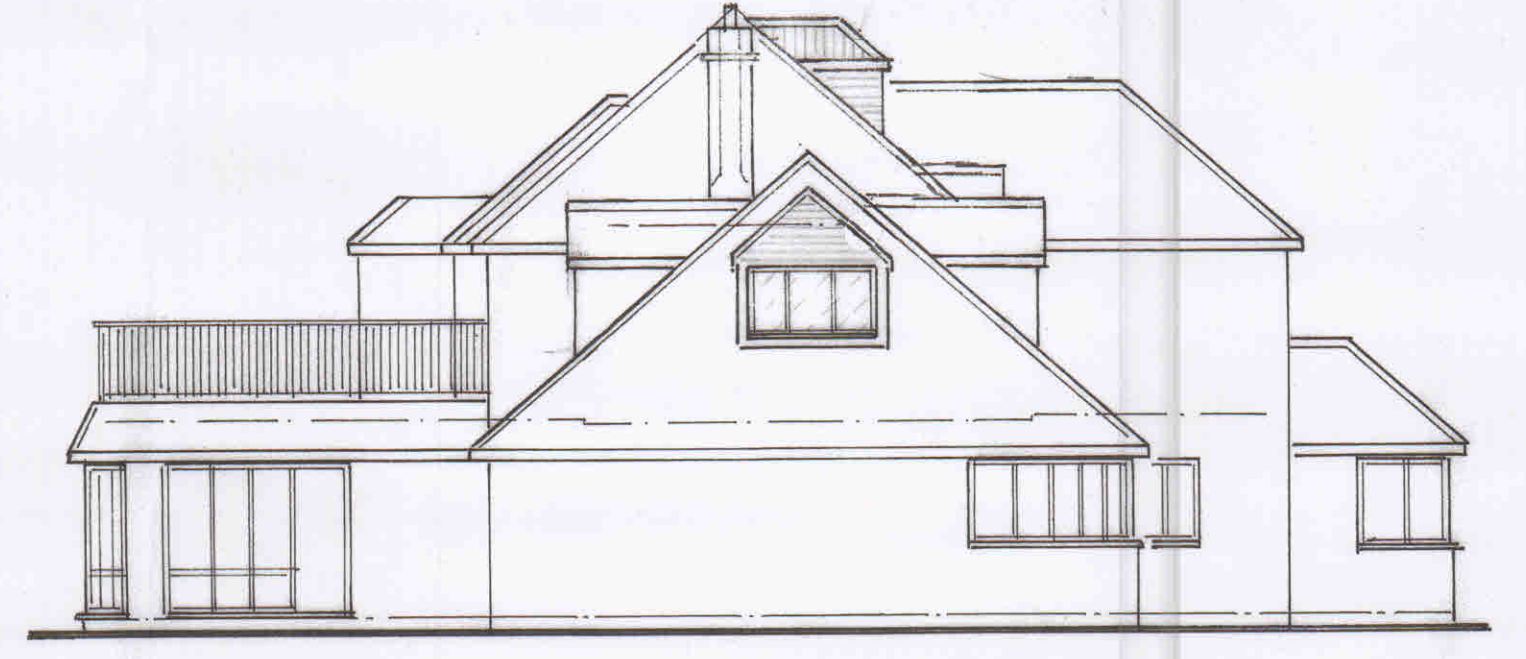

Side - North

EXISTING ELEVATIONS
AND AS APPROVED BY RECENT PLANNING APPLICATIONS




Front - West



Side - South



Rear - East

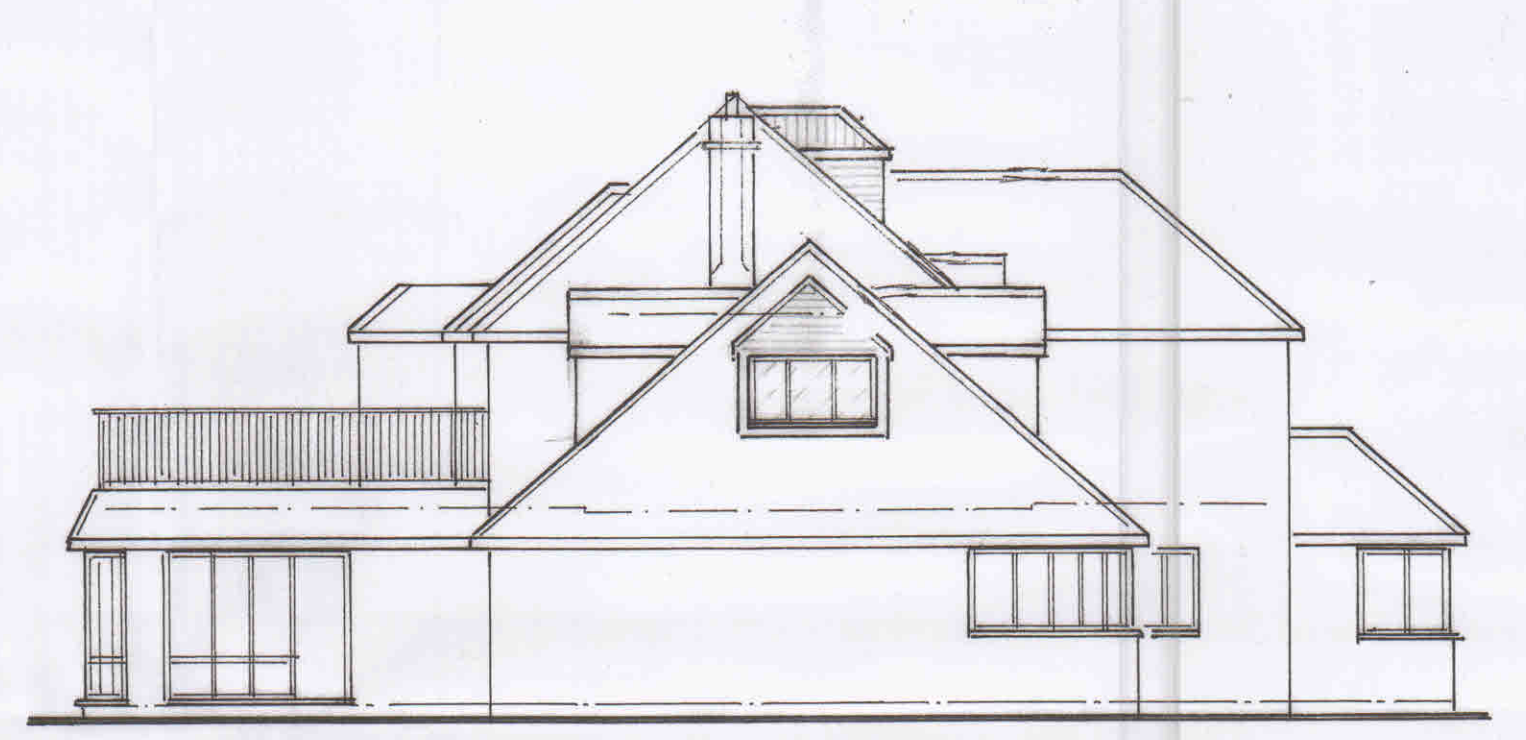


Side - North

PROPOSED
ELEVATIONS

NOTE:
DIRECTIONAL NORTH ARROW SHOWN ON BLOCK &
LOCATION PLANS FOULTON/BLP.

DETAILS AND DIMENSIONS OF ALL LEVELS OF
PROPOSED
PLANS TO BE CHECKED ON SITE BY APPOINTED
CONTRACTOR PRIOR TO ANY
COMMENCEMENT/ORDERING OF MATERIALS OF WORK.
ANY QUERIES, VARIATIONS OR DISCREPANCIES
DIRECTED TO CLIENT - DM DESIGNS ACCEPTS NO
RESPONSIBILITY IN ANY PART ON DRAWINGS UNLESS
OTHERWISE AGREED PRIOR.

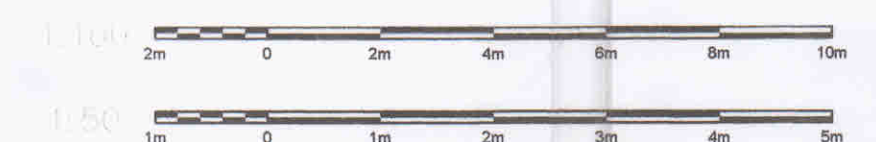

BRN 1 DENOTES ATTACHED BUILDING REGULATION NOTES
RELEVANT ITEM No. 1

MODIFICATIONS

TITLE

NEW WINDOW TO FRONT ELEVATION

CUSTOMER

12 LONDON ROAD, WIDLEY, WATERLOOVILLE,
PO7 5BS

DM designs

HAVANT BOROUGH
COUNCIL

9 APR 2024

RECEIVED

DRAWING NO: 1 OF 1
POULTON_GA 02A
SCALE: VARIES:
DATE: 14.03.2024
REVISION: A A