



Existing materials;
Walls;
Brick laid stretcher bond,
Doors & Windows;
uPVC Double glazed white.

Proposed:
To match existing.

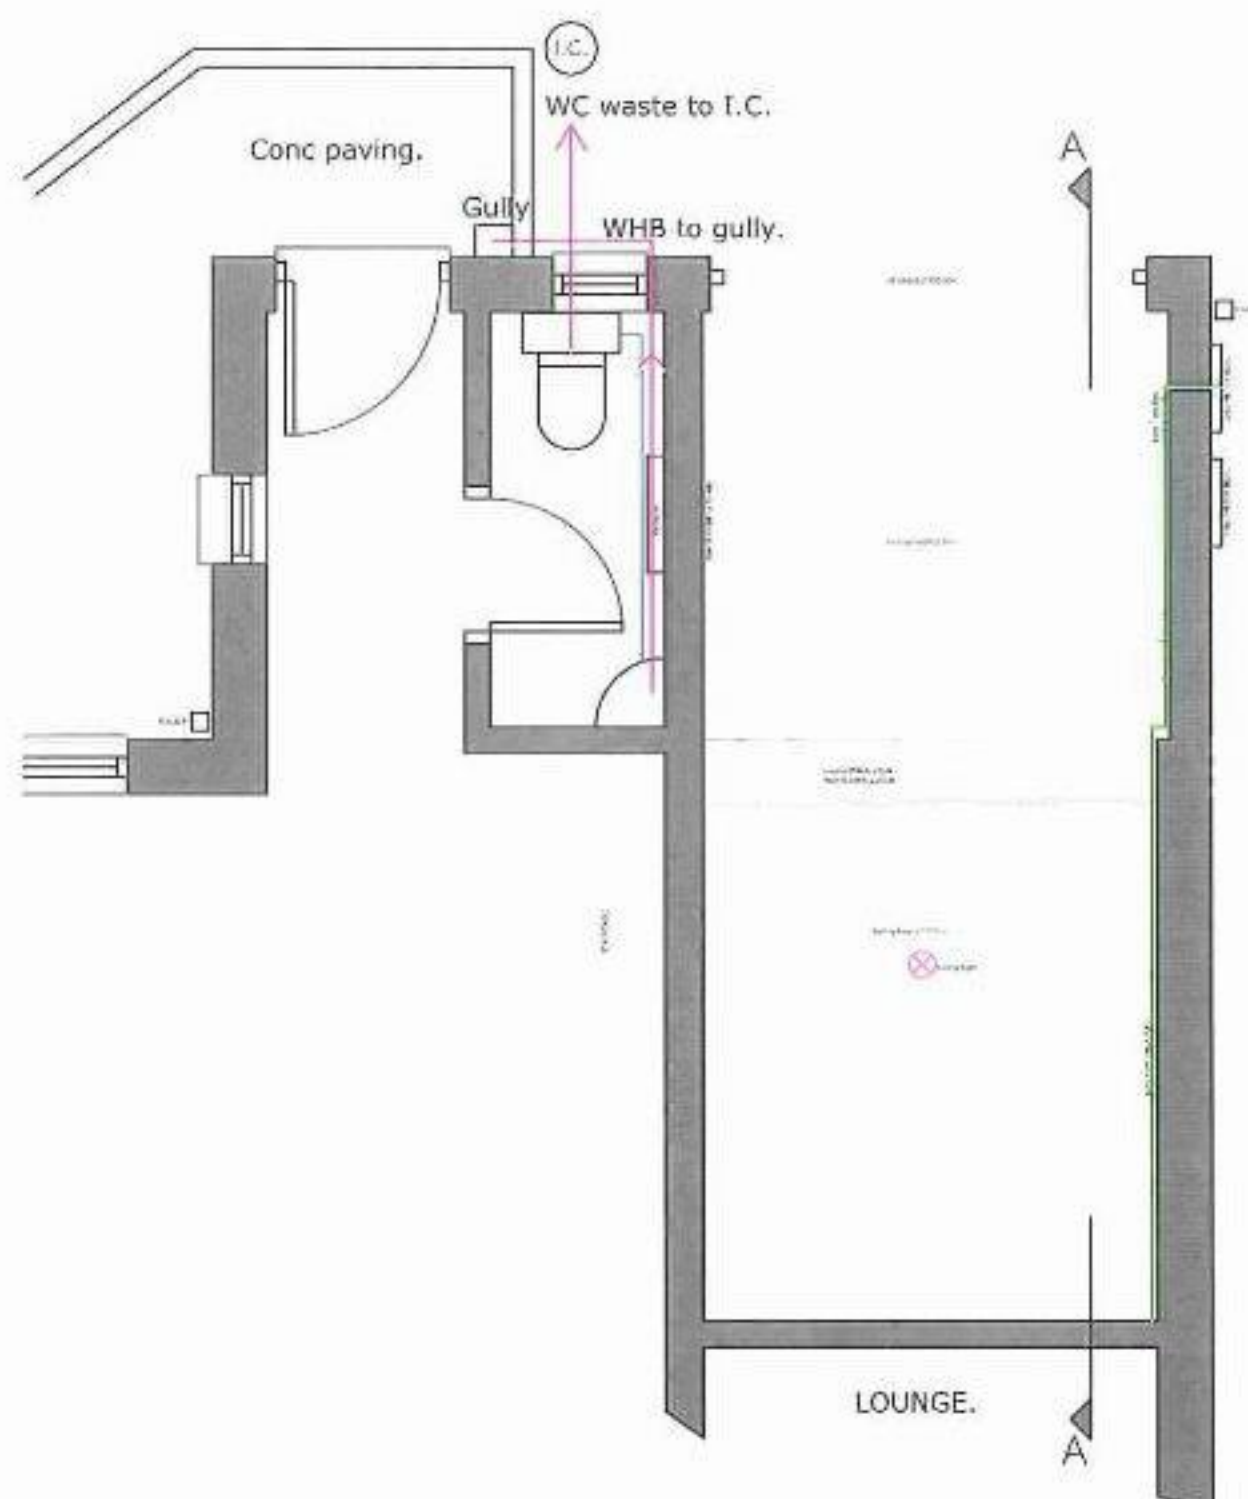

Existing floor plan.

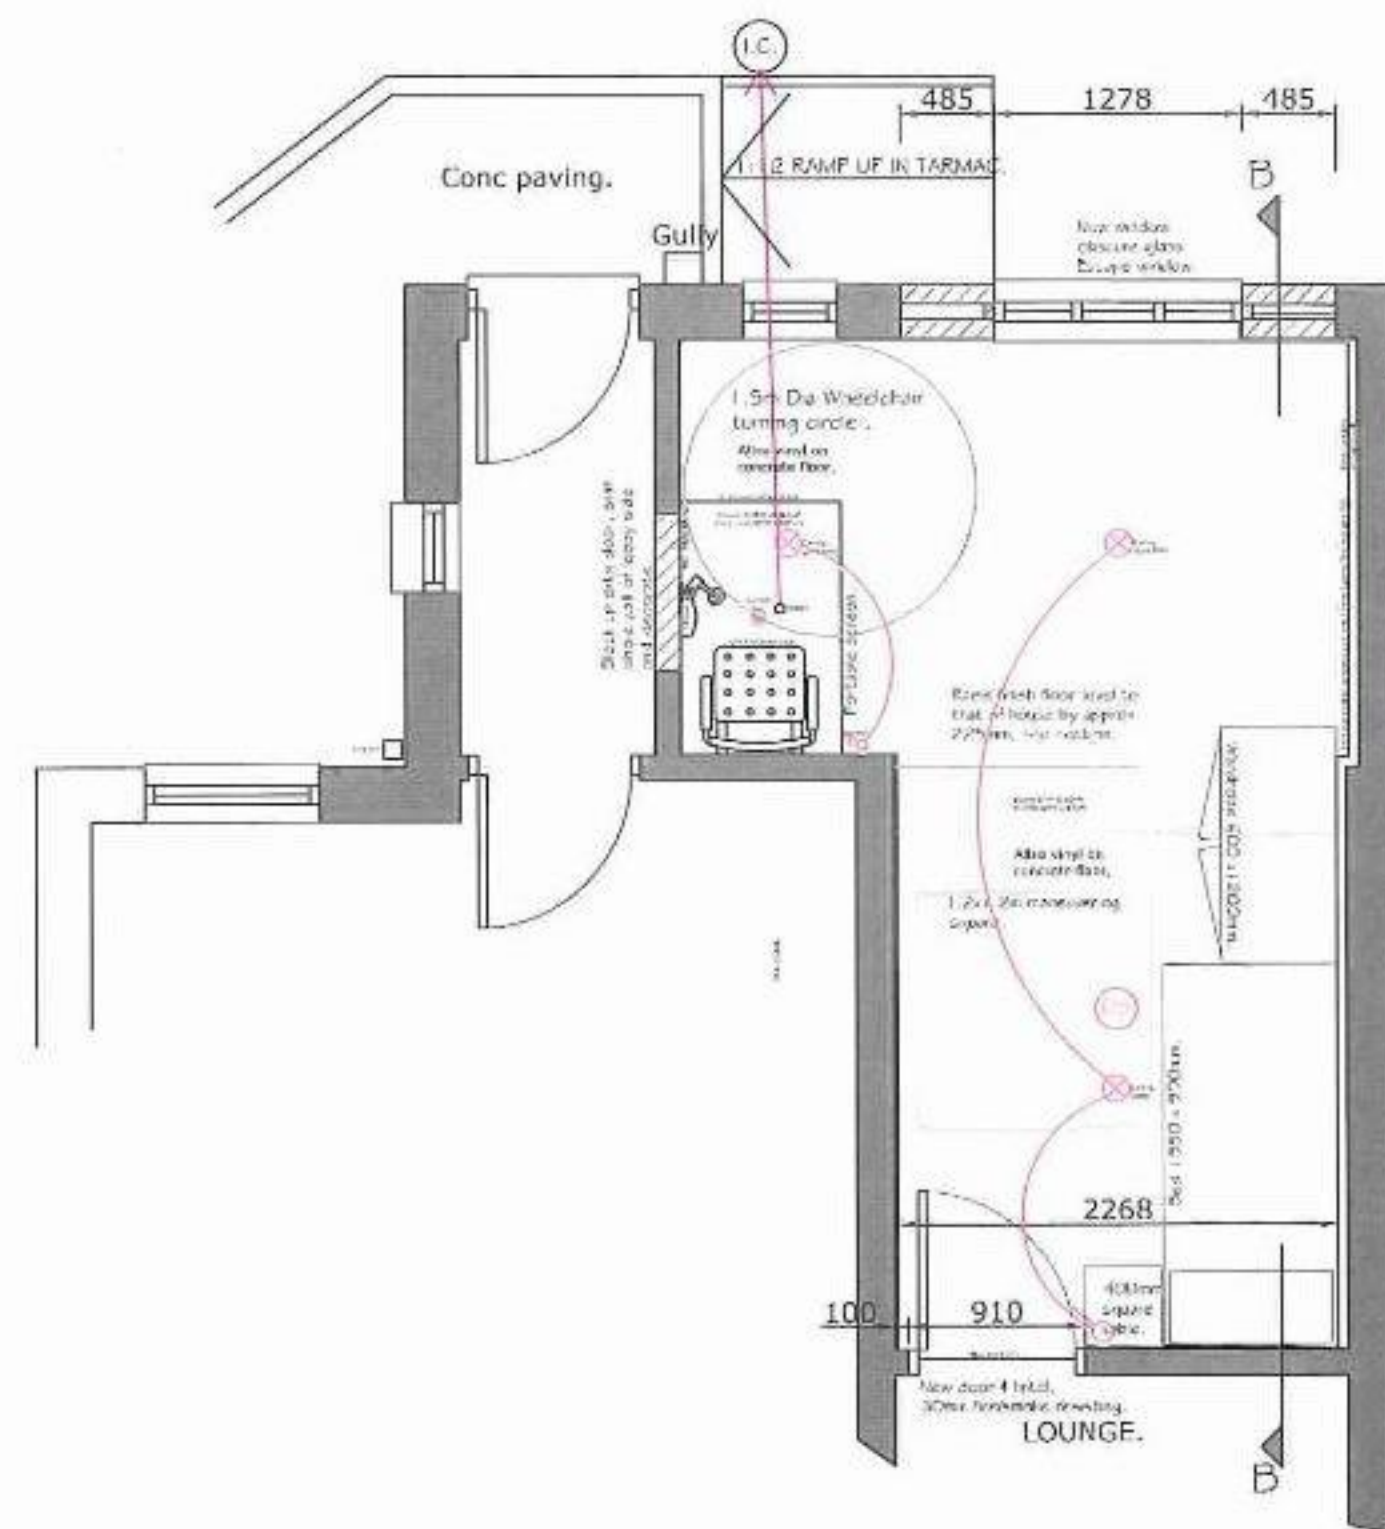

Proposed floor plan.

HAVANT BOROUGH COUNCIL
DEVELOPMENT CONTROL
02 MAY 2018
RECEIVED

 Millbrook HEALTHCARE	Millenium House, 2A Sunrise Business Park, Higher Shaftesbury Road, Blandford, Dorset, DT11 8ST Tel: 03330 030 010.	Scale 1:50	Date March' 17
		Drawn R.K.	checked --
		Drawing Title Elevations.	Drawing No. 002
			Rev.