


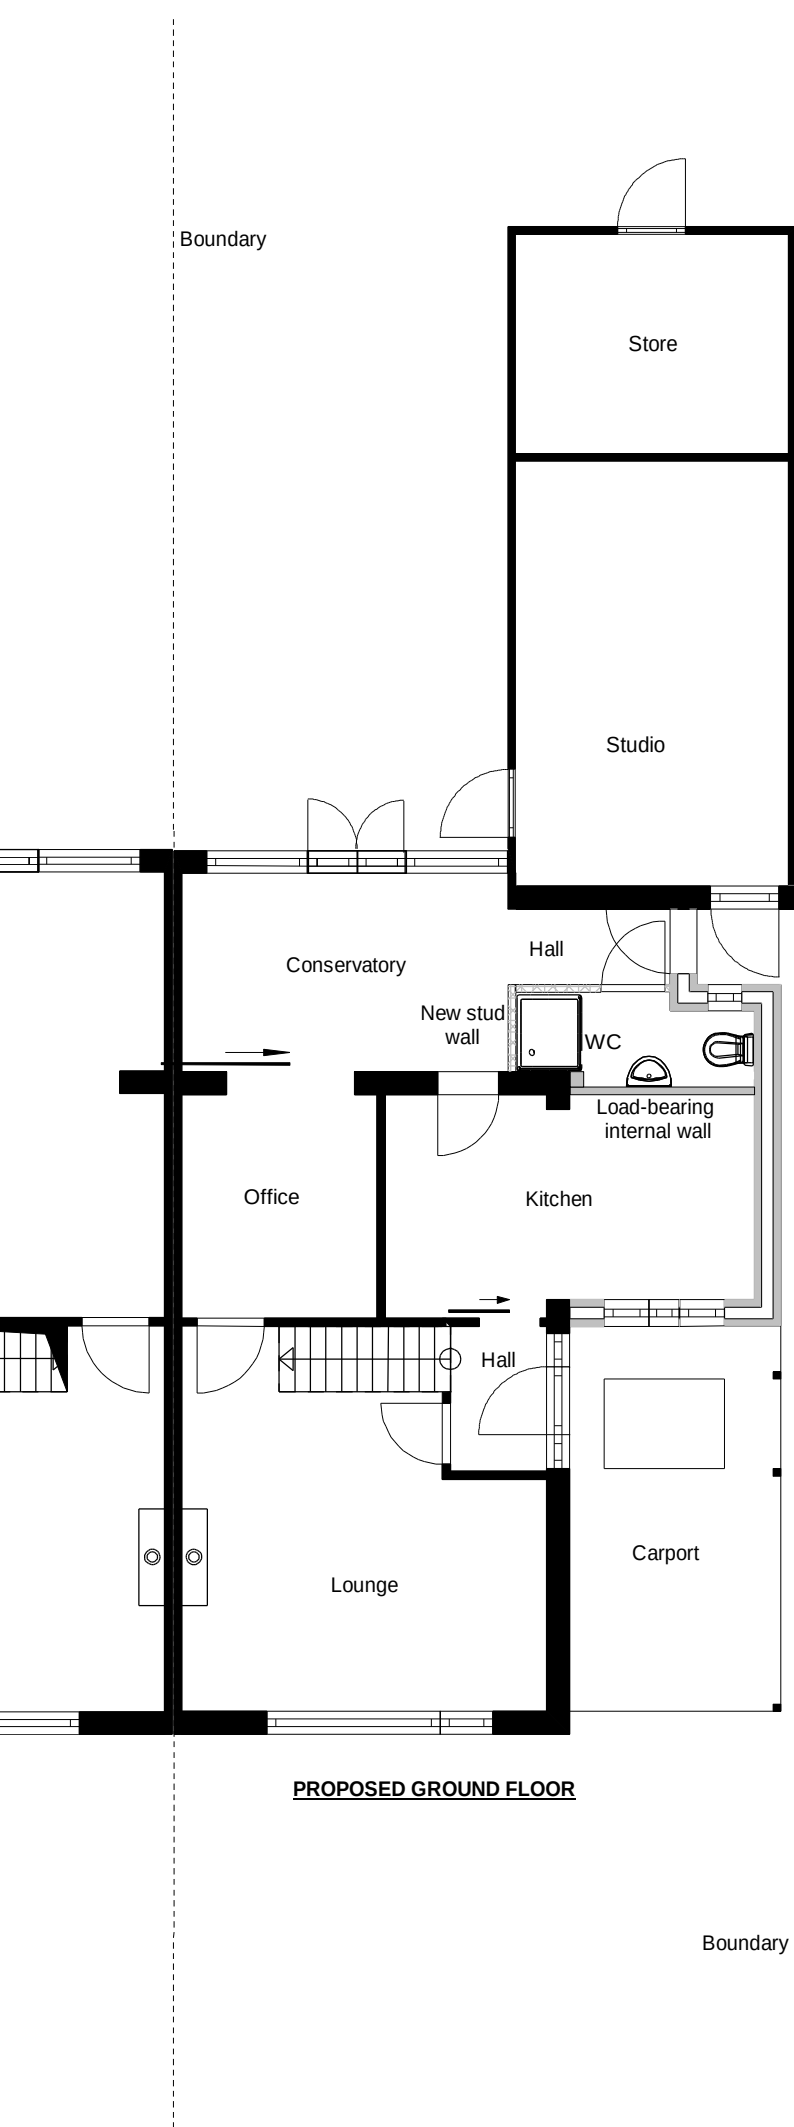
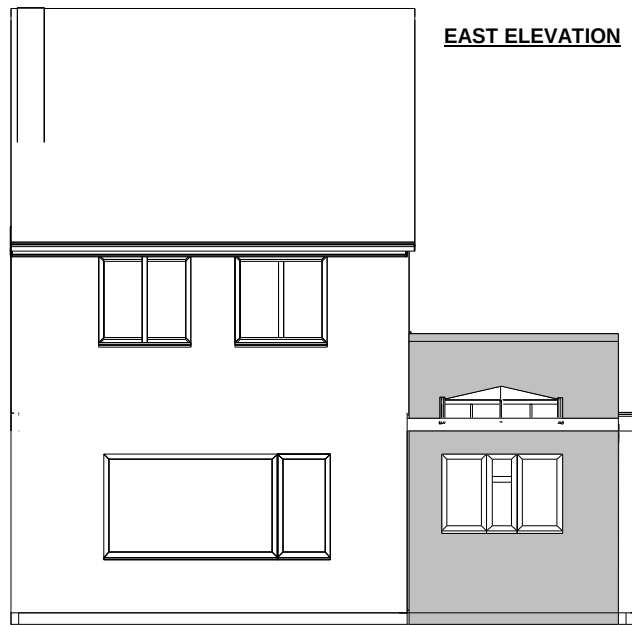


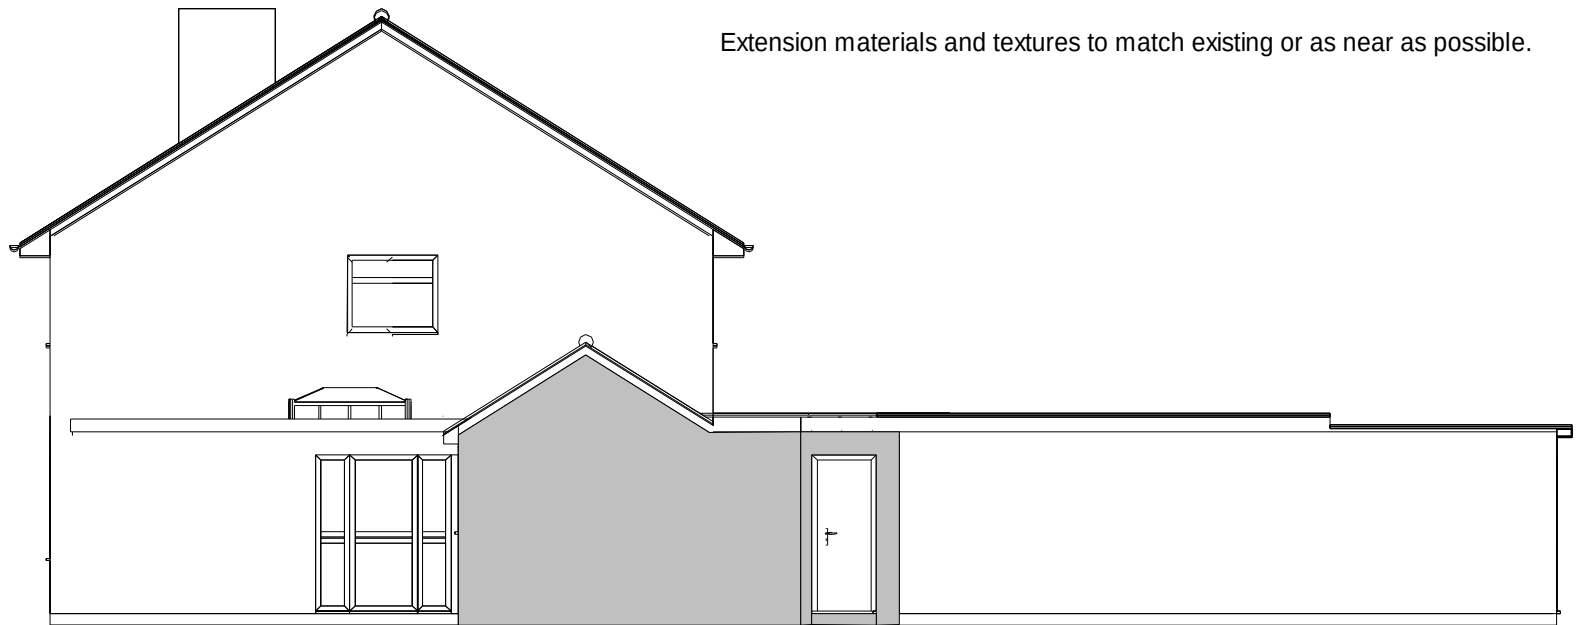

NORTH ELEVATION

 

Project: Single Storey Side Extension	
Owner: Mr & Mrs Wade 66 Hillmead Gardens Havant	
Architect: PLAN IT BUILD IT 07486604502 fordenperry@gmail.com	
Component: Proposed ground floor plan and elevations	
Scale: 1 : 100 on A3	Date: 09/05/2024
→ N	

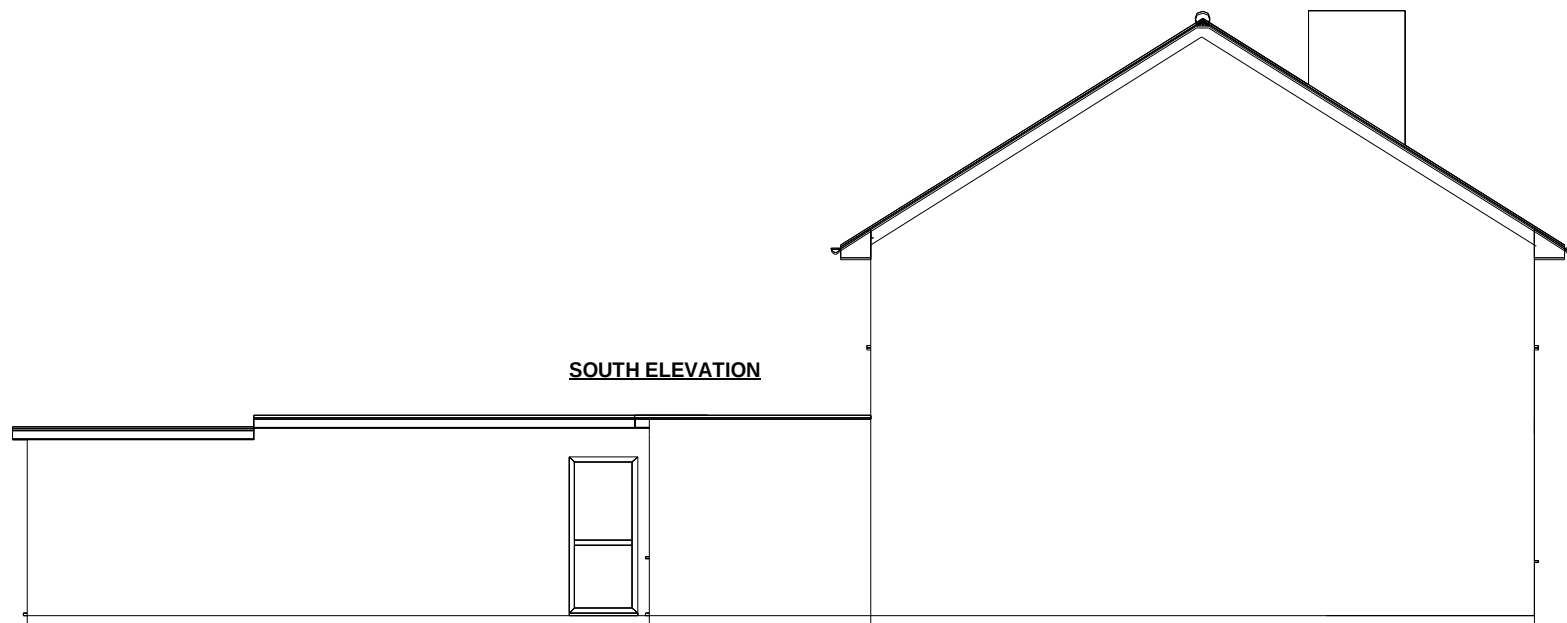