



EXISTING PLAN, ELEVATIONS TOGETHER WITH SITE LOCATION PLAN AT N° 17 "WILLOWDENE" WARBLINGTON AVENUE • HAVANT • PO9 2SD FOR MR A. BOWLES ESQ. • SCALES : 1:100th & 1:1250th

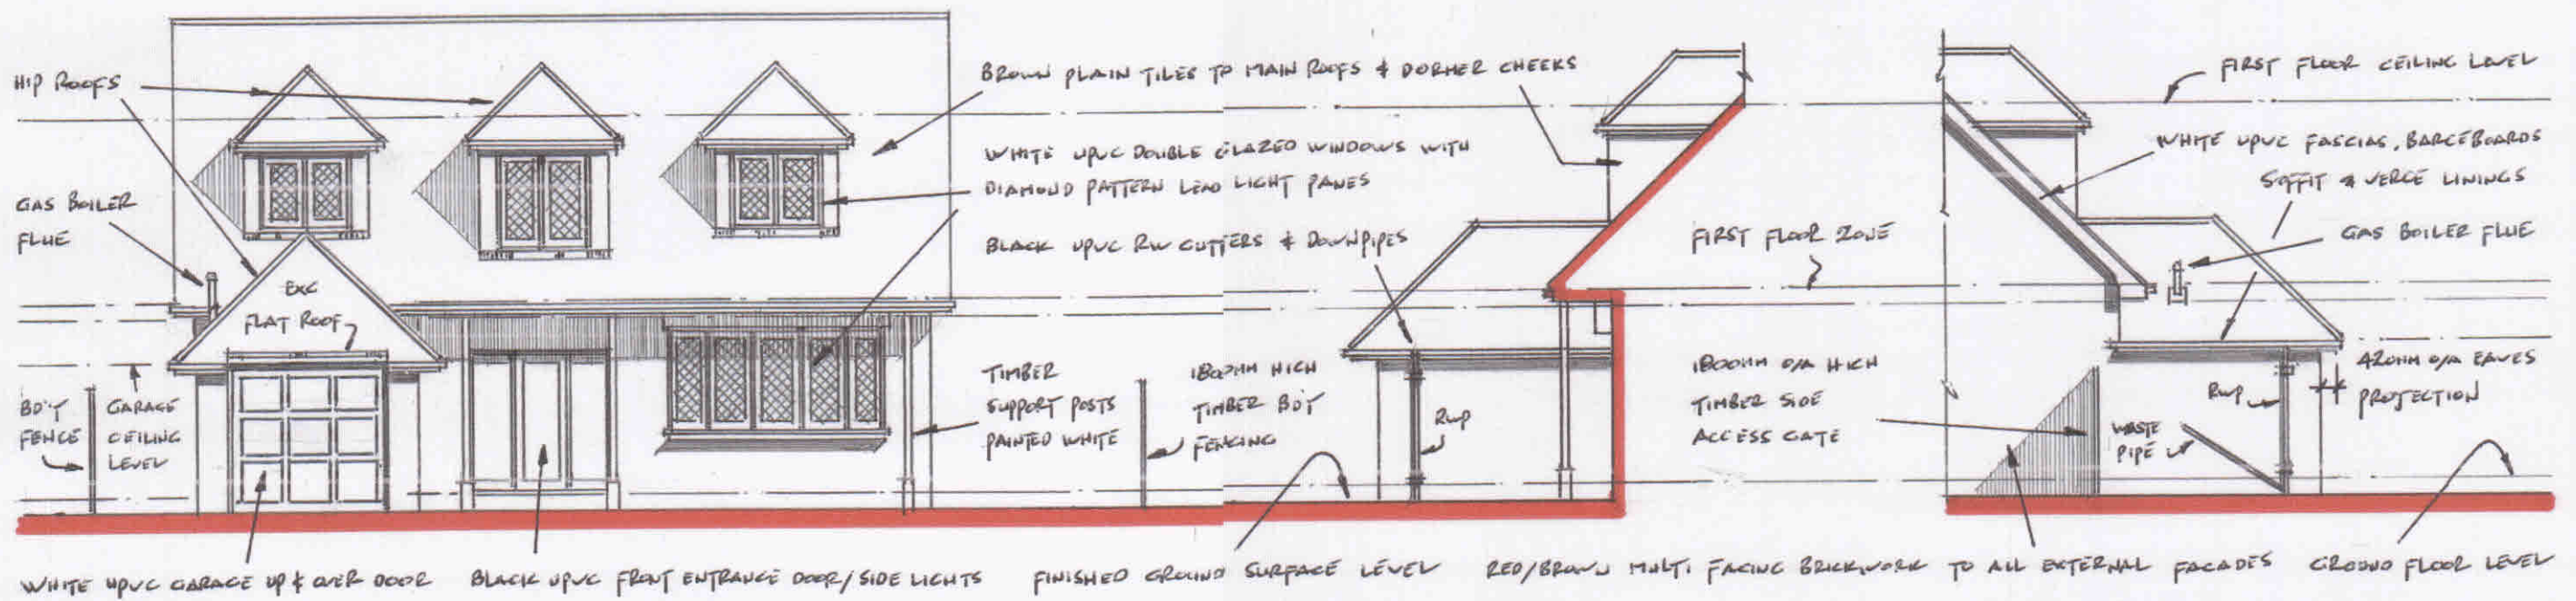

FRONT (WEST) ELEVATION • PART SIDE (SOUTH) & (NORTH) ELEVATIONS 1:100th


ISSUE	DATE	COMMENTS
1	6/5/22	ISSUED FOR RECORD PURPOSES

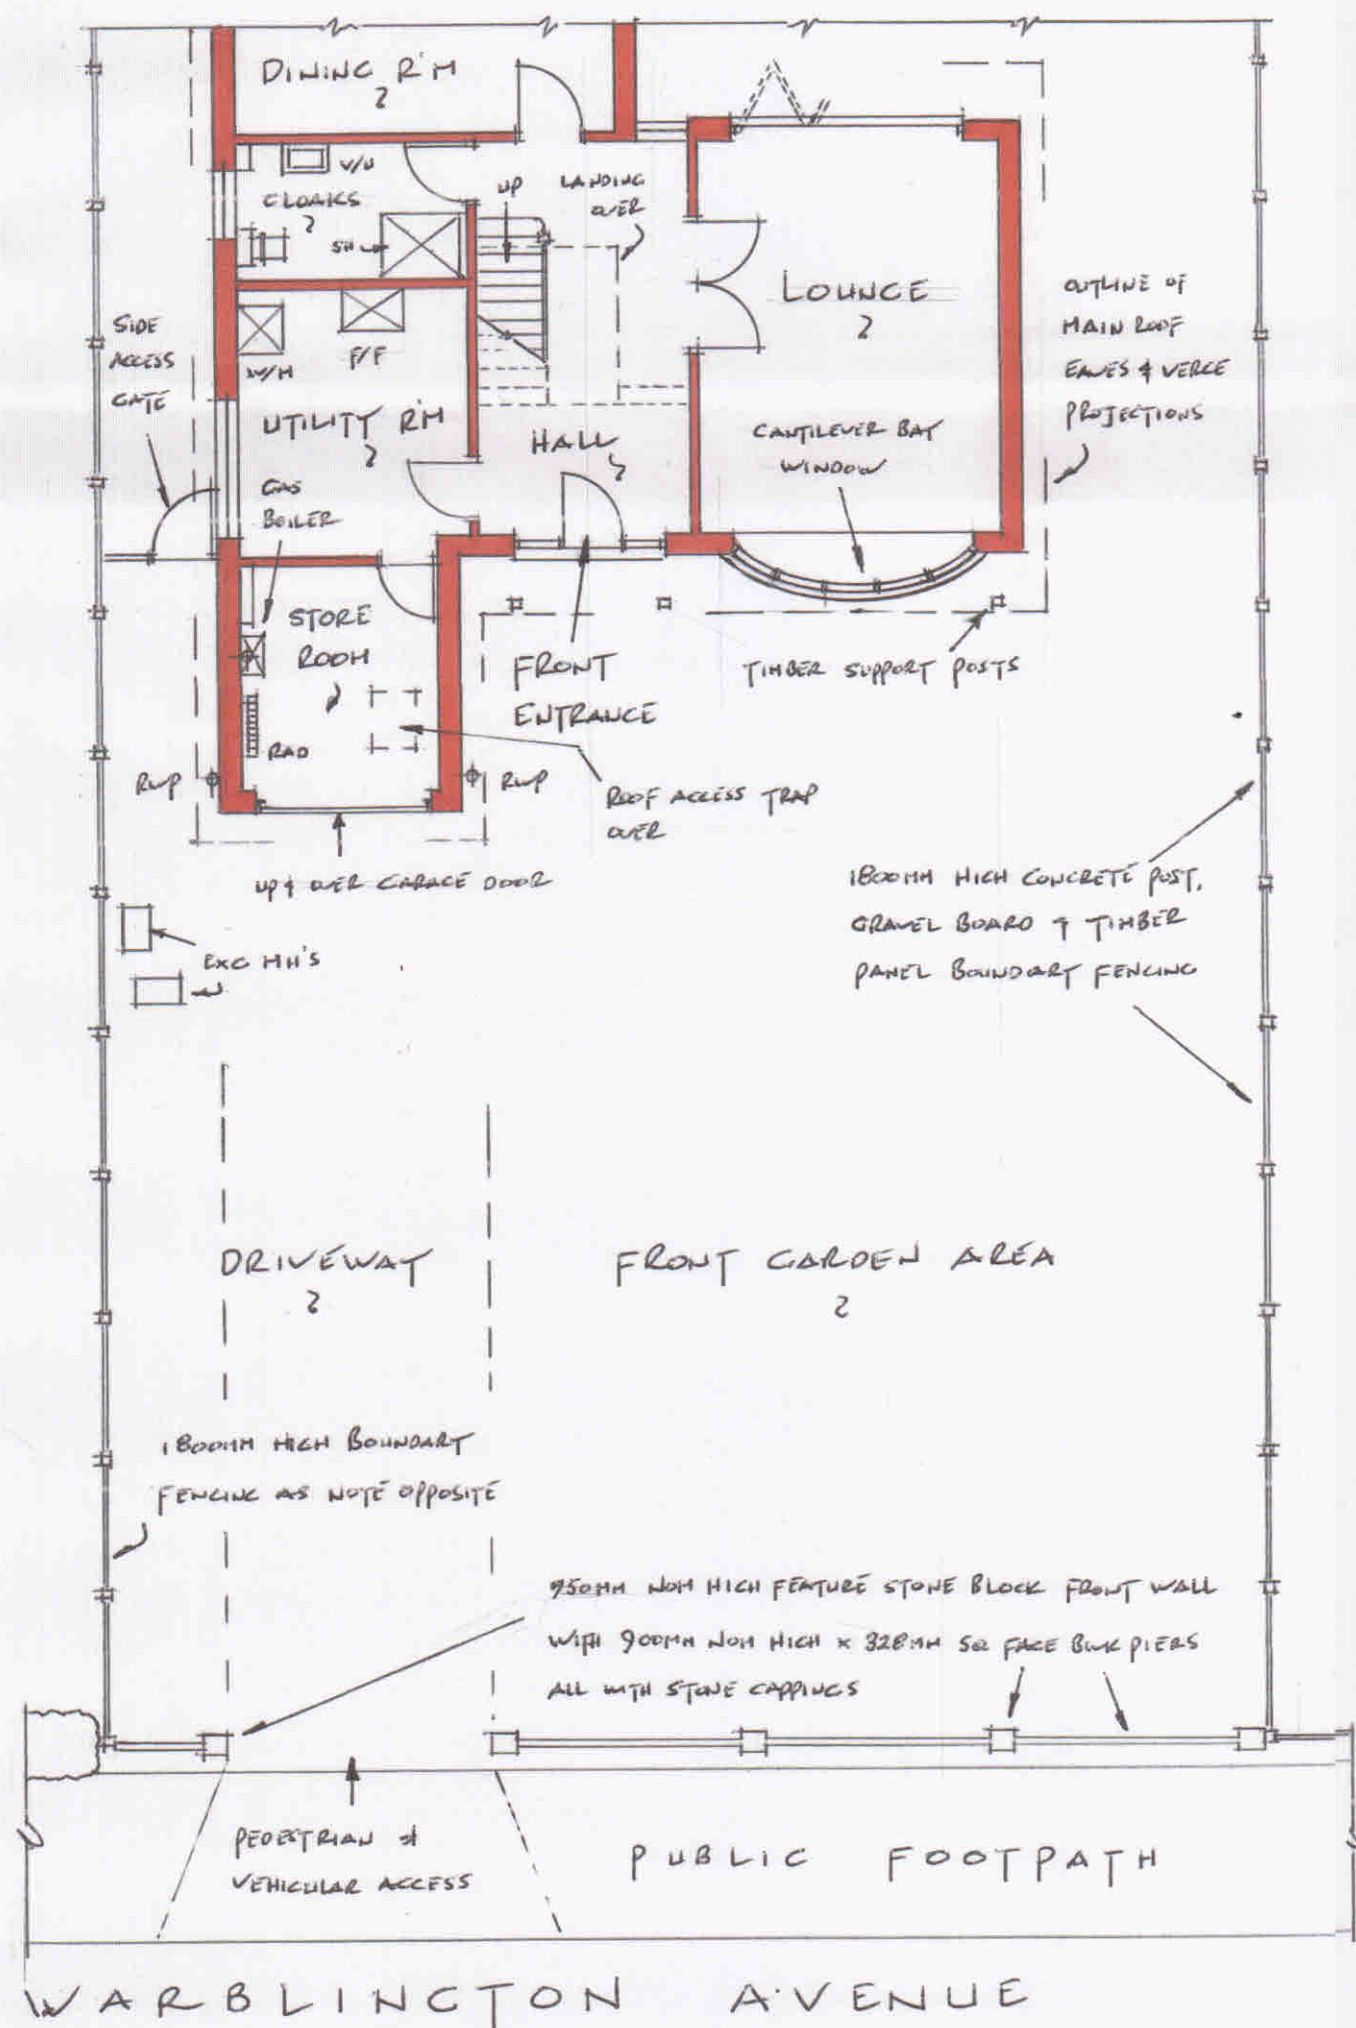

PART GROUND FLOOR PLAN 1:100th



17 Warblington Avenue, Havant, PO9 2SD

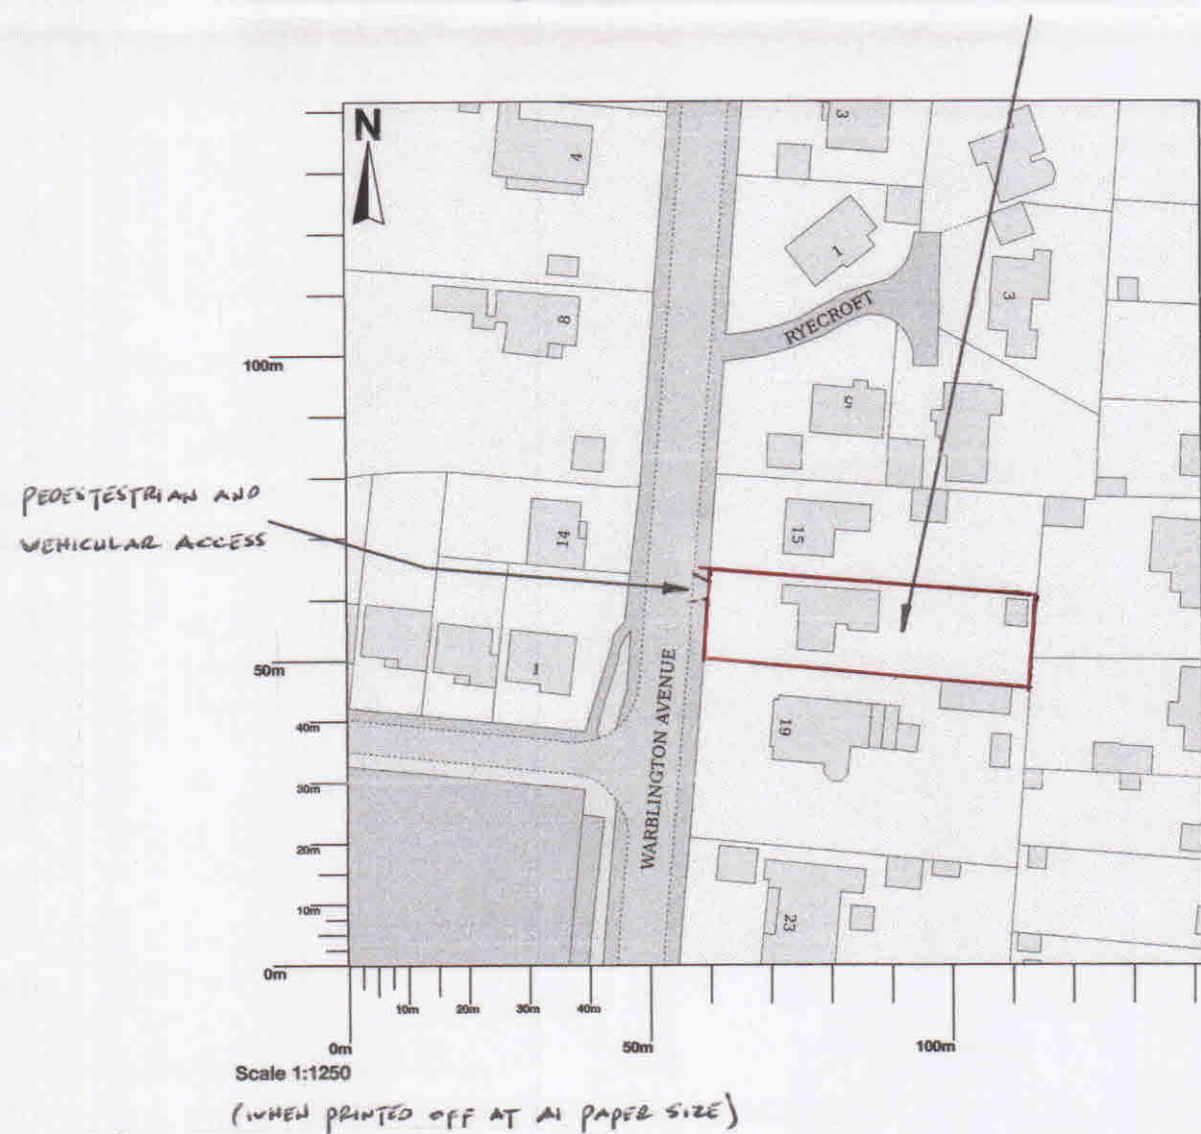

Map area bounded by: 472791,106228 472933,106370. Produced on 25 April 2022 from the OS National Geographic Database. Reproduction in whole or part is prohibited without the prior permission of Ordnance Survey. © Crown copyright 2022. Supplied by UKPlanningMaps.com a licensed OS partner (100054135). Unique plan reference: p2c/tuk/787506/1064961

SITE LOCATION PLAN • SCALE 1:1250th

BAR SCALE



NOTE PLAN & ELEVATIONS AT 1:100 SCALE WHEN PRINTED AT OR ON A1 PAPER SIZE

DRAWING N° WA/EXP/100/1