




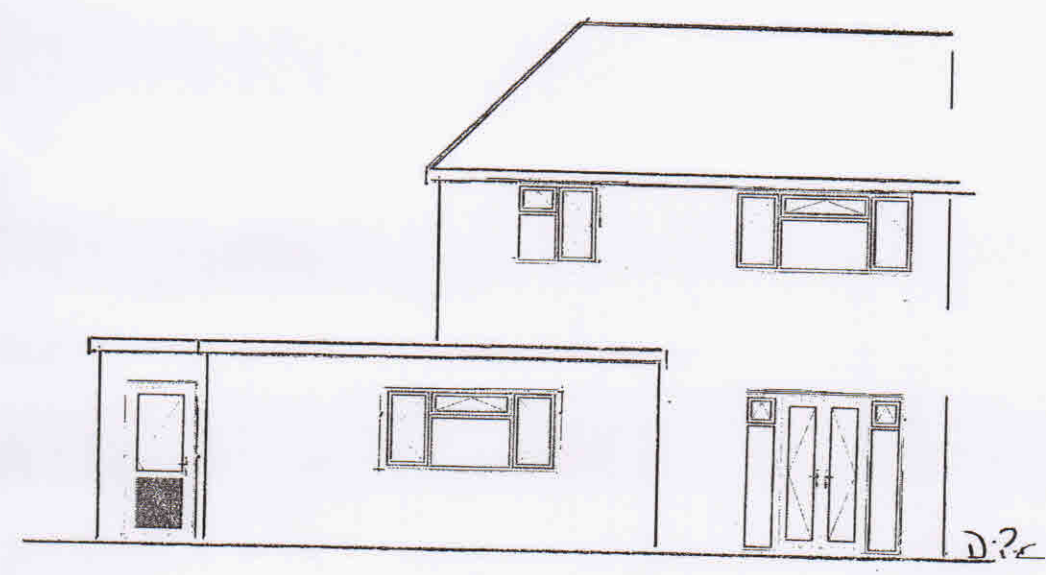


EXISTING REAR ELEVATION:

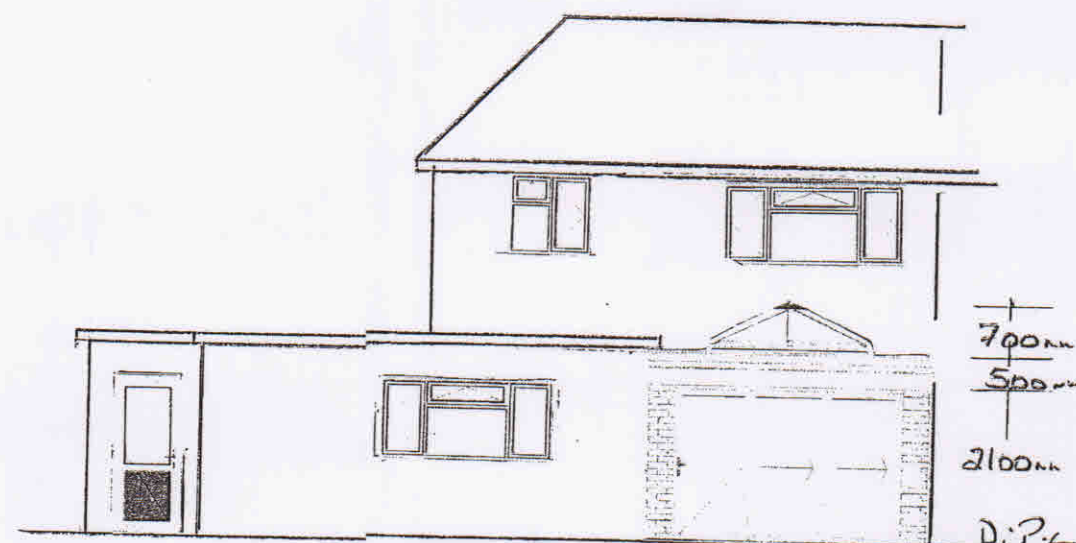


PROPOSED REAR ELEVATION: 3800mm x 4

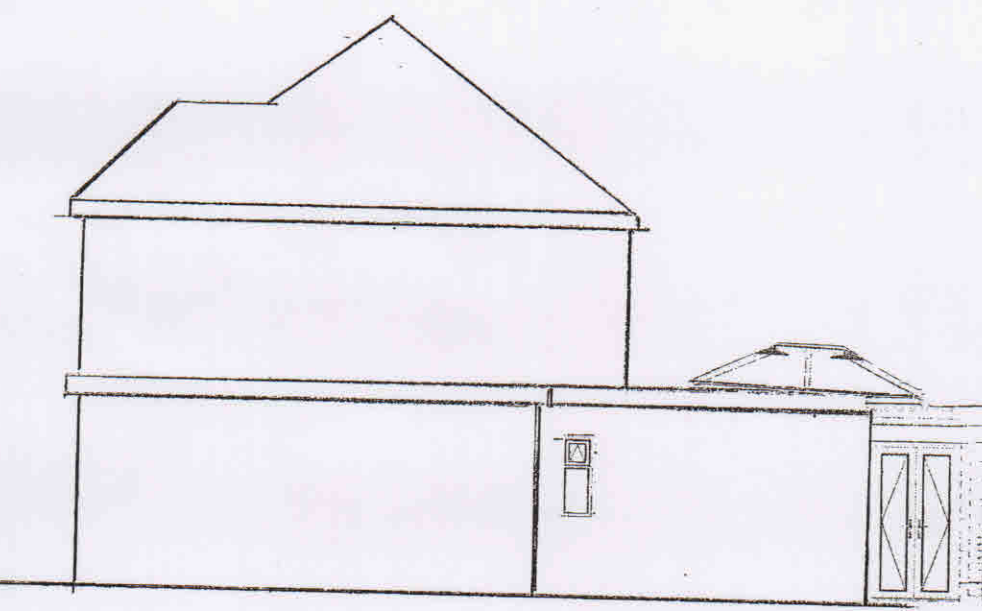


PROPOSED SIDE ELEVATION: 1200mm x 1600mm x 4

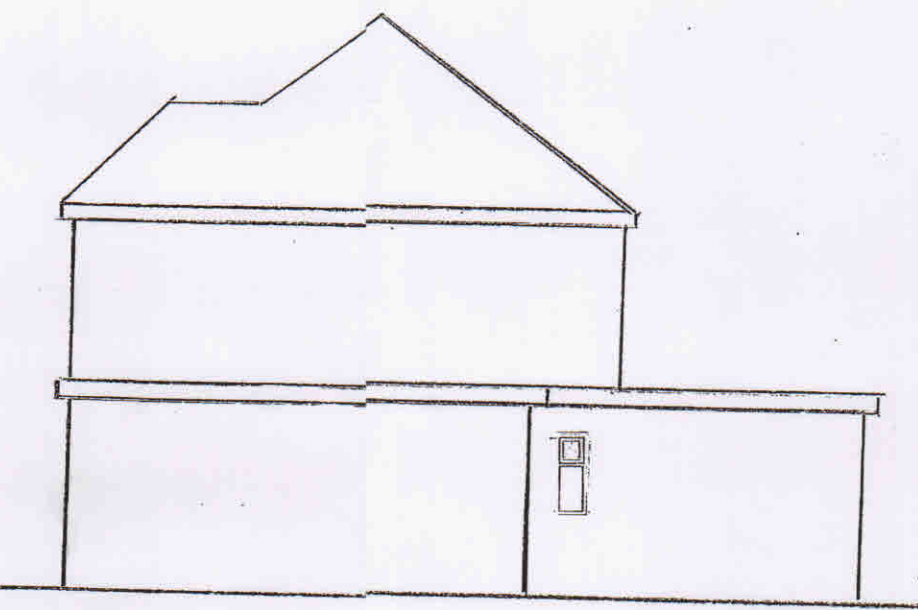


EXISTING SIDE ELEVATION:

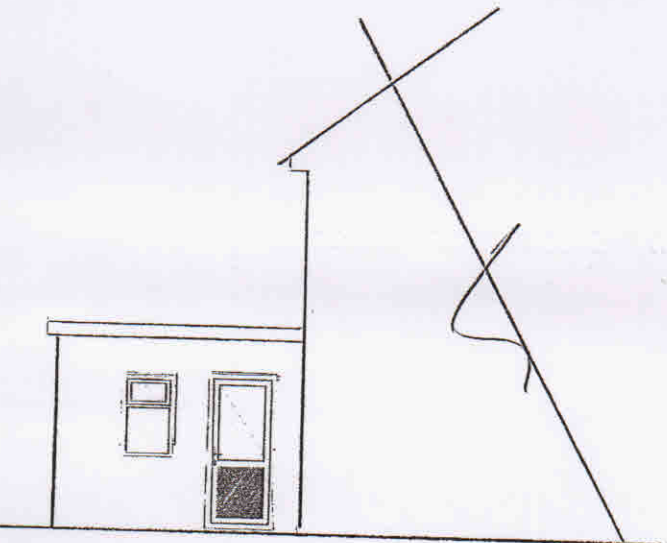


EXISTING SIDE ELEVATION:

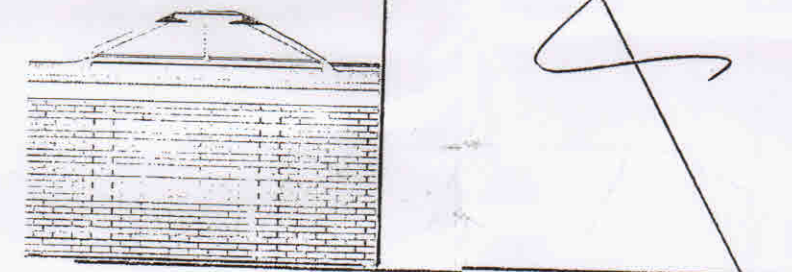


PROPOSED SIDE ELEVATION: 1700mm x 4

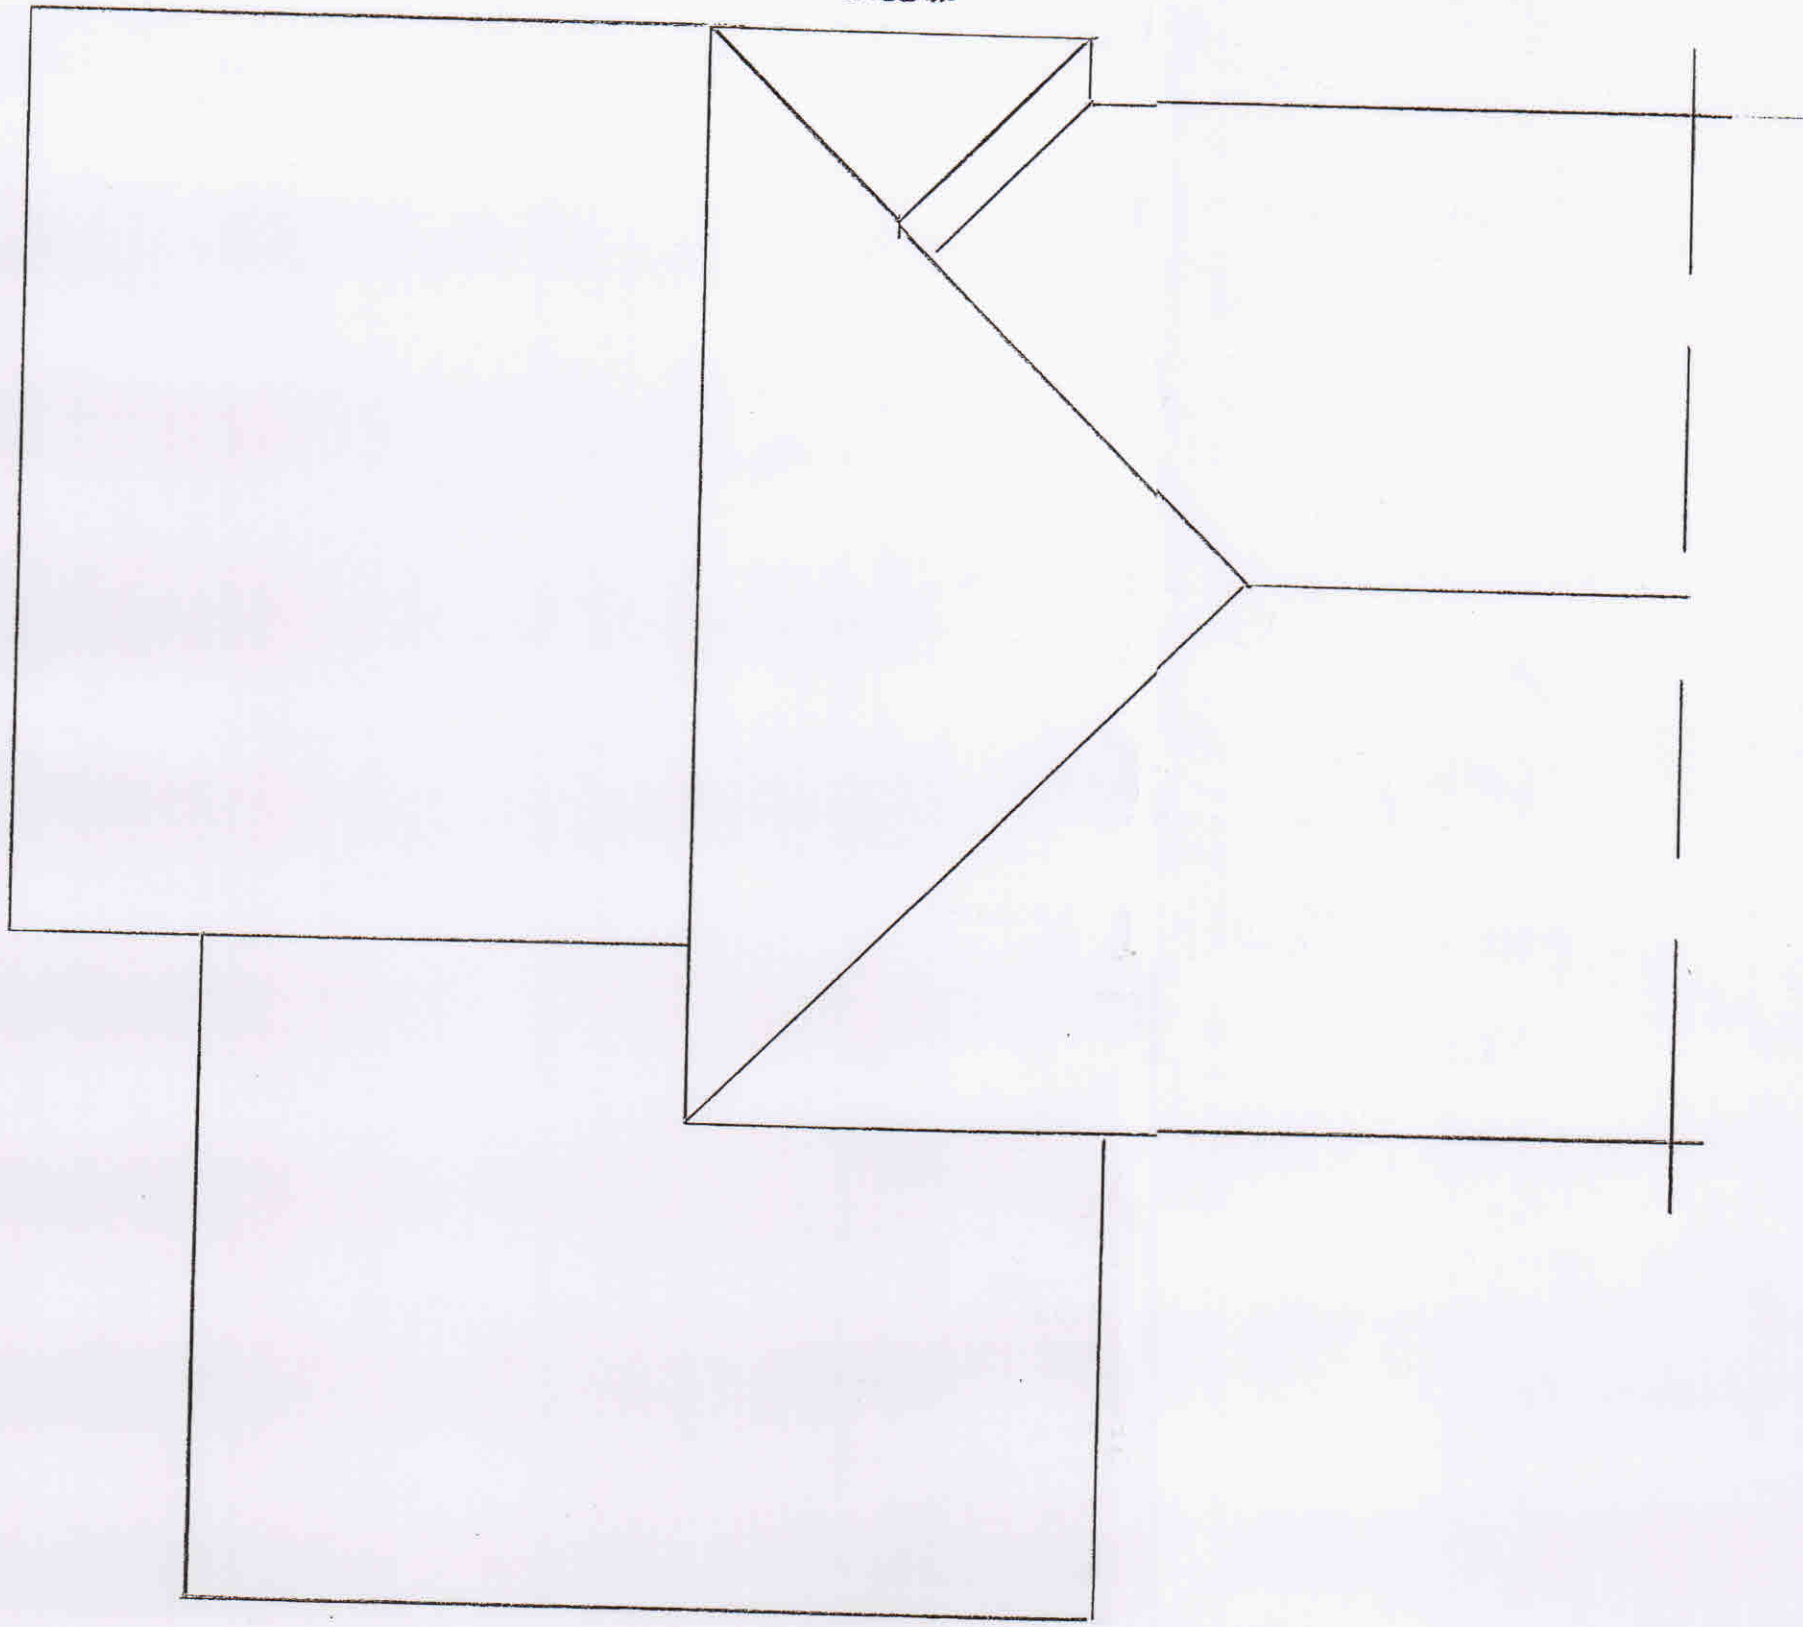


EXISTING ROOF PLAN: (SCALE 1:50)

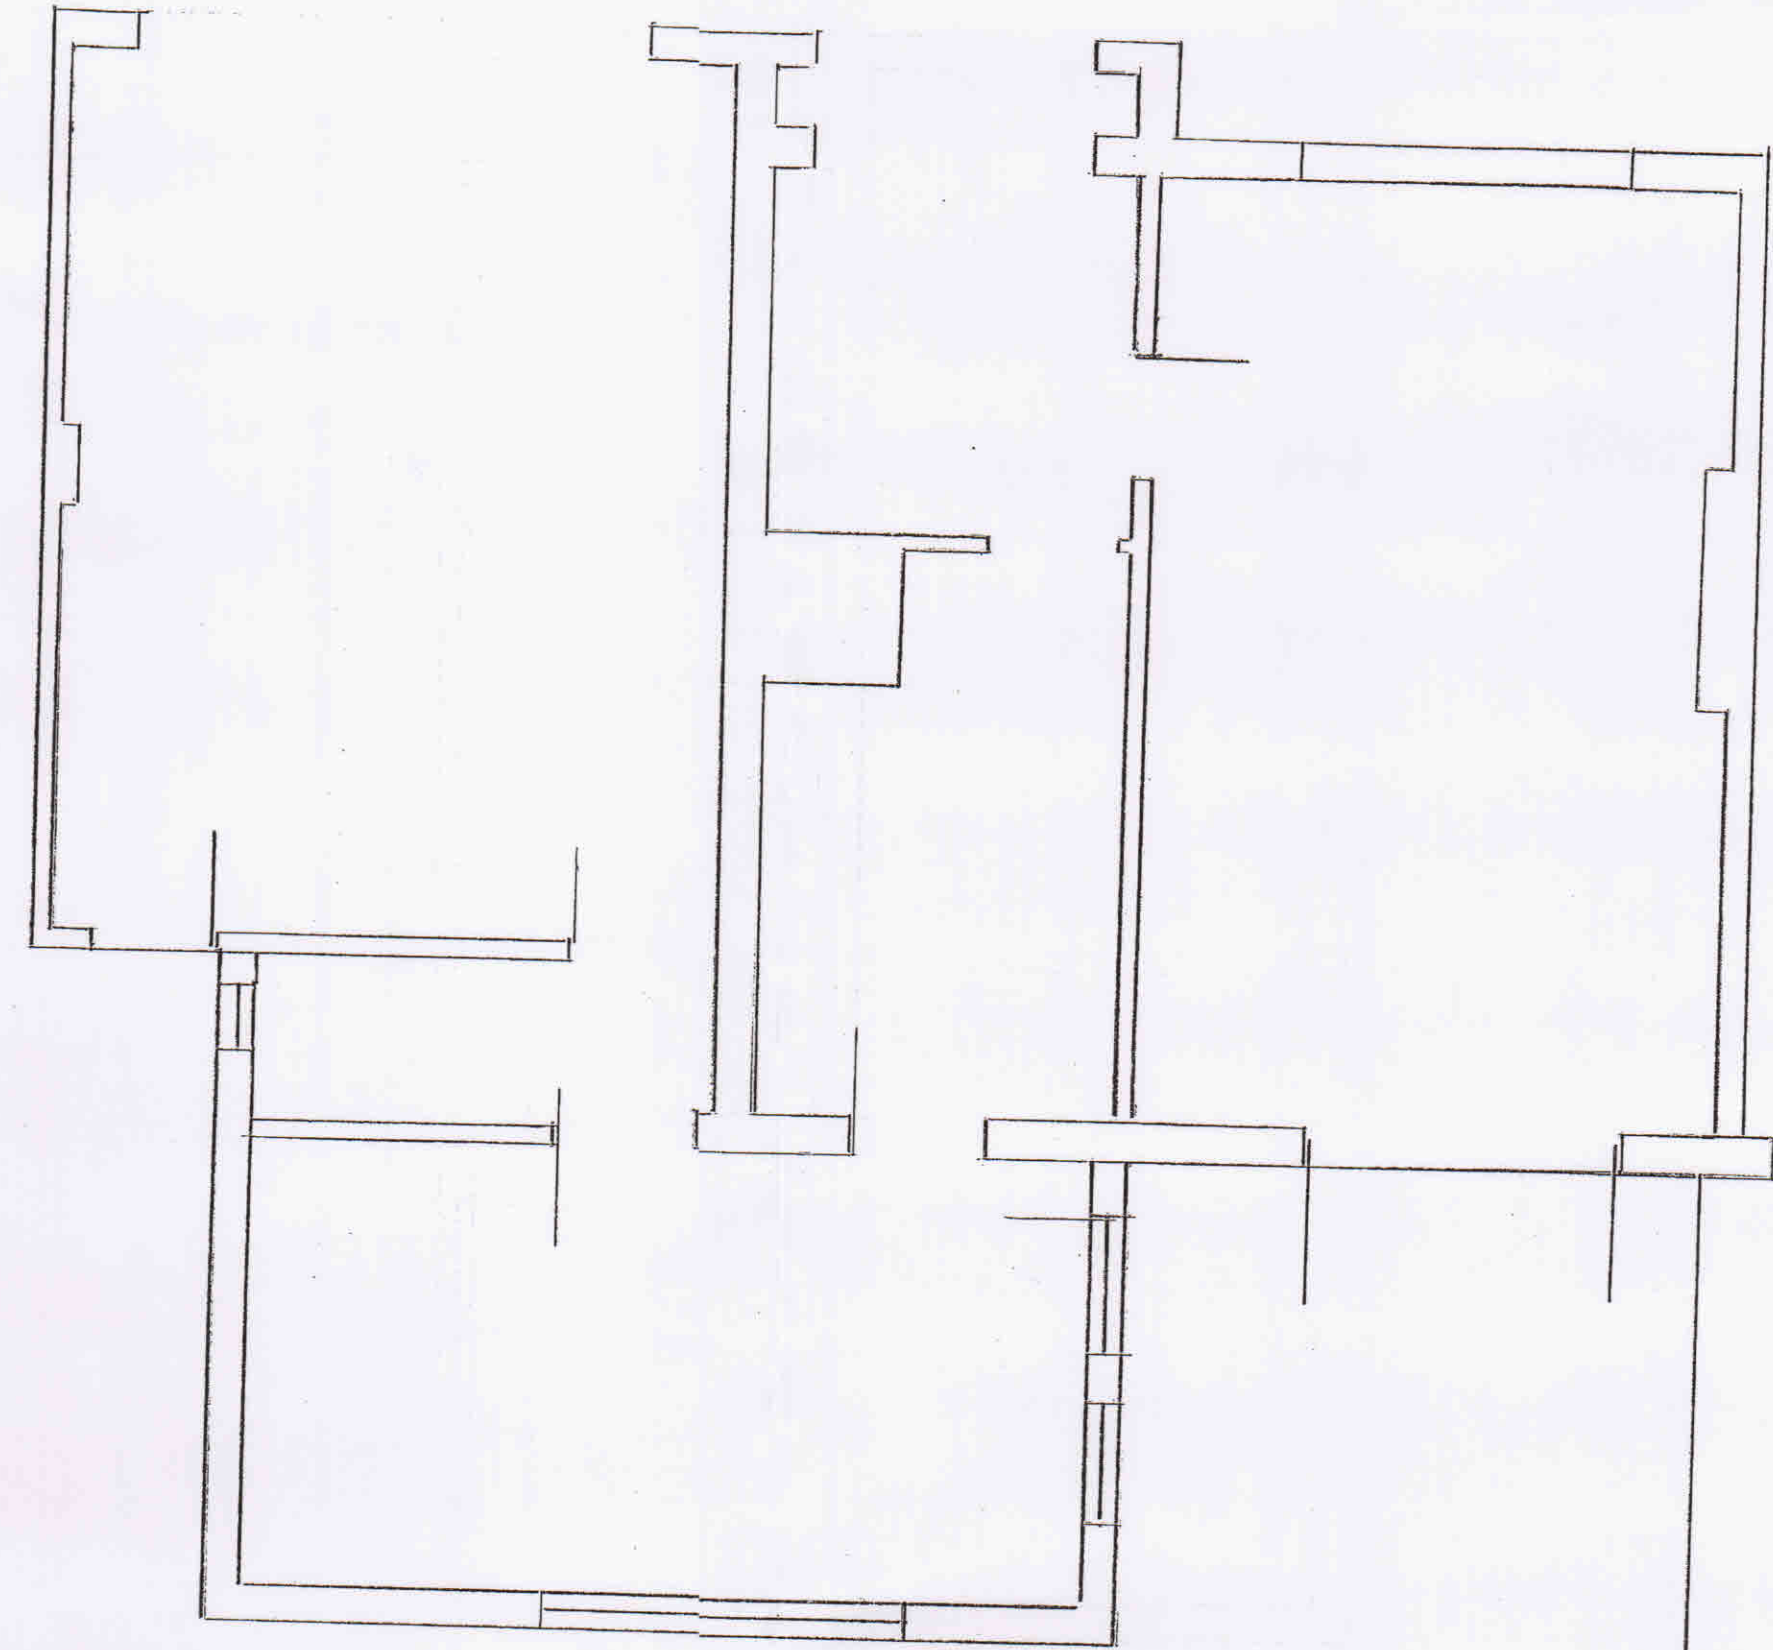


EXISTING GROUND FLOOR PLAN: (SCALE 1:500)

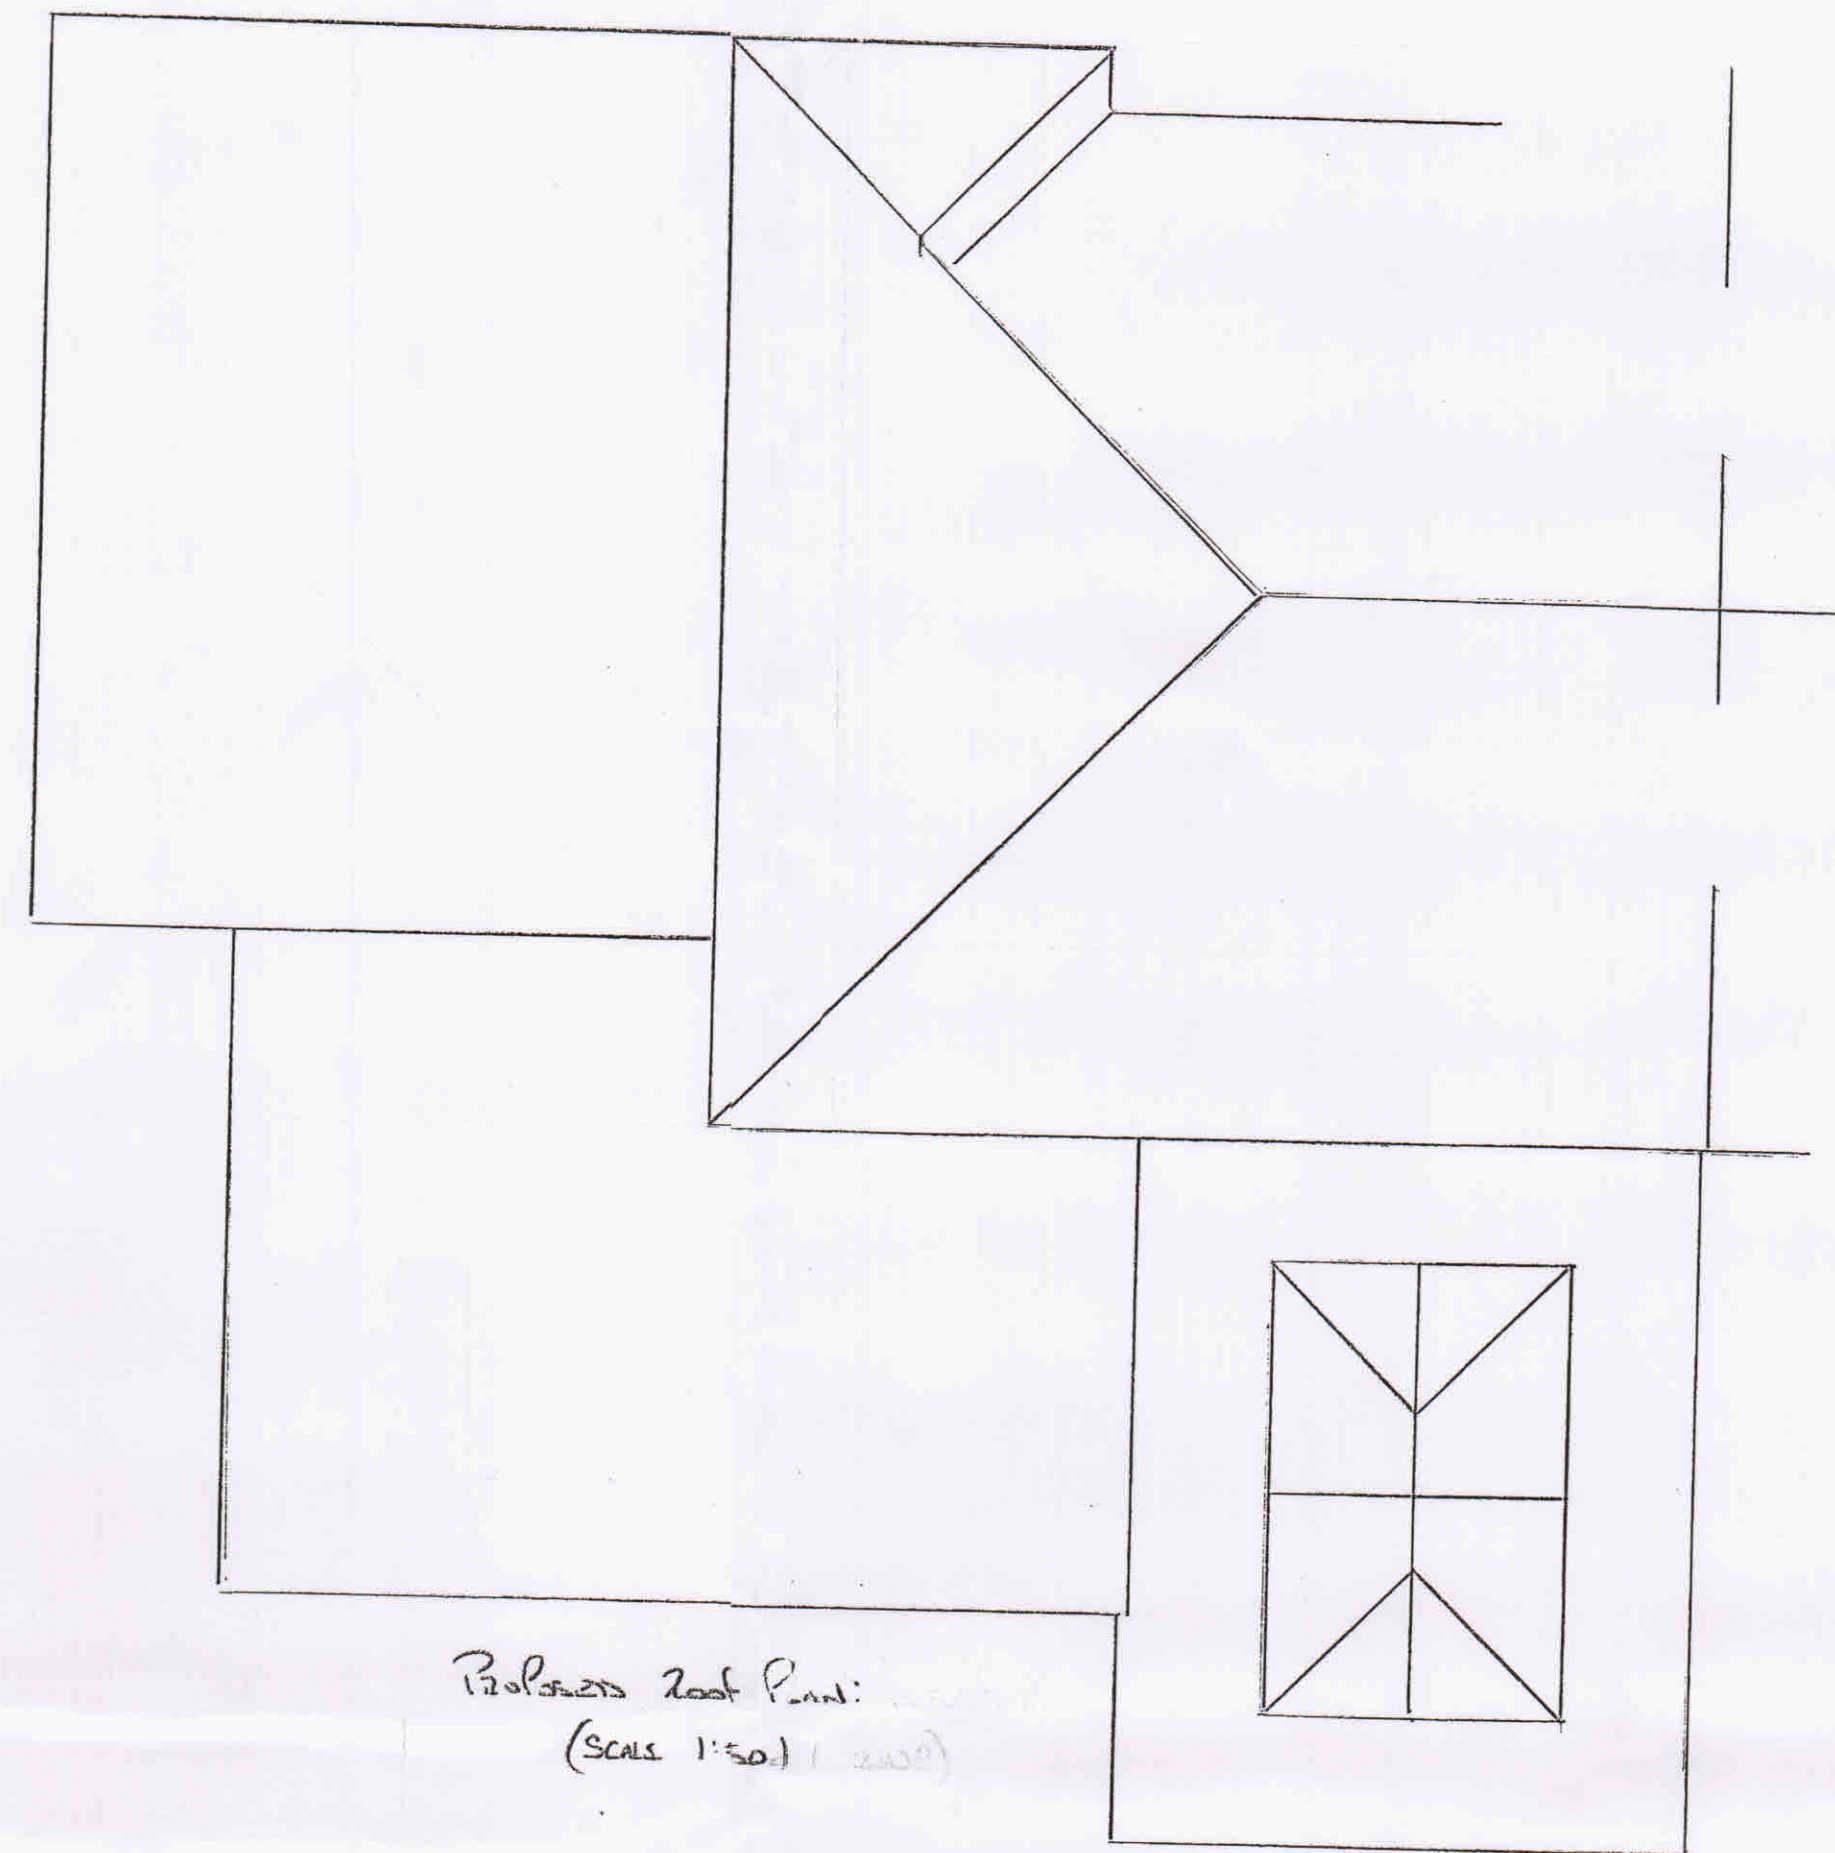


PROPOSED GROUND FLOOR PLAN: (SCALE 1:500)

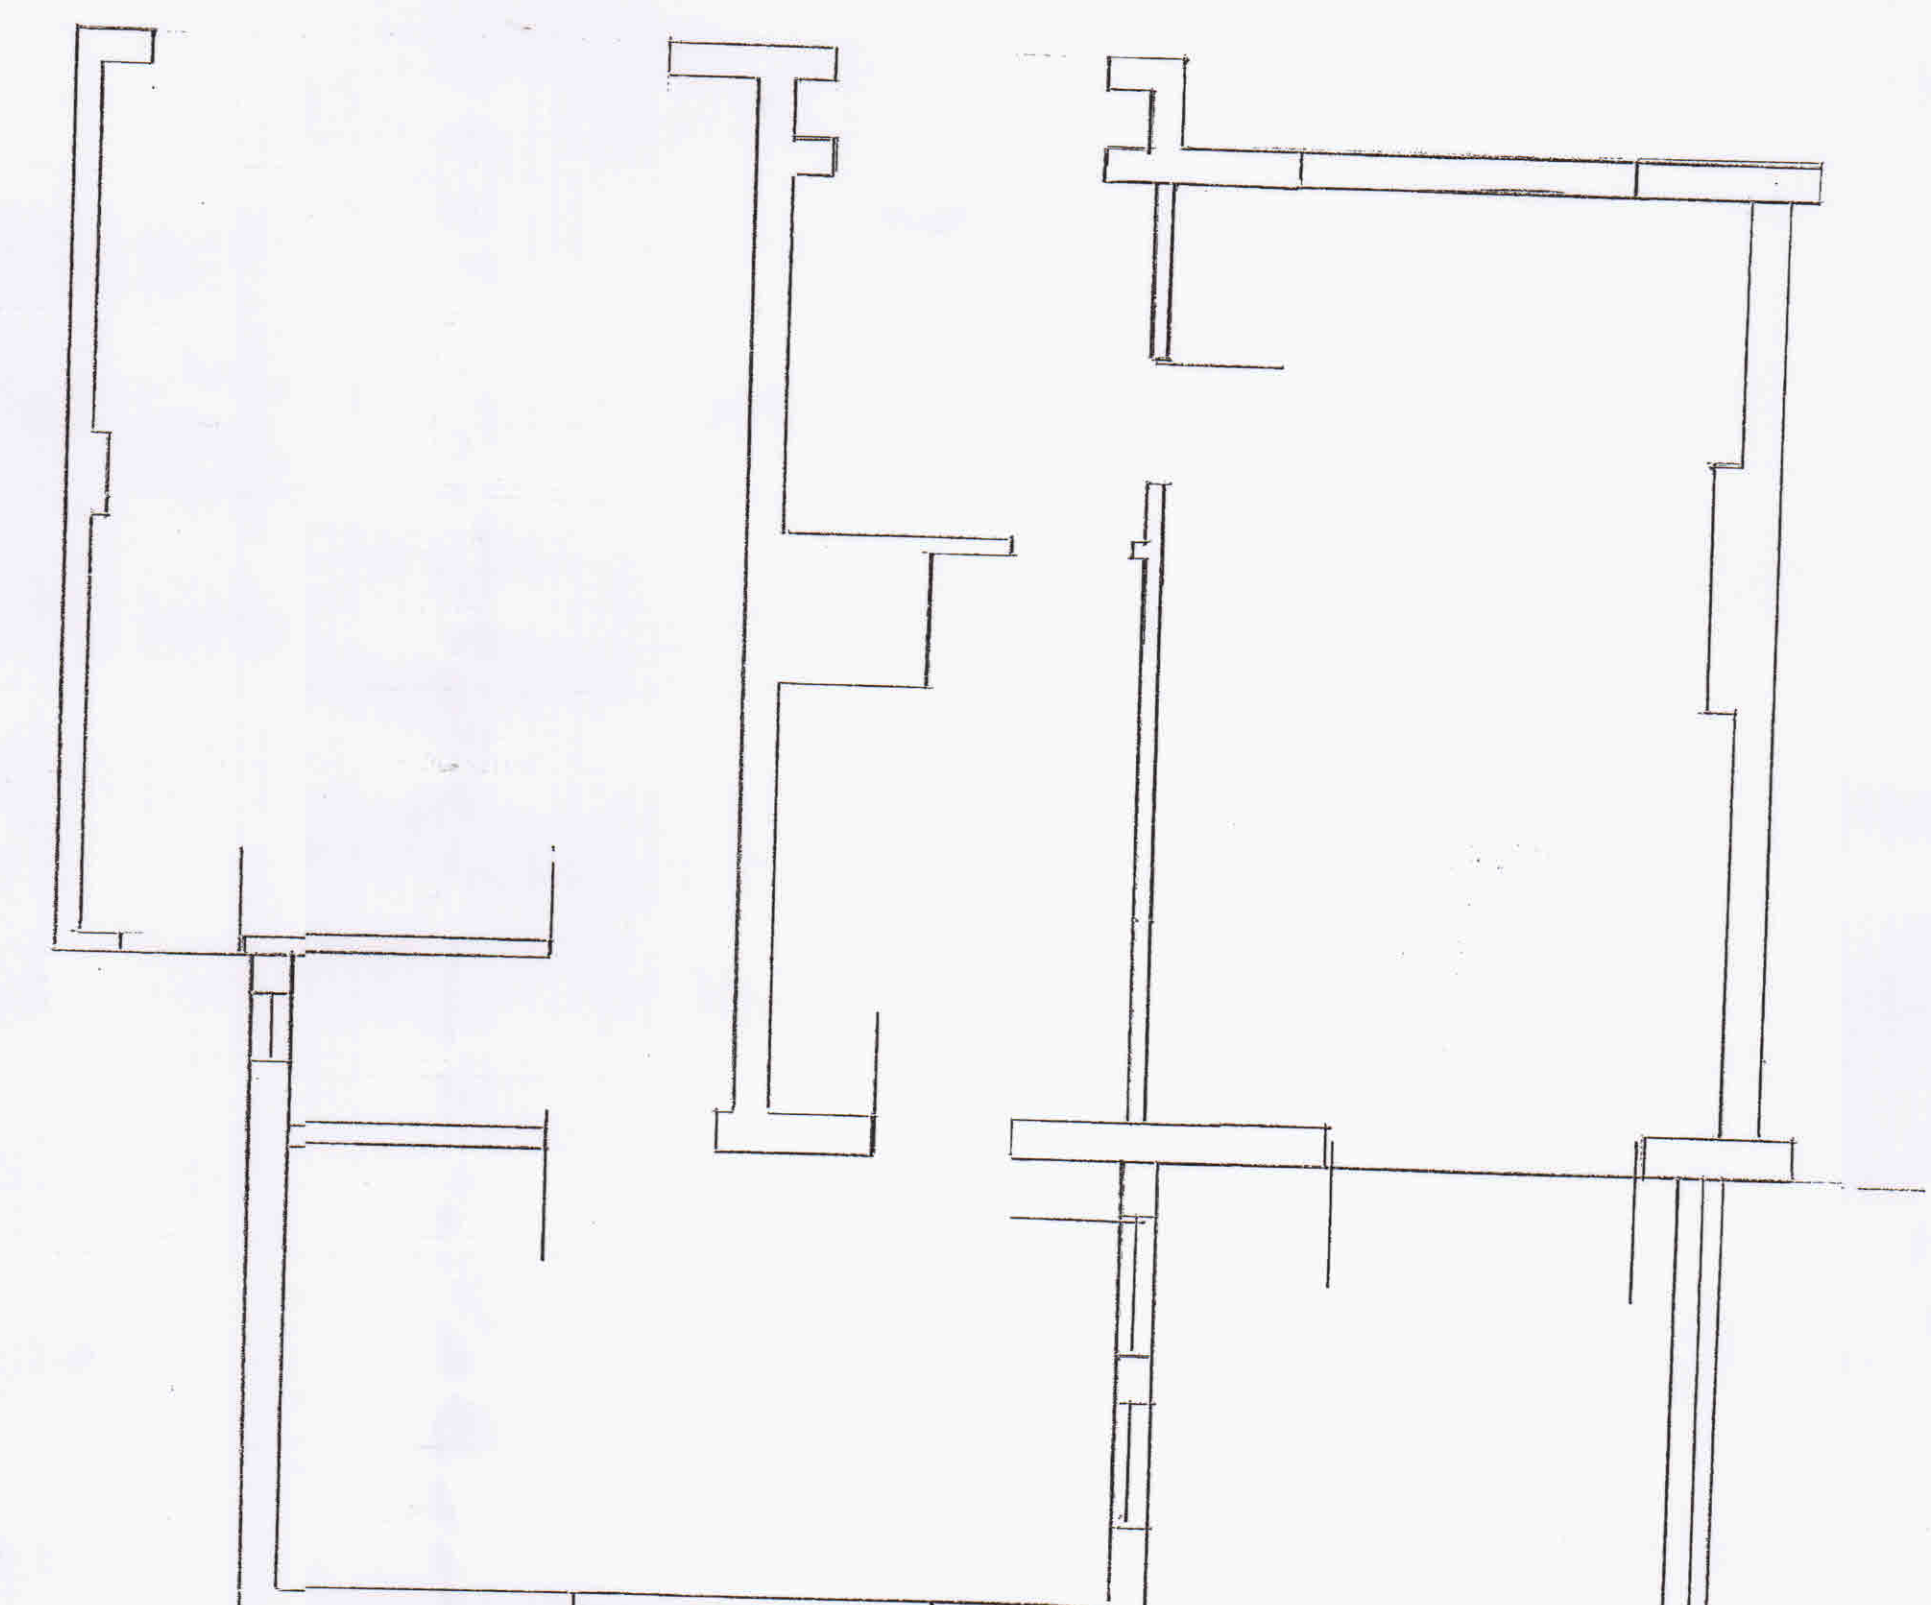

PROPOSED GROUND FLOOR PLAN: (SCALE 1:500)

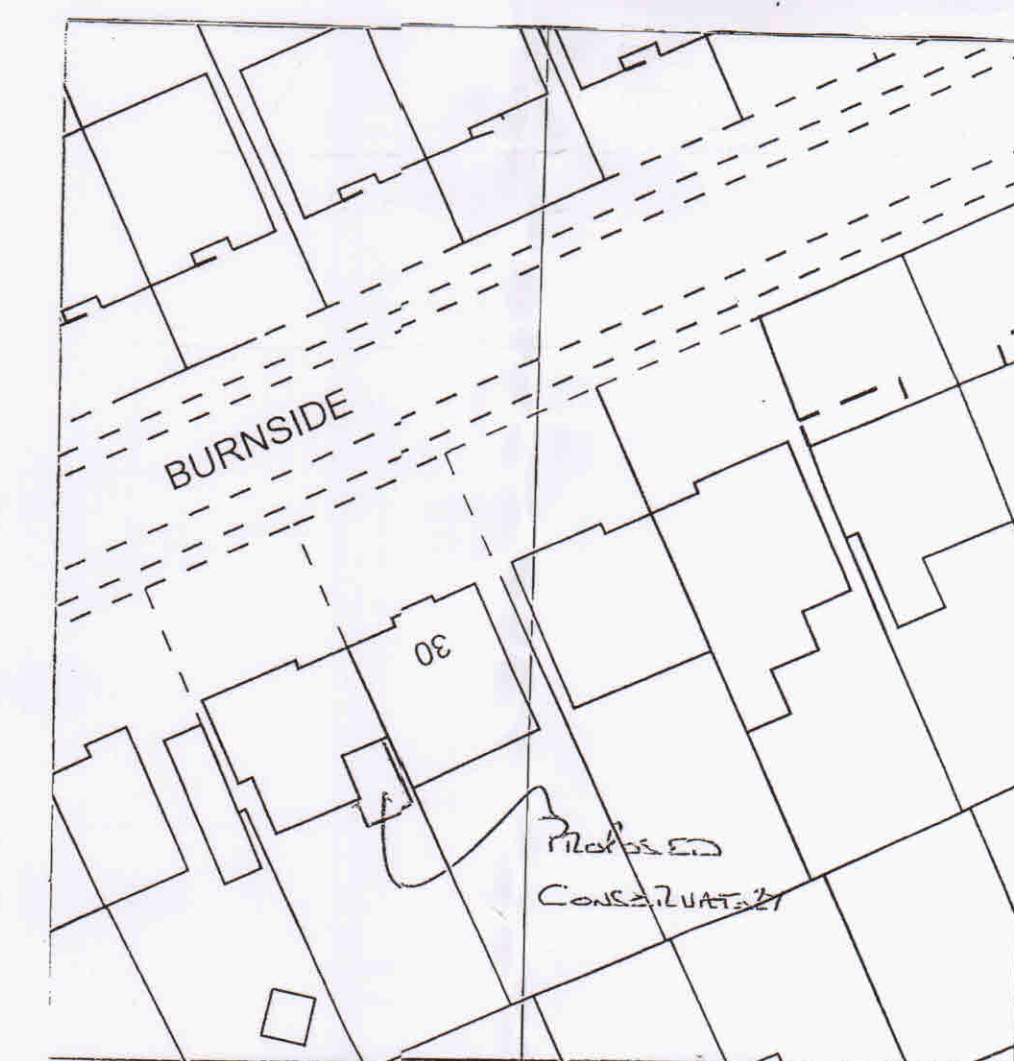

28, Burnside, Waterlooville PO7 7QG

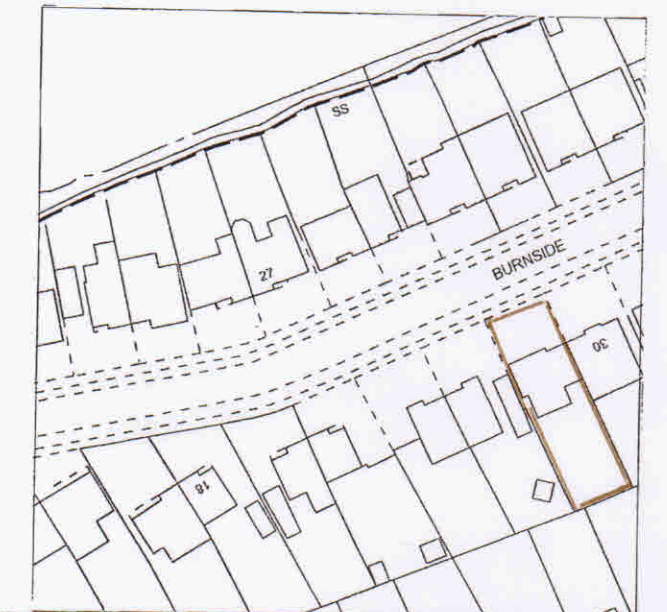

28, Burnside, Waterlooville PO7 7QG

Supplied by: Latitude Mapping Ltd
Licence: © Crown Copyright and
database rights 2022 OS 100038864
Reference: 011537695
Centre coordinates: 469186 110140

Scale 1:500

Scale 1:50

Topline Windows & Conservatories
Unit 5 19 Aston Road
Waterlooville
Hants
PO7 7XG

Mr & Mrs Hunt
28 Burnside
Waterlooville
Hants
PO7 7QG

Scales
1:100 / 1:50
1:1250 / 1:500

HAVANT BOROUGH COUNCIL
12 JUL 2022
RECEIVED