


0 2 4 6 8 10

PHYSICAL SCALE IN METERS @ 1:100

SUPERSEDED - PROPOSED SOUTH ELEVATION

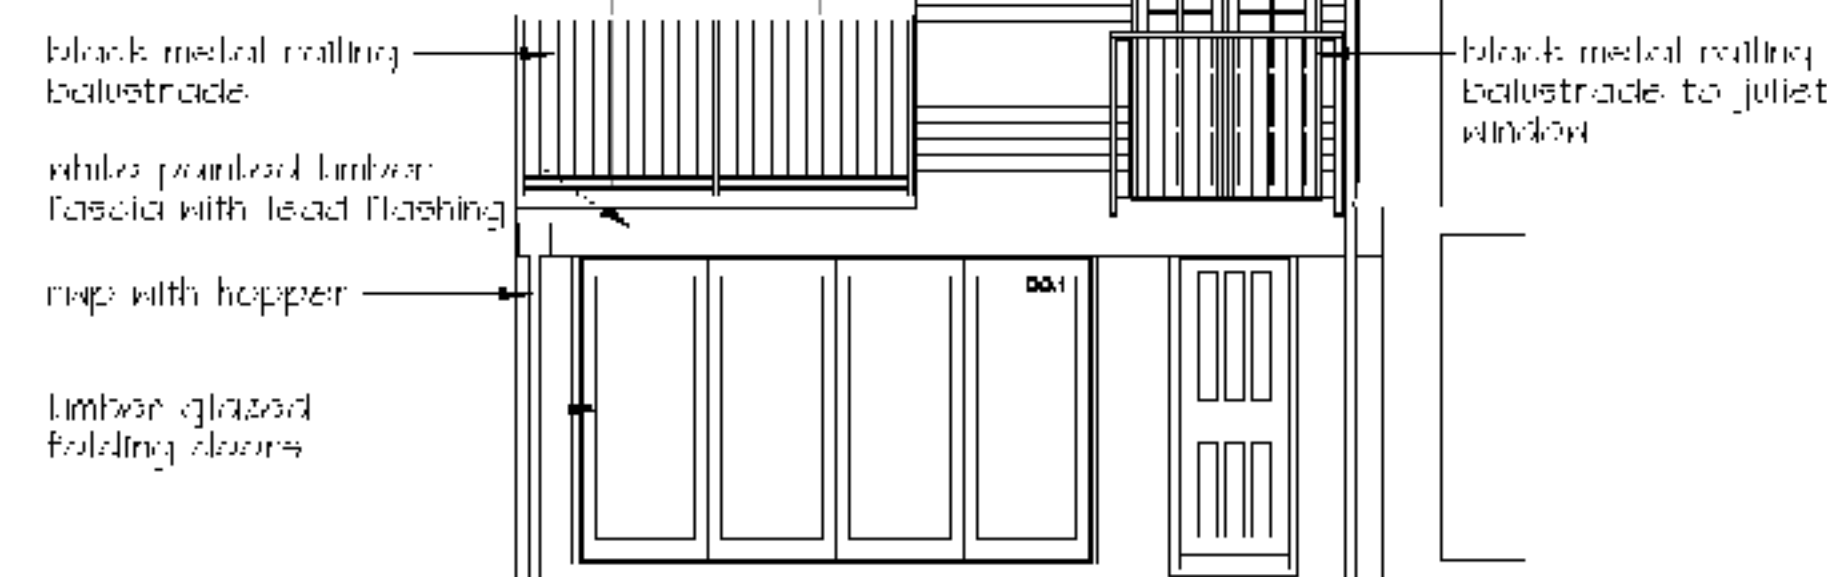


Proposed South




Proposed West (Section BB)


NOTES:
This drawing has been produced solely for PLANNING/DESIGN.
Do not Scale from this Drawing except for planning purposes.
Any drainage shown is presumed and to be checked on site
before commencement of works.
This drawing is the copyright of MF Designs Ltd.

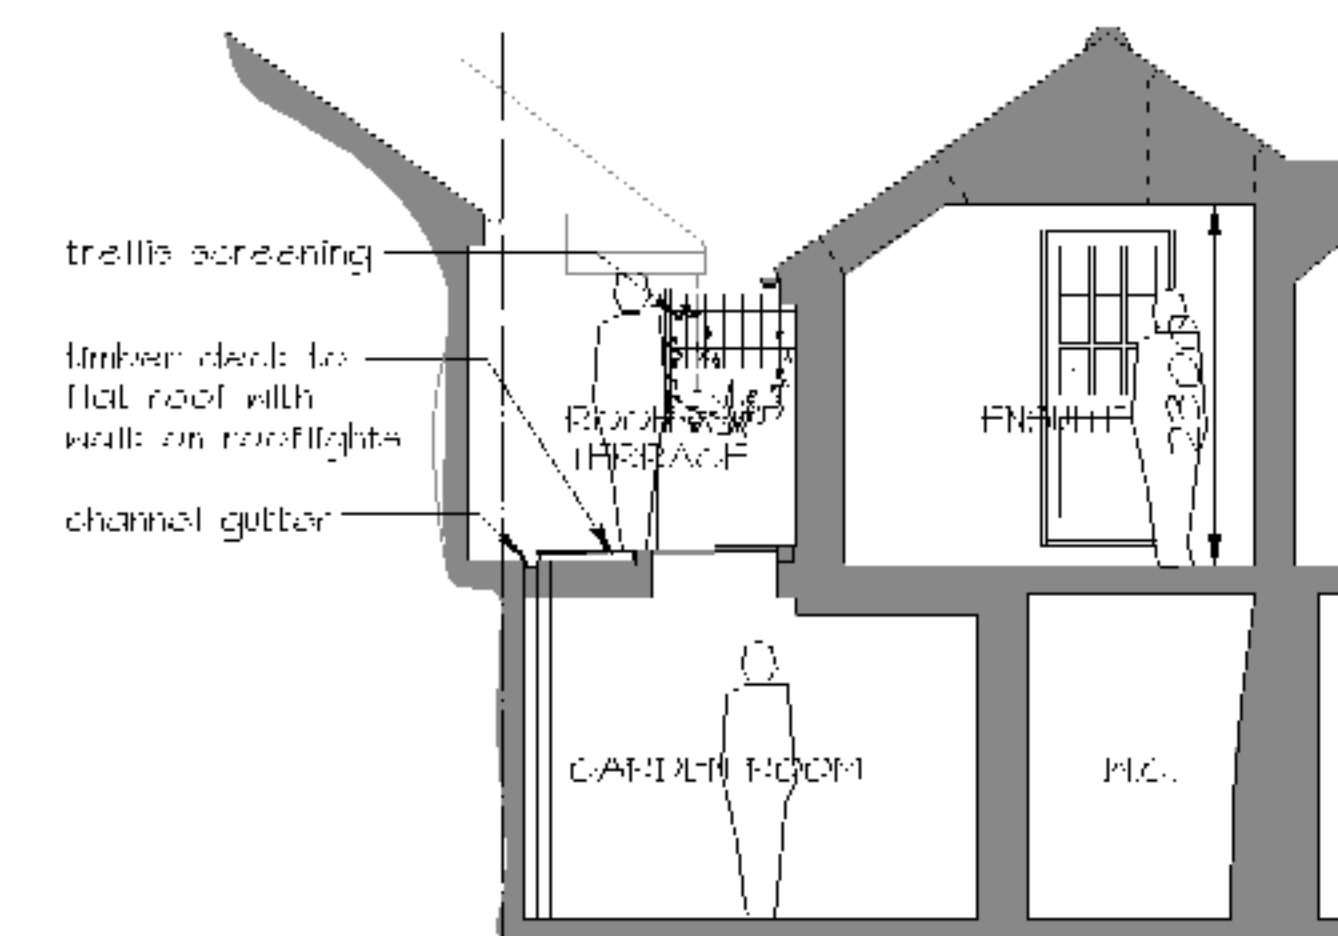


Proposed Section AA

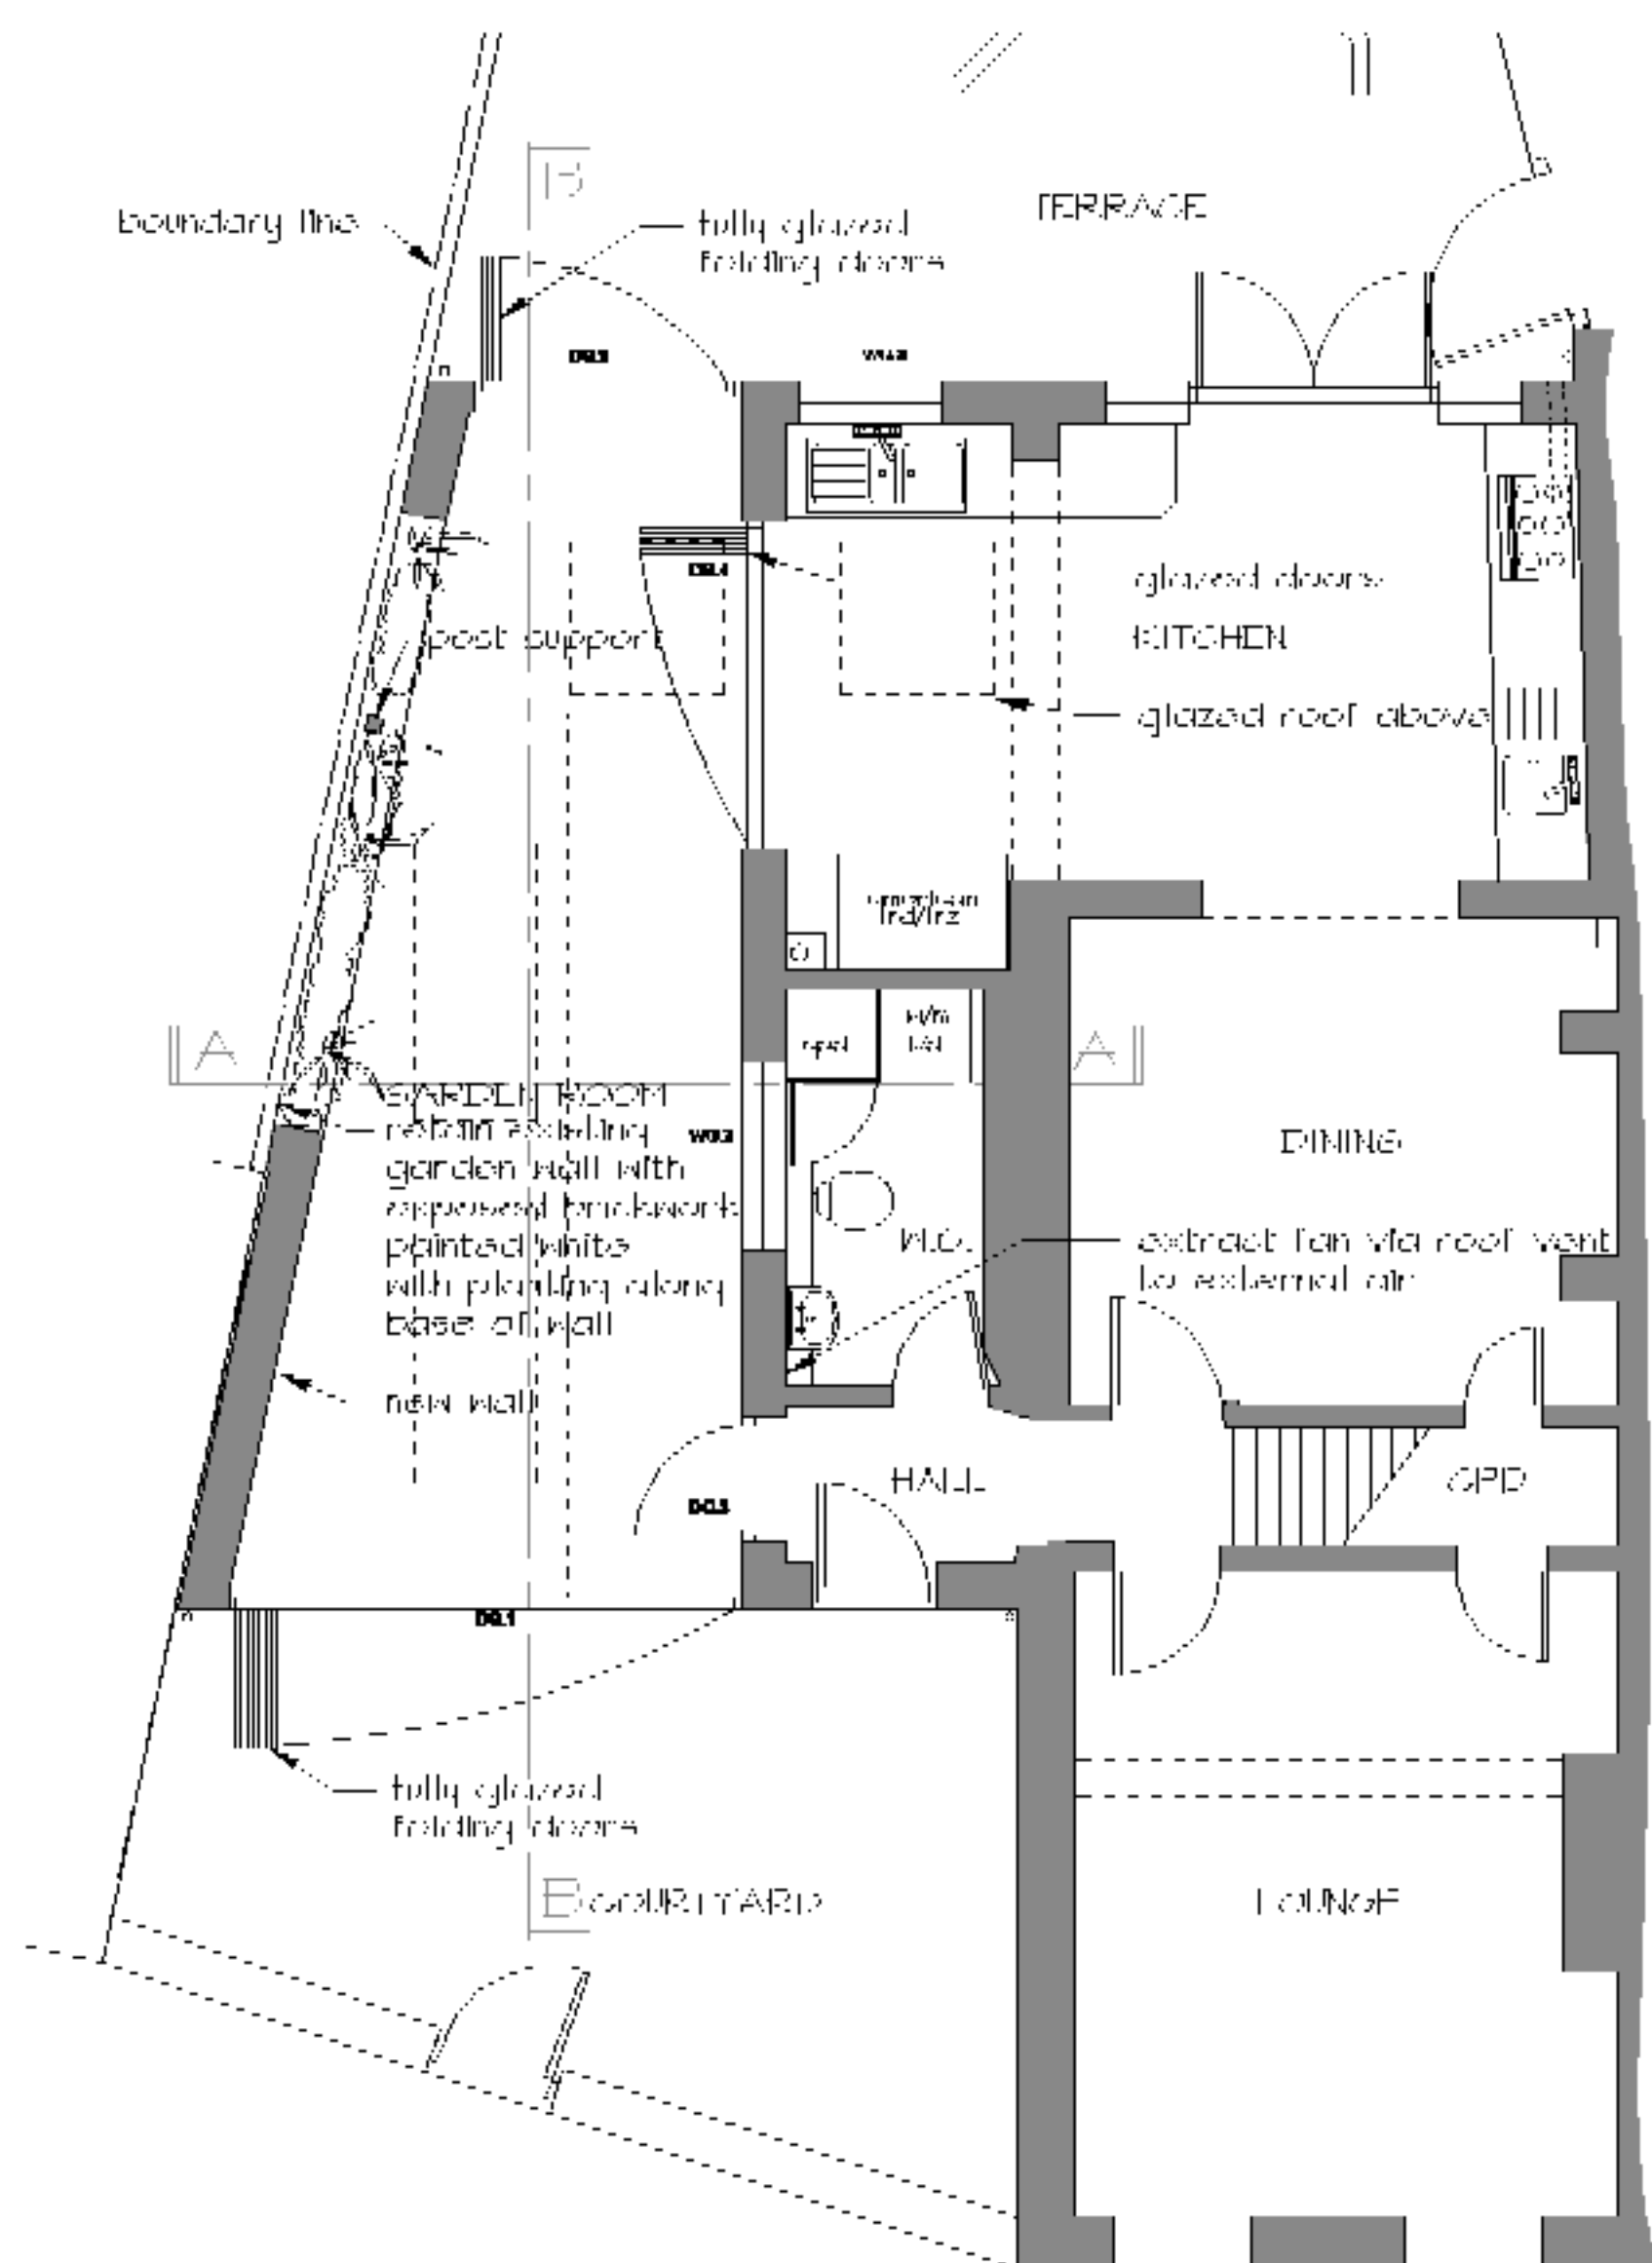

Proposed Ground

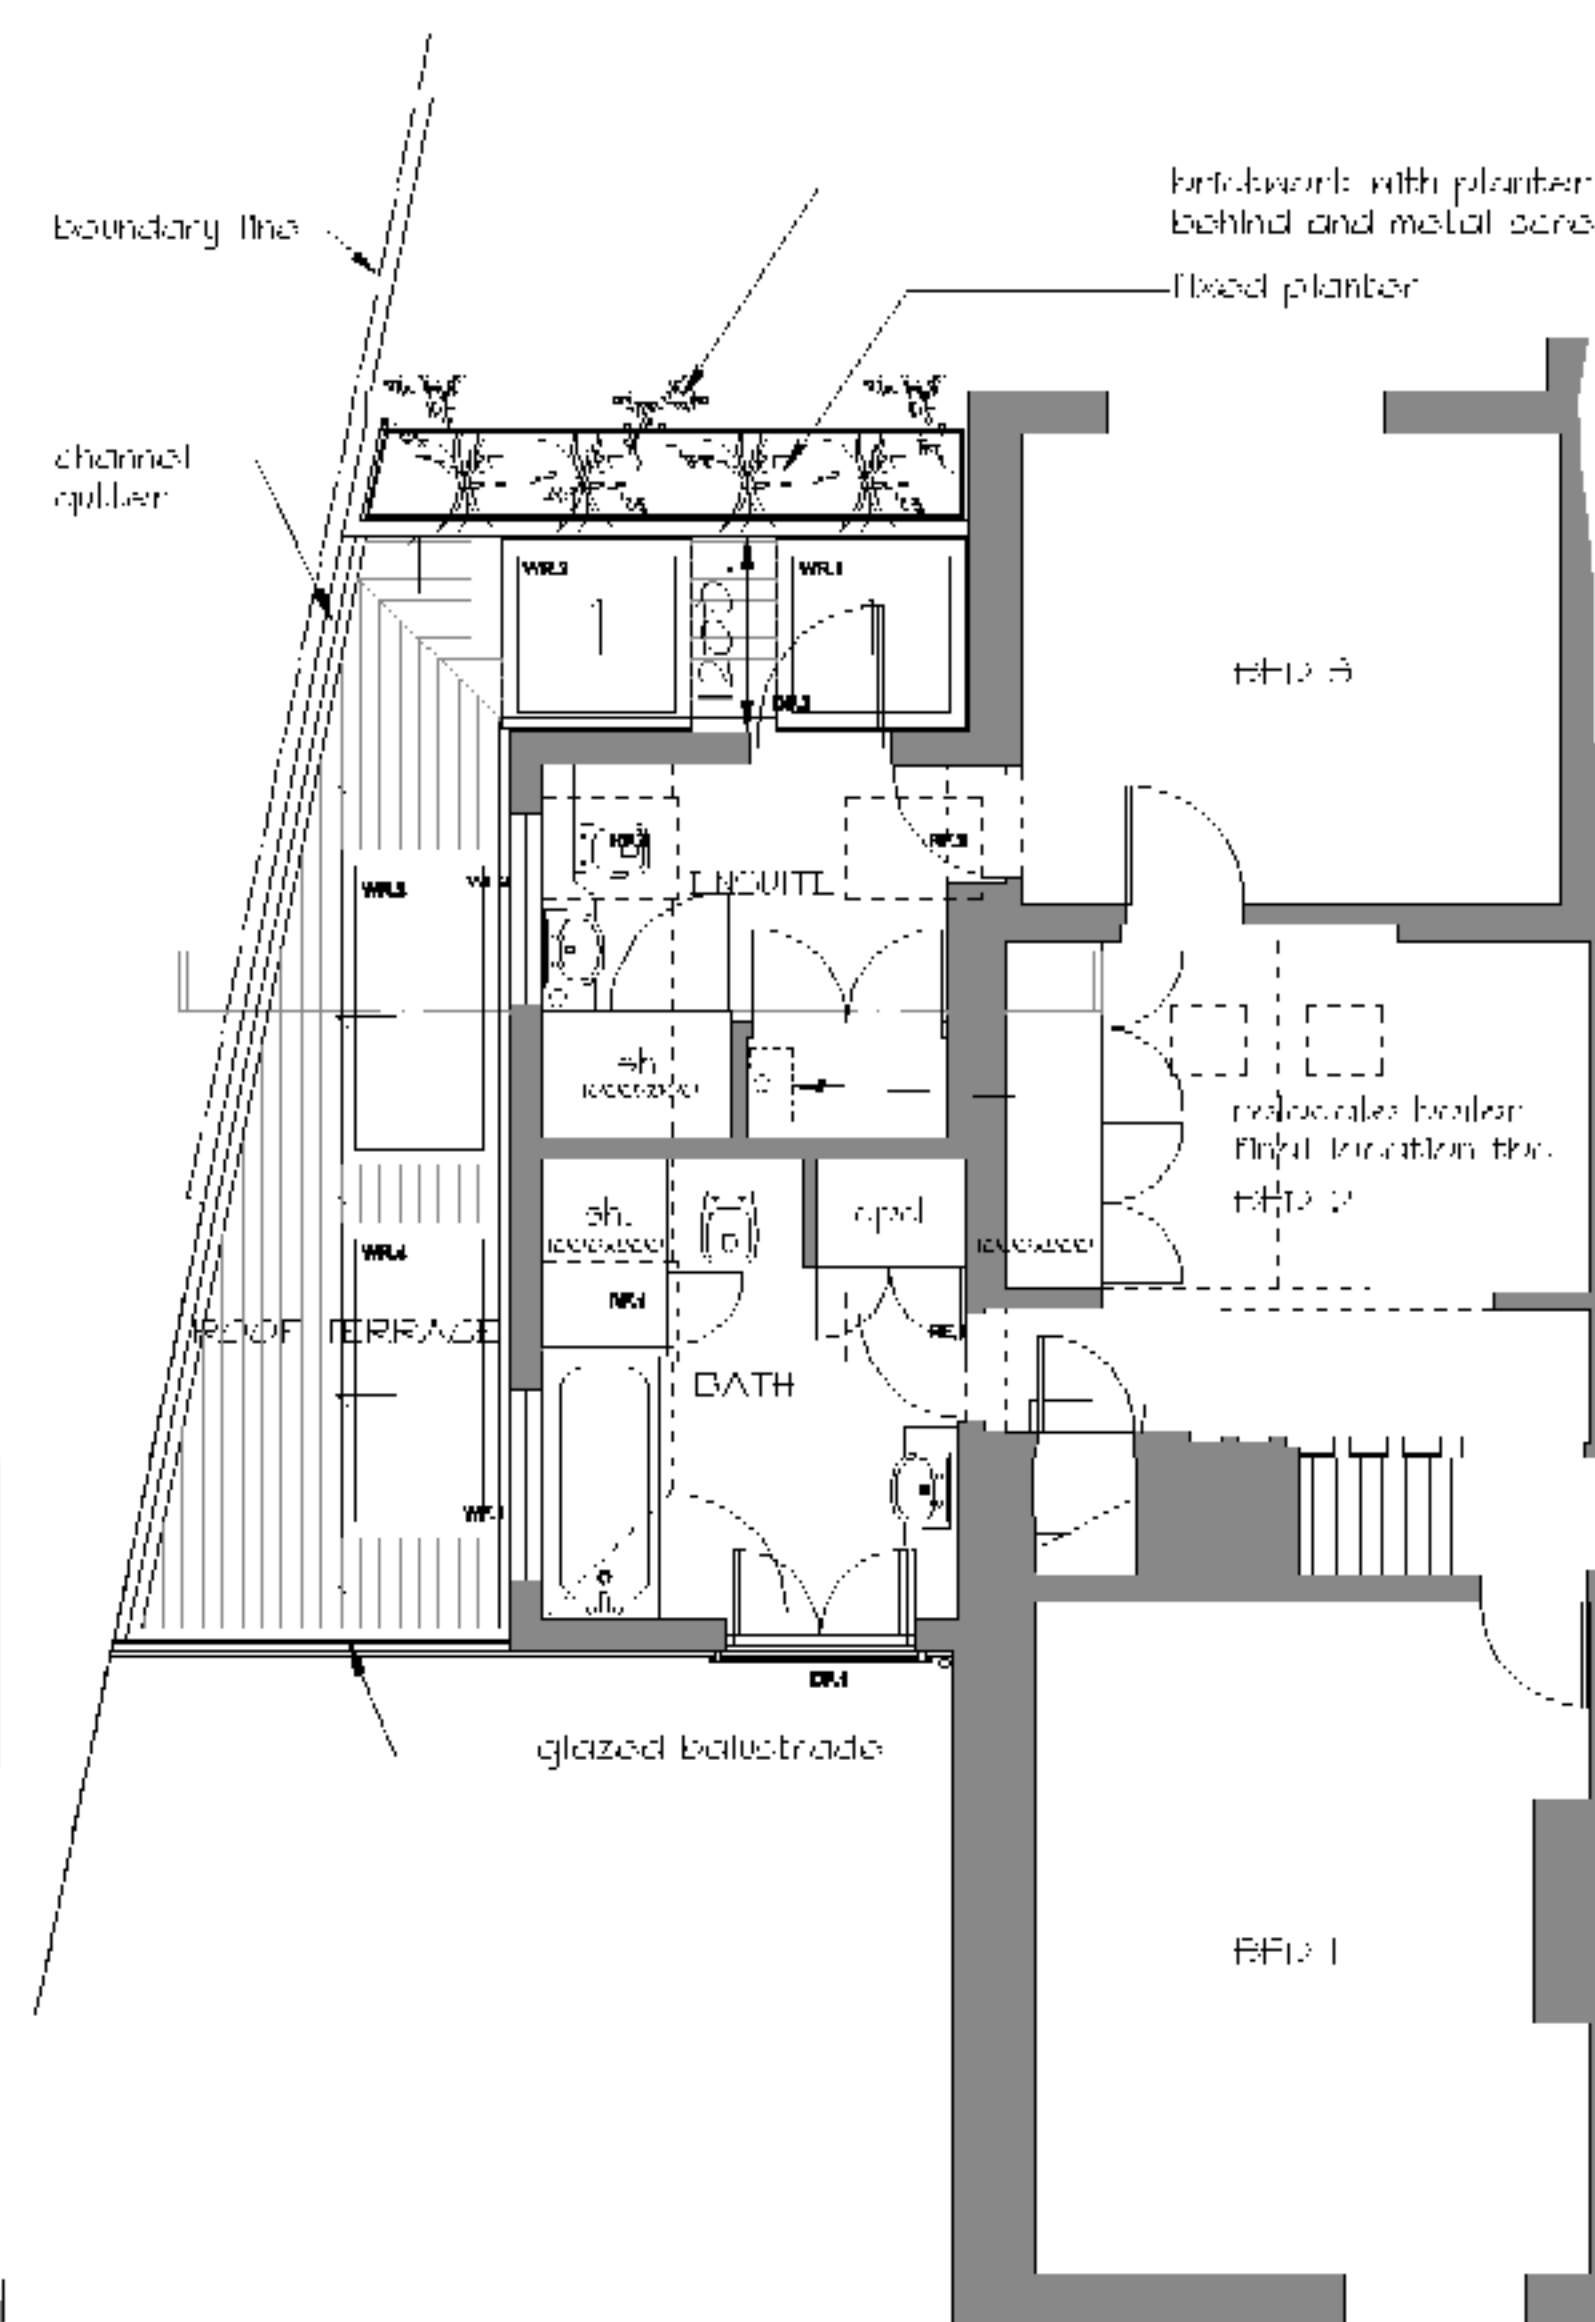

Proposed First

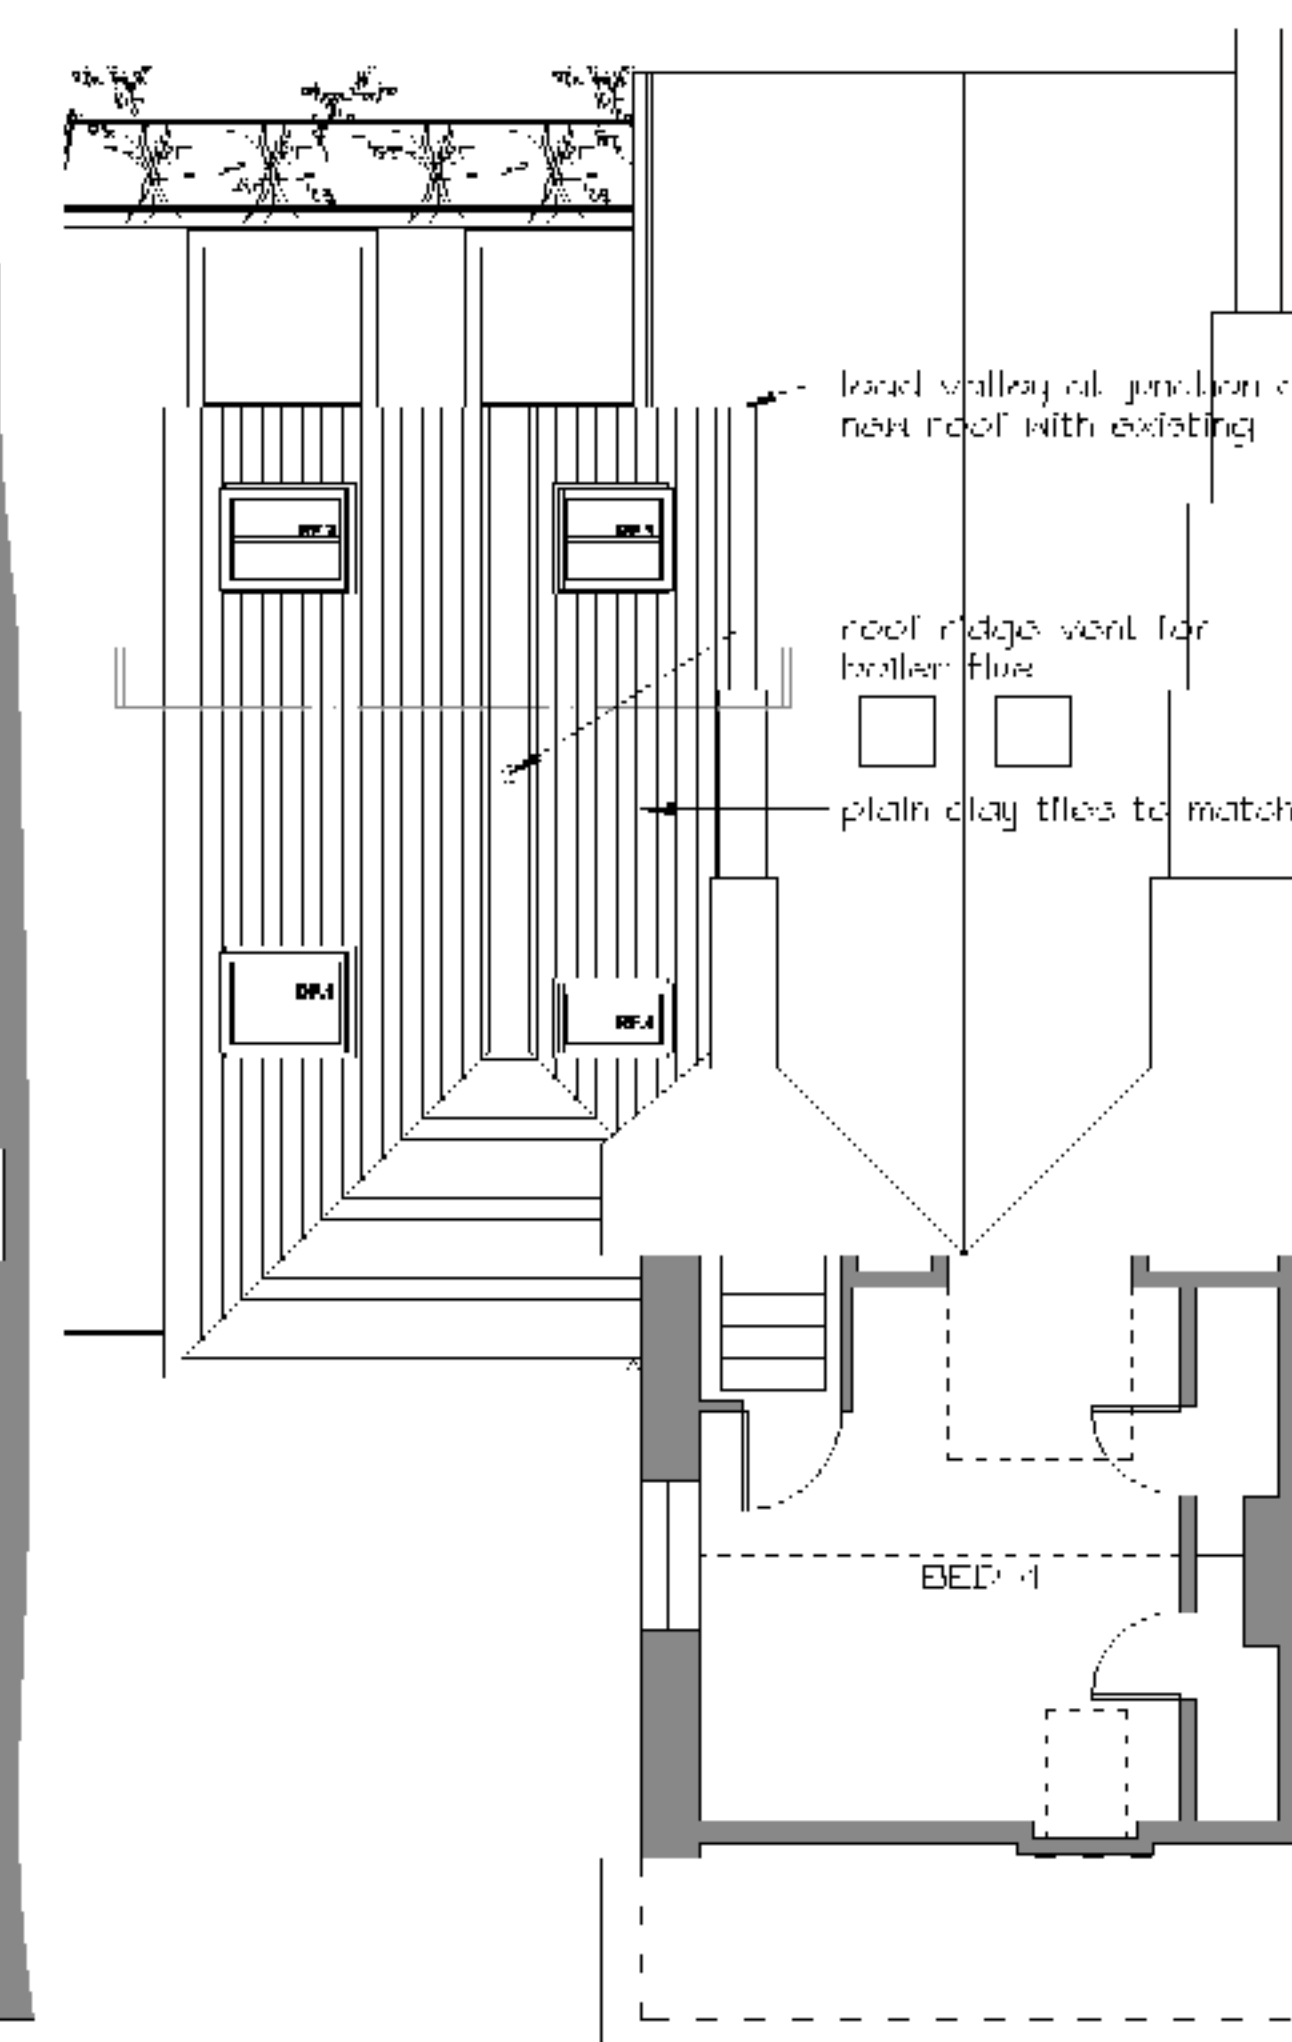

Proposed Roof



Proposed North

M: Metal balustrade and screening to rear - 08.10.2017
L: Walk on rooflights with timber deck - 18.08.2017
K: Structural glass roof - 18.07.2017
J: Adjustments to doors/boiler - 23.05.2017
I: Revisions to garden room - 15.05.2017
H: Garden Room addition - 08.05.2017
G: Door and window reference numbers applied to new works - 02.09.2015
F: Glazed roof to rear only - 20.07.2015
E: Glazed roof/re-render to side elevation - 17.07.2015
D: Additional windows to west/relocated hob - 10.07.2015
C: Single storey rear extension
B: Amendments following meeting with JT - 08.06.2015 and email 18/05/2015
A: Amendments following email 15.04.2015

mf designs ltd

Chartered Architects



36 Grove Road • Havant • Hampshire • PO8 1AR
Director: Martin Farrer RIBA • Co Registration No.4507379

Tel 02382 470887
admin@mfdesigns.org.uk

Date: April 2015
Scale: 1:100

Job No: 3125
Drg No: P_01 M

EXTENSION & ALTERATIONS - 16 Langstone High Street, Havant. PO9 1RY

