



Property Address:
9 Cotwell Avenue, Hordean
Hampshire PO8 9AP

OS Grid Ref: SU 69632 11530
Latitude: 50° 53' 56" N
Longitude: 1° 0' 40" W

Local Planning Authority:
Havant Borough Council

Produced 08 August 2021 from the Ordnance Survey
National Geographic Database and incorporating
surveyed revision available at this date. Reproduction
in whole or part is prohibited without the prior permission
of the Ordnance Survey. © Crown Copyright 2021.

The representation of a road, track or path is no
evidence of a right of way. The representation of
features as line is no evidence of a property boundary.

0m 12.5m 25m 37.5m 50m 62.5m

VISUAL SCALE 1:1250 @ A3

0m 2m 4m 6m 8m 10m

VISUAL SCALE 1:200 @ A3

**APPLICATION SITE
EDGED IN RED**

REAR GARDEN
MIXED GRASS & PLANTING

PATIO

9

PARKING
3 VEHICLES

ACCESS

LOCATION
1 : 2550

SITE PLAN
1 : 200



The Planning Service
Studio, Old Flints 134 North Lane
Clanfield, Waterlooville
Hampshire PO8 0RL

T: 023 92 597364
F: 0845 519 1103
E: info@theplanningservice.co.uk

Scale is correct when printed to the stated
ISO size. Figured dimensions are to be
used in preference to scaled sizes and all
dimensions must be checked on site by the
contractor before ordering materials and/or
commencing work. All dimensions in mm
(millimetres) unless otherwise stated. The
contractor is to ensure the works are
inspected and completed to the satisfaction
of the local authority. Compliance with
building regulations or a party wall award /
agreement is not to be assumed.

No deviation from this drawing will be
permitted without the prior written consent
of the designer. Under the provisions of
the copyright act 1988, the copyright of
this drawing and the work contained
therein remains the property of the
designer (the planning service), and may
not be reproduced in any form whatsoever
without prior written consent.

Under the construction (design and
management) regulations 2015 CDM2015,
all design work for both domestic and
commercial development(s) are to conform
to those regulations.

E&EO.

Andrew Mills

9 Cotwell
Avenue,
Hordean
Hampshire PO8
9AP

**EXISTING
LOCATION &
BLOCK PLANS**

Project number 0281.1


Date 06/08/2021

Drawn by JJ

Project Status Survey


E001

Scale As indicated

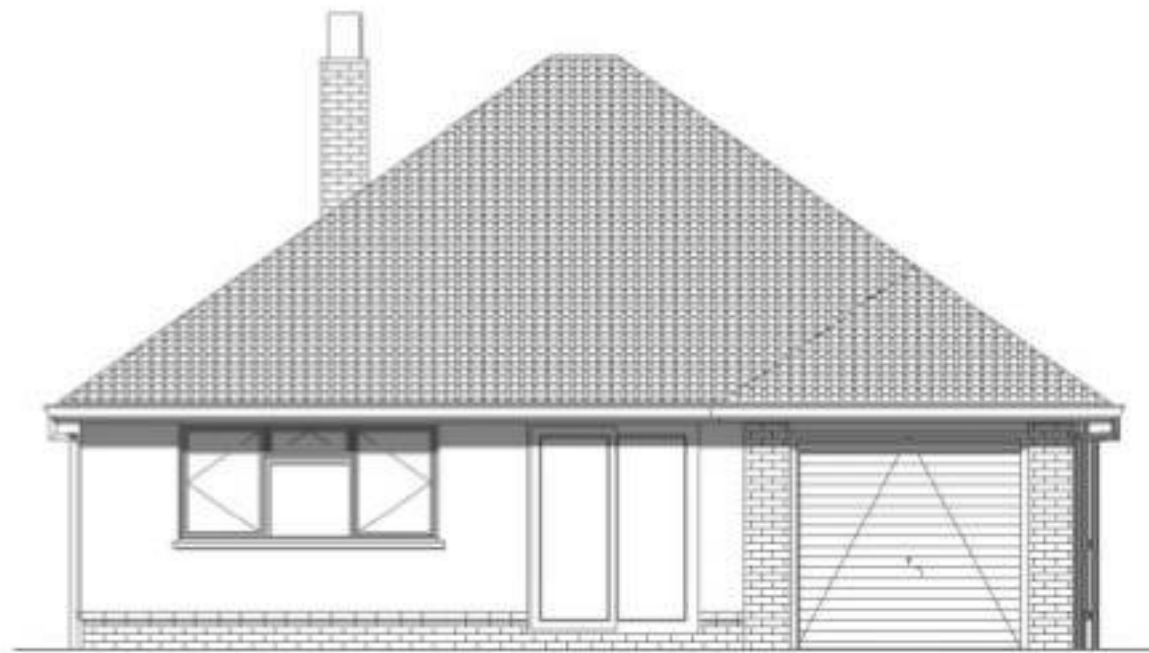


EAST ELEVATION

1 : 100

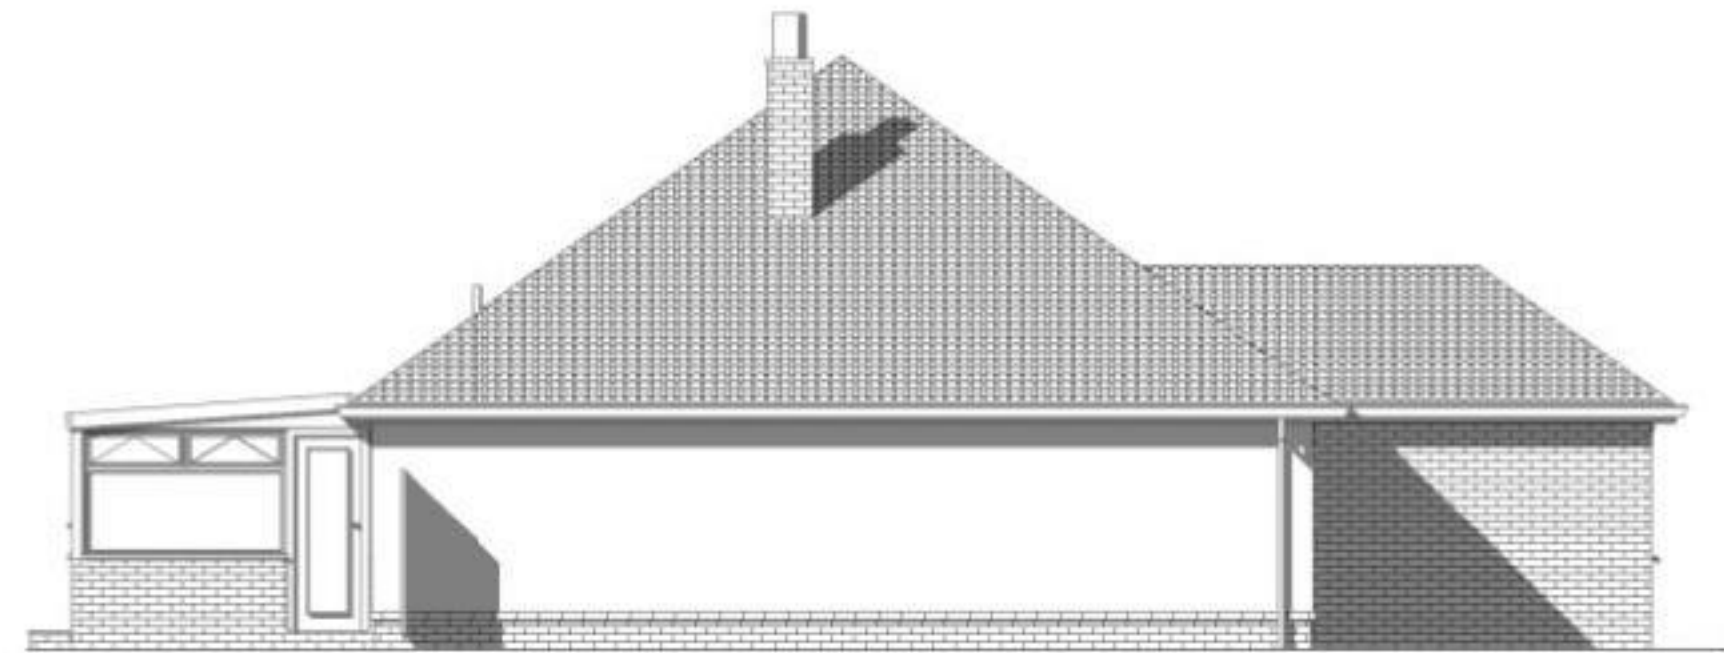

SOUTH ELEVATION

1 : 100

 


VISUAL SCALE 1:100 @ A3



WEST ELEVATION

1 : 100

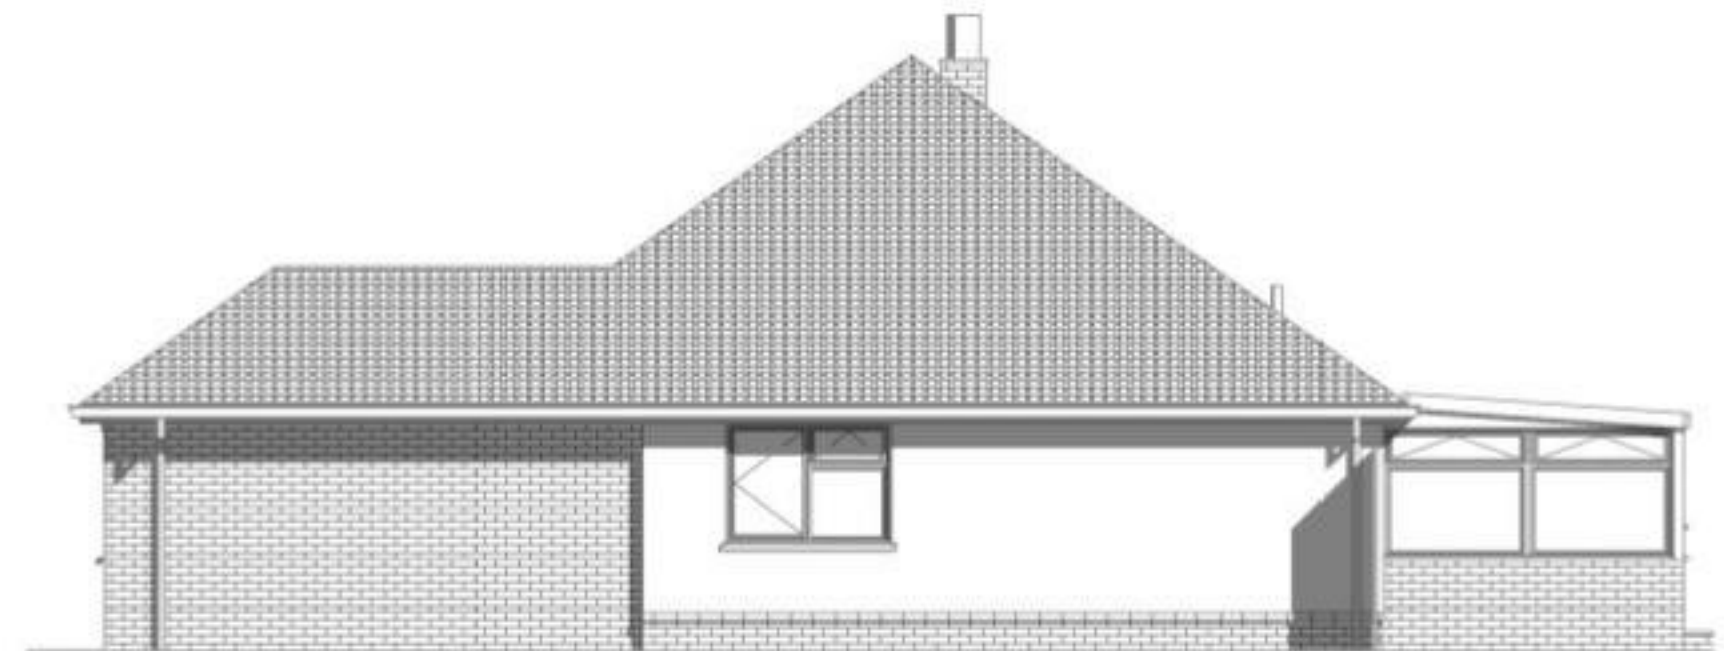

NORTH ELEVATION

1 : 100



The Planning Service
Studio, Old Flints 134 North Lane
Cianfield, Waterlooville
Hampshire PO8 0RL

T: 023 92 597364
F: 0845 519 1103
E: info@theplanningservice.co.uk

Scale is correct when printed to the stated ISO size. Figured dimensions are to be used in preference to scaled sizes and all dimensions must be checked on site by the contractor before ordering materials and or commencing work. All dimensions in mm (millimetres) unless otherwise stated. The contractor is to ensure the works are inspected and completed to the satisfaction of the local authority. Compliance with building regulations or a party wall award / agreement is not to be assumed.

No deviation from this drawing will be permitted without the prior written consent of the designer. Under the provisions of the copyright act 1988, the copyright of this drawing and the work contained therein remains the property of the designer (the planning service), and may not be reproduced in any form whatsoever without prior written consent.


Under the construction (design and management) regulations 2015 (CDM2015) all design work for both domestic and commercial development(s) are to conform to those regulations. E&EO.

Andrew Mills

9 Cotwell Avenue, Horndean
Hampshire PO8 9AP

EXISTING ELEVATIONS

Project number	0281.1	E002
Date	06/08/2021	
Drawn by	JJ	
Status	Survey	Scale 100% @ A3
		1 : 100

 

Key:

- 2. Rear elevation
- 3. Rear elevation
- 4. Rear elevation
- 5. Front side elevation
- 6. Front elevation



The Planning Service
Studio, Old Flints 134 North Lane
Cianfield, Waterlooville
Hampshire PO8 0RL
T: 023 92 597364
F: 0845 519 1103
E: info@theplanningservice.co.uk

Scale is correct when printed to the stated ISO size. Figured dimensions are to be used in preference to scaled sizes and all dimensions must be checked on site by the contractor before ordering materials and or commencing work. All dimensions in mm (millimetres) unless otherwise stated. The contractor is to ensure the works are inspected and completed to the satisfaction of the local authority. Compliance with building regulations or a party wall award / agreement is not to be assumed.

No deviation from this drawing will be permitted without the prior written consent of the designer. Under the provisions of the copyright act 1988, the copyright of this drawing and the work contained therein remains the property of the designer (the planning service), and may not be reproduced in any form whatsoever without prior written consent.


Under the construction (design and management) regulations 2015 (CDM2015) all design work for both domestic and commercial development(s) are to conform to those regulations. E&EO.

Andrew Mills


9 Cotwell Avenue, Horndean
Hampshire PO8 9AP

EXISTING PHOTO VIEWS

Project number	0281.1	E003
Date	06/08/2021	
Drawn by	JJ	
Status	Survey	Scale 100% @ A3

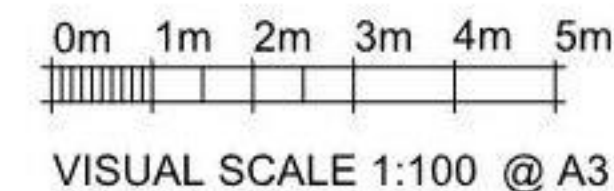

GROUND FLOOR
1 : 100

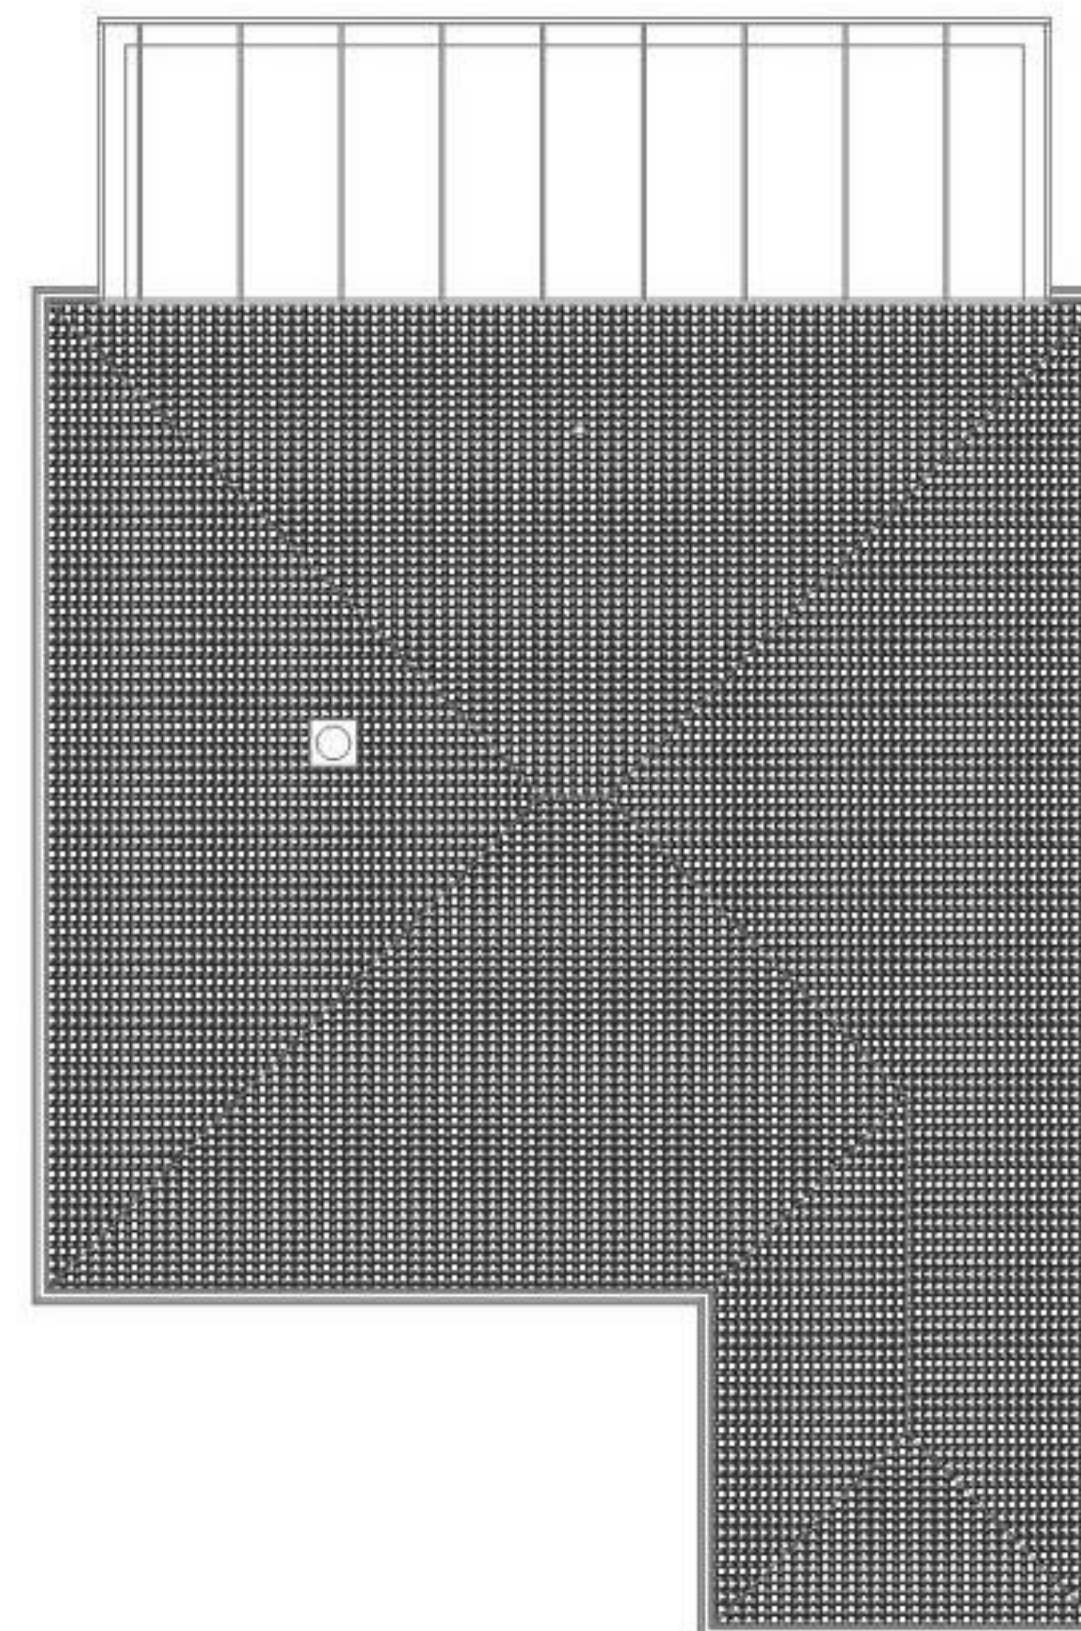

ROOF PLAN
1 : 100



The Planning Service
Studio, Old Flints 134 North Lane
Cianfield, Waterlooville
Hampshire PO8 0RL

T: 023 92 597364
F: 0845 519 1103
E: info@theplanningservice.co.uk

Scale is correct when printed to the stated ISO size. Figured dimensions are to be used in preference to scaled sizes and all dimensions must be checked on site by the contractor before ordering materials and or commencing work. All dimensions in mm (millimetres) unless otherwise stated. The contractor is to ensure the works are inspected and completed to the satisfaction of the local authority. Compliance with building regulations or a party wall award / agreement is not to be assumed.

No deviation from this drawing will be permitted without the prior written consent of the designer. Under the provisions of the copyright act 1988, the copyright of this drawing and the work contained therein remains the property of the designer (the planning service), and may not be reproduced in any form whatsoever without prior written consent.

Under the construction (design and management) regulations 2015 (CDM2015) all design work for both domestic and commercial development(s) are to conform to those regulations. E&EO.

Andrew Mills

**9 Cotwell Avenue, Horndean
Hampshire PO8 9AP**

EXISTING FLOOR & ROOF PLANS

Project number	0281.1	E004
Date	06/08/2021	
Drawn by	JJ	
Status	Survey	Scale 100% @ A3
		1 : 100