


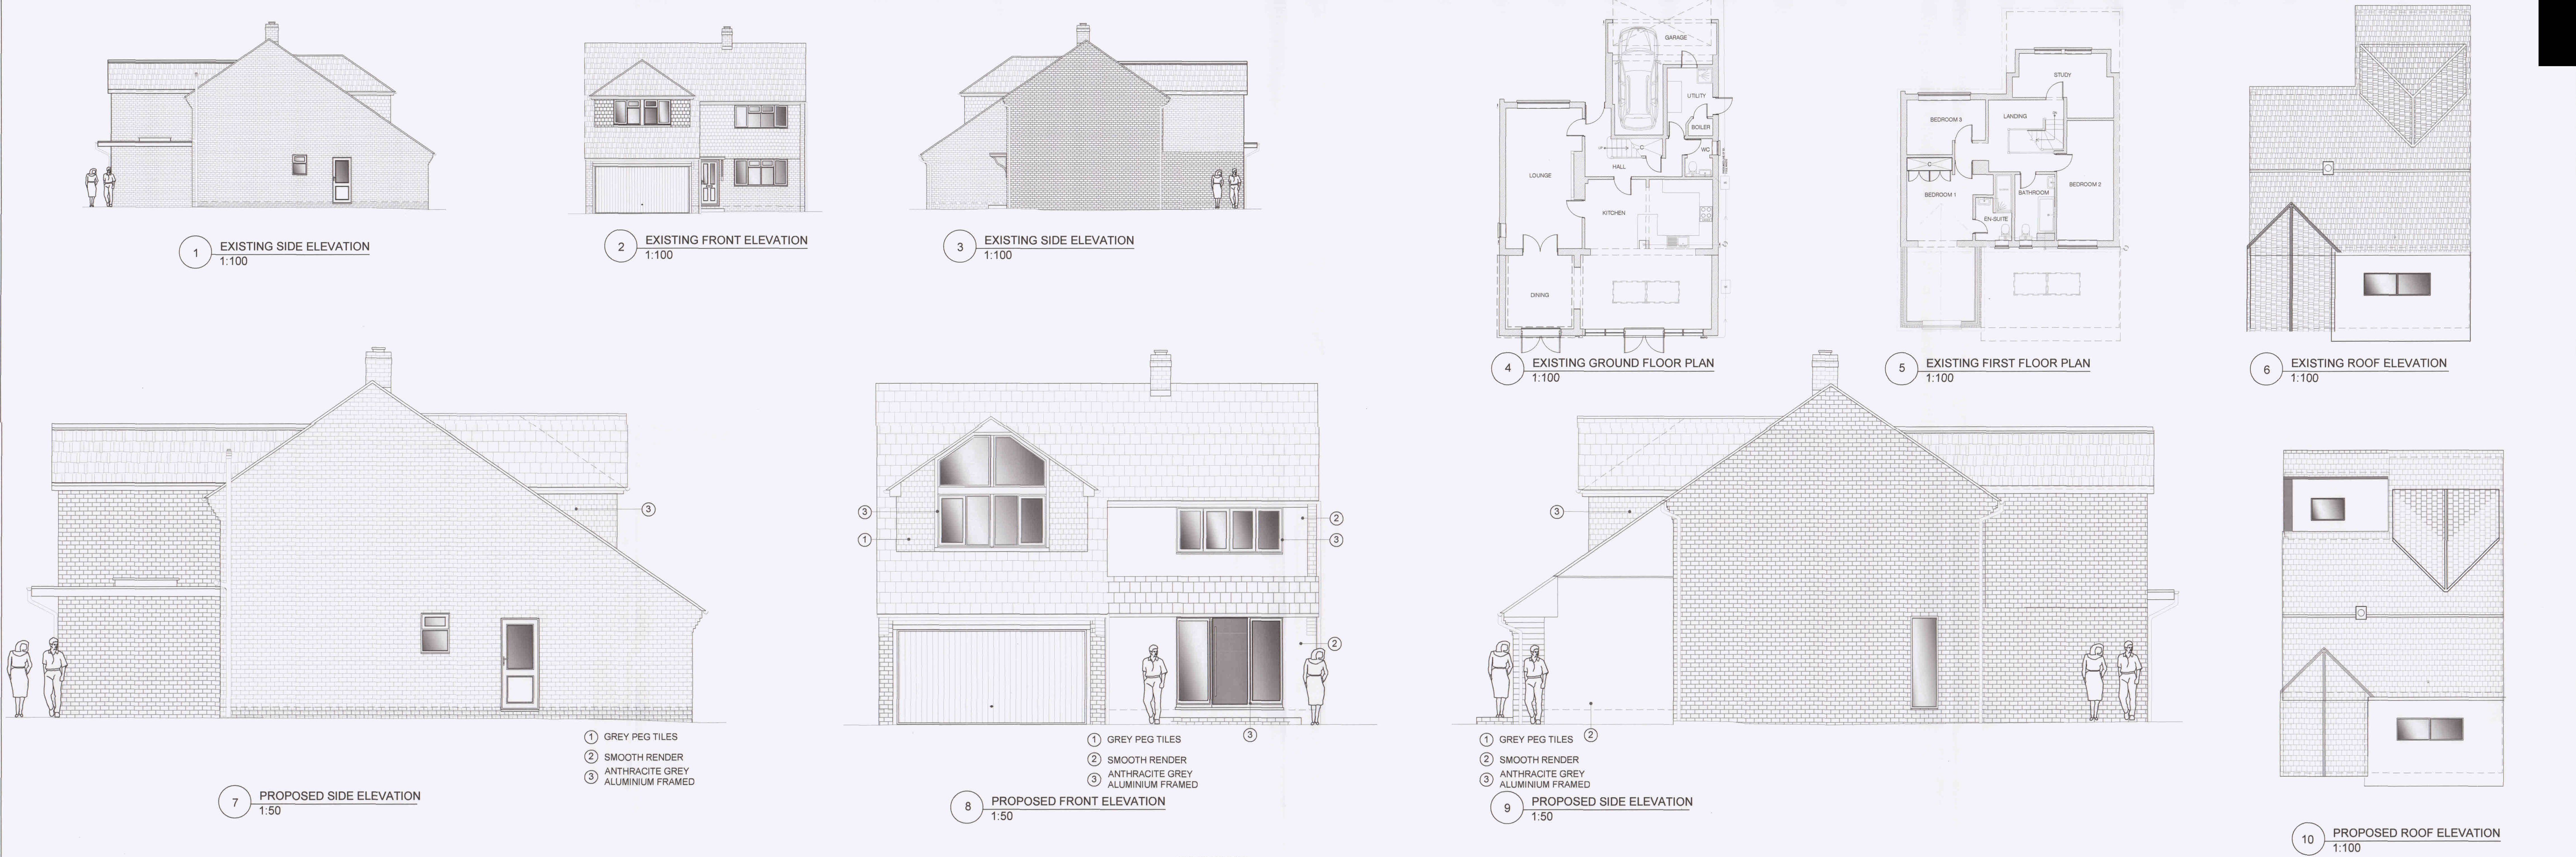

13 PROPOSED FLOOR SECTION 1:25

14 PROPOSED FOUNDATION DETAIL 1:25

15 PROPOSED SECTION 'A'-A' 1:50

16 PROPOSED REAR ROOF SECTION (DETAIL 'H') 1:25

17 PROPOSED PARAPET DETAIL 1:25

18 PROPOSED DETAIL 'G' 1:40

19 FIRST FLOOR CEILING 1:30

20 PROPOSED WALL SECTION THRU' 1:25

21 PROPOSED DETAIL 'F' 1:25

NOTE: DRAWING:PAINE_02A TO BE USED IN CONJUNCTION WITH ASSOCIATED BUILDING REGULATIONS NOTES PAINE/BRN. DIRECTIONAL NORTH ARROW SHOWN ON BLOCK & LOCATION PLANS PAINE/BLP.

DETAILS AND DIMENSIONS OF ALL LEVELS OF PROPOSED PLANS TO BE CHECKED ON SITE BY APPOINTED CONTRACTOR PRIOR TO ANY COMMENCEMENT/ORDERING OF MATERIALS OF WORK, ANY QUERIES, VARIATIONS OR DISCREPANCIES DIRECTED TO CLIENT - DM DESIGNS ACCEPTS NO RESPONSIBILITY IN ANY PART ON DRAWINGS UNLESS OTHERWISE AGREED PRIOR.

BRN 1 DENOTES ATTACHED BUILDING REGULATION NOTES DENOTES ITEM No.

MODIFICATIONS

ISSUE:

FRONT PORCH & GABLE AND DORMER CREATION TO FRONT

MR PAINE, 62 SILVESTER ROAD, COWPLAIN, WATERLOOVILLE, HAMPSHIRE, PO8 8TS

DRAWING NO: PAINE 02A 1 OF 1

SCALE: VARIES: 09.05.2022

REVISION: A AO