


REAR


SIDE

FRONT

FRONT ELEVATION
HAS BEEN
SUPERSEDED

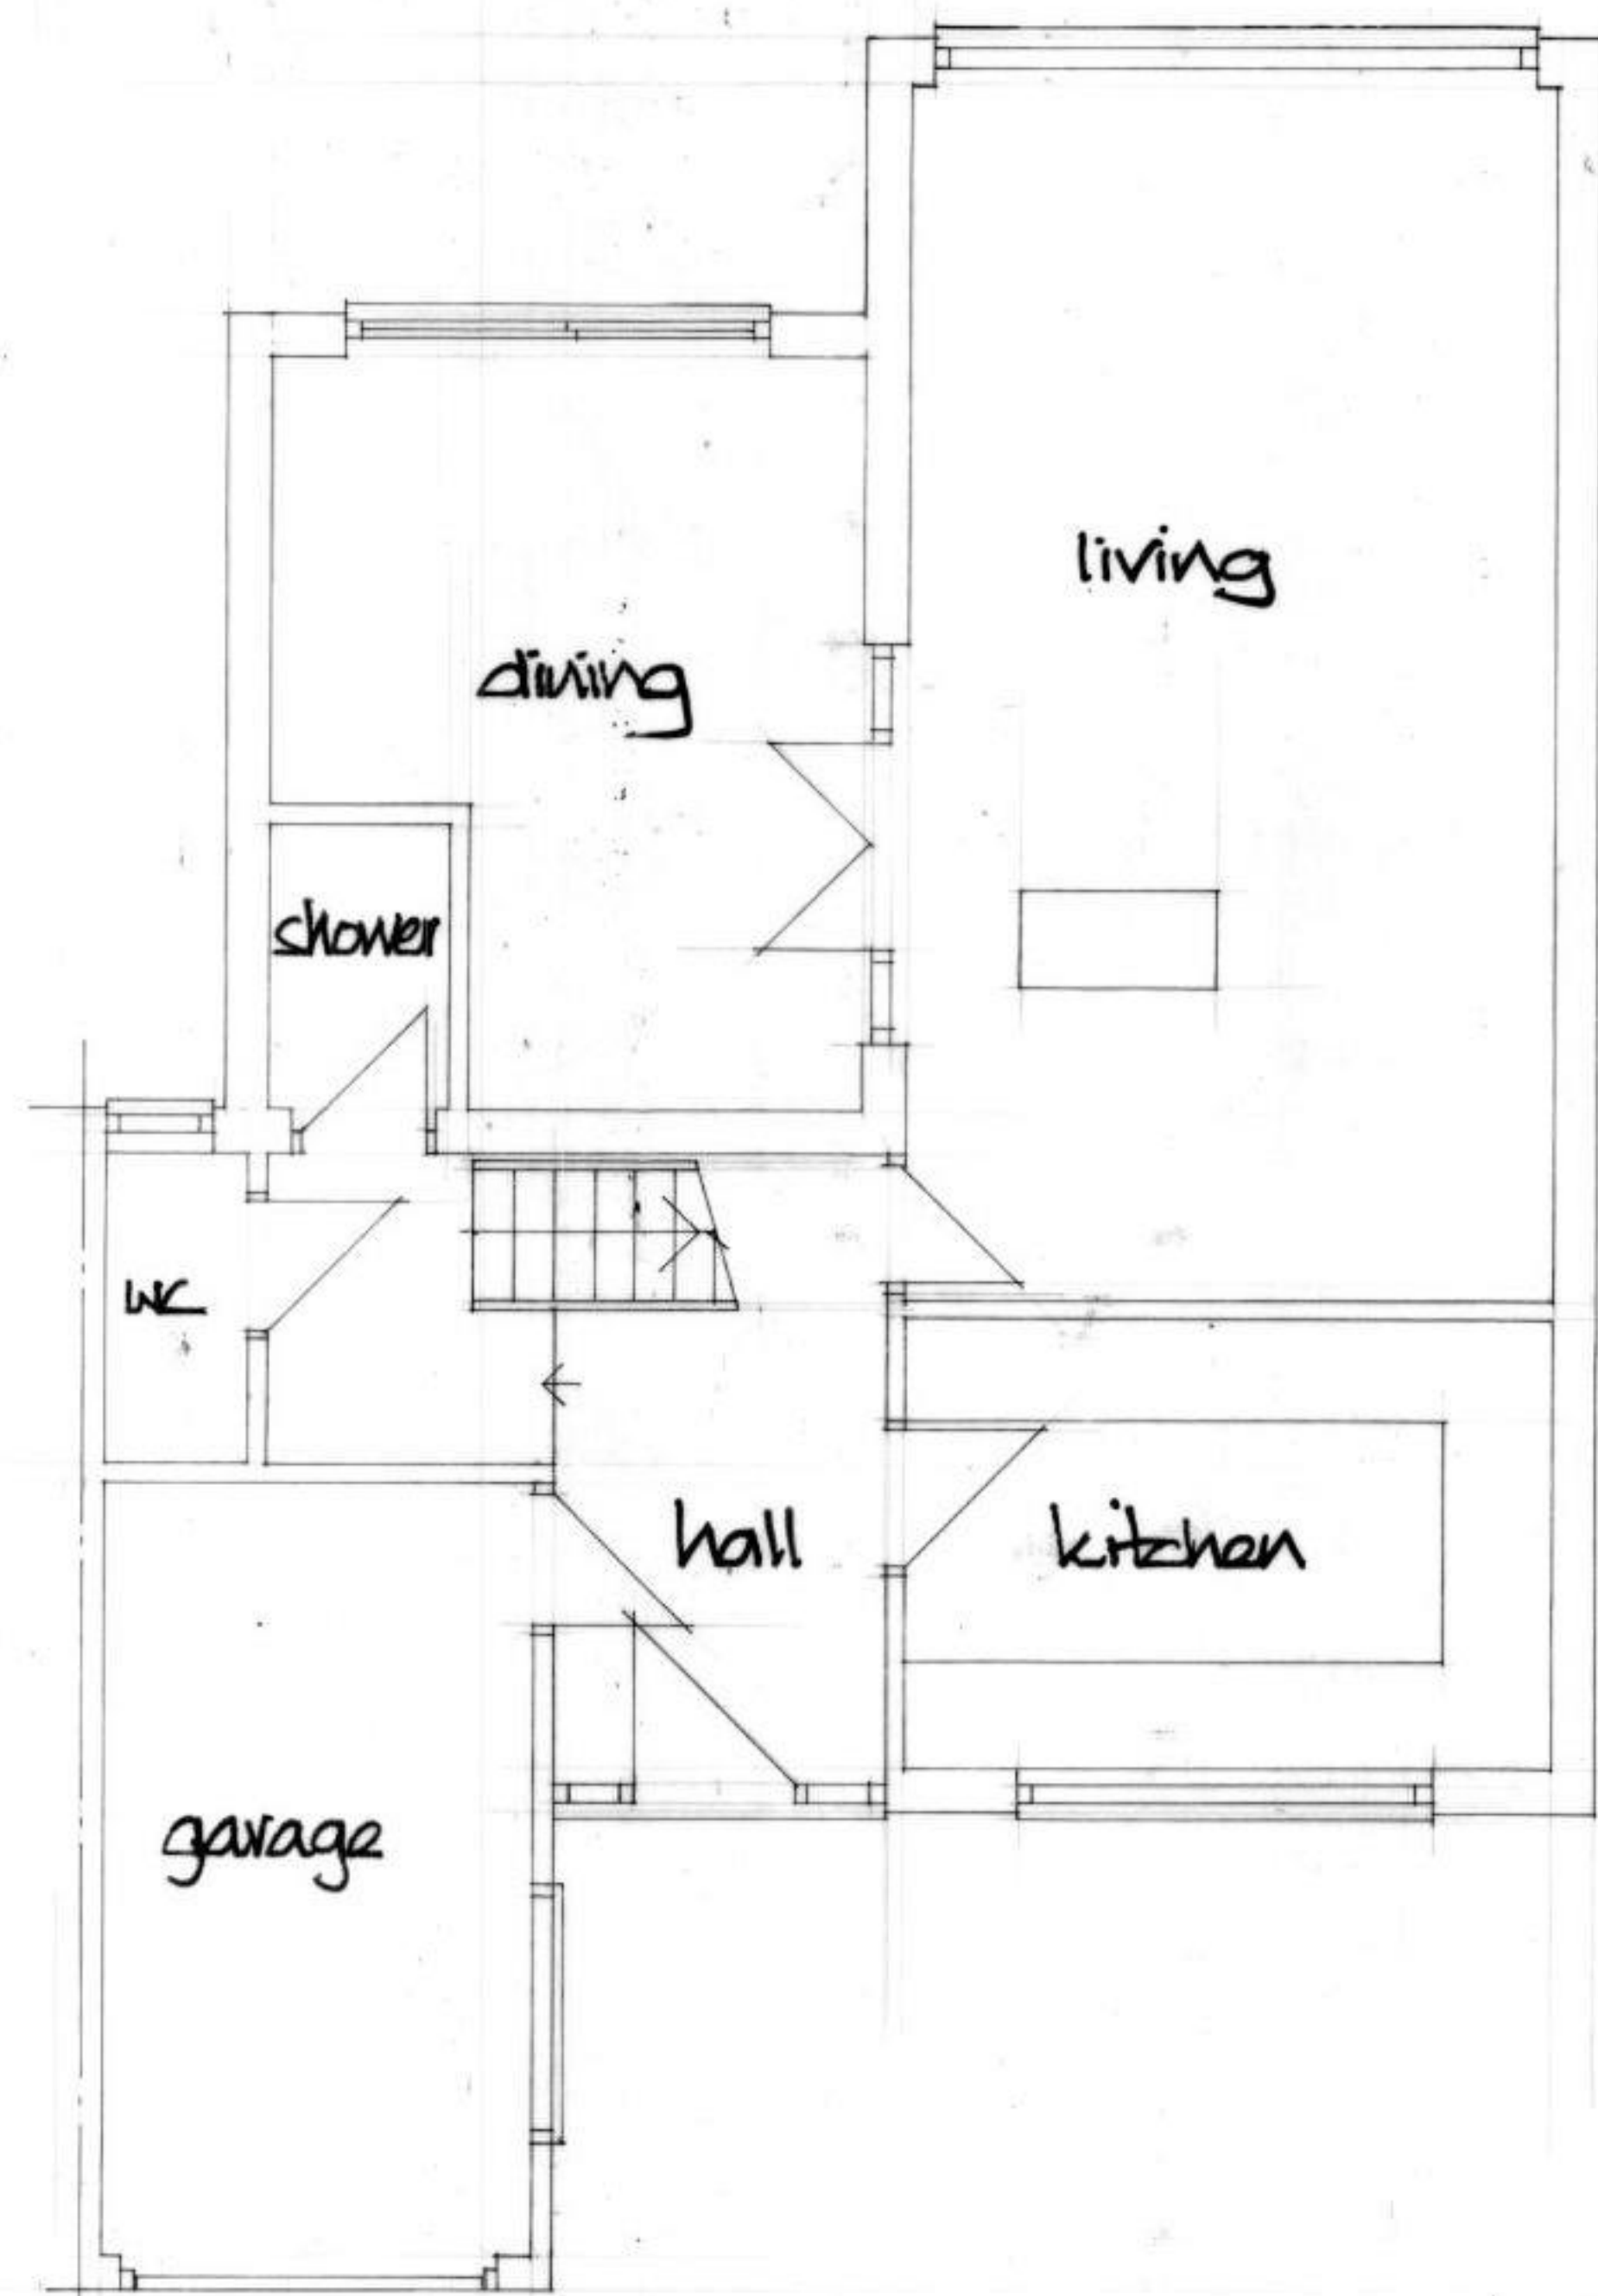

GROUND FLOOR

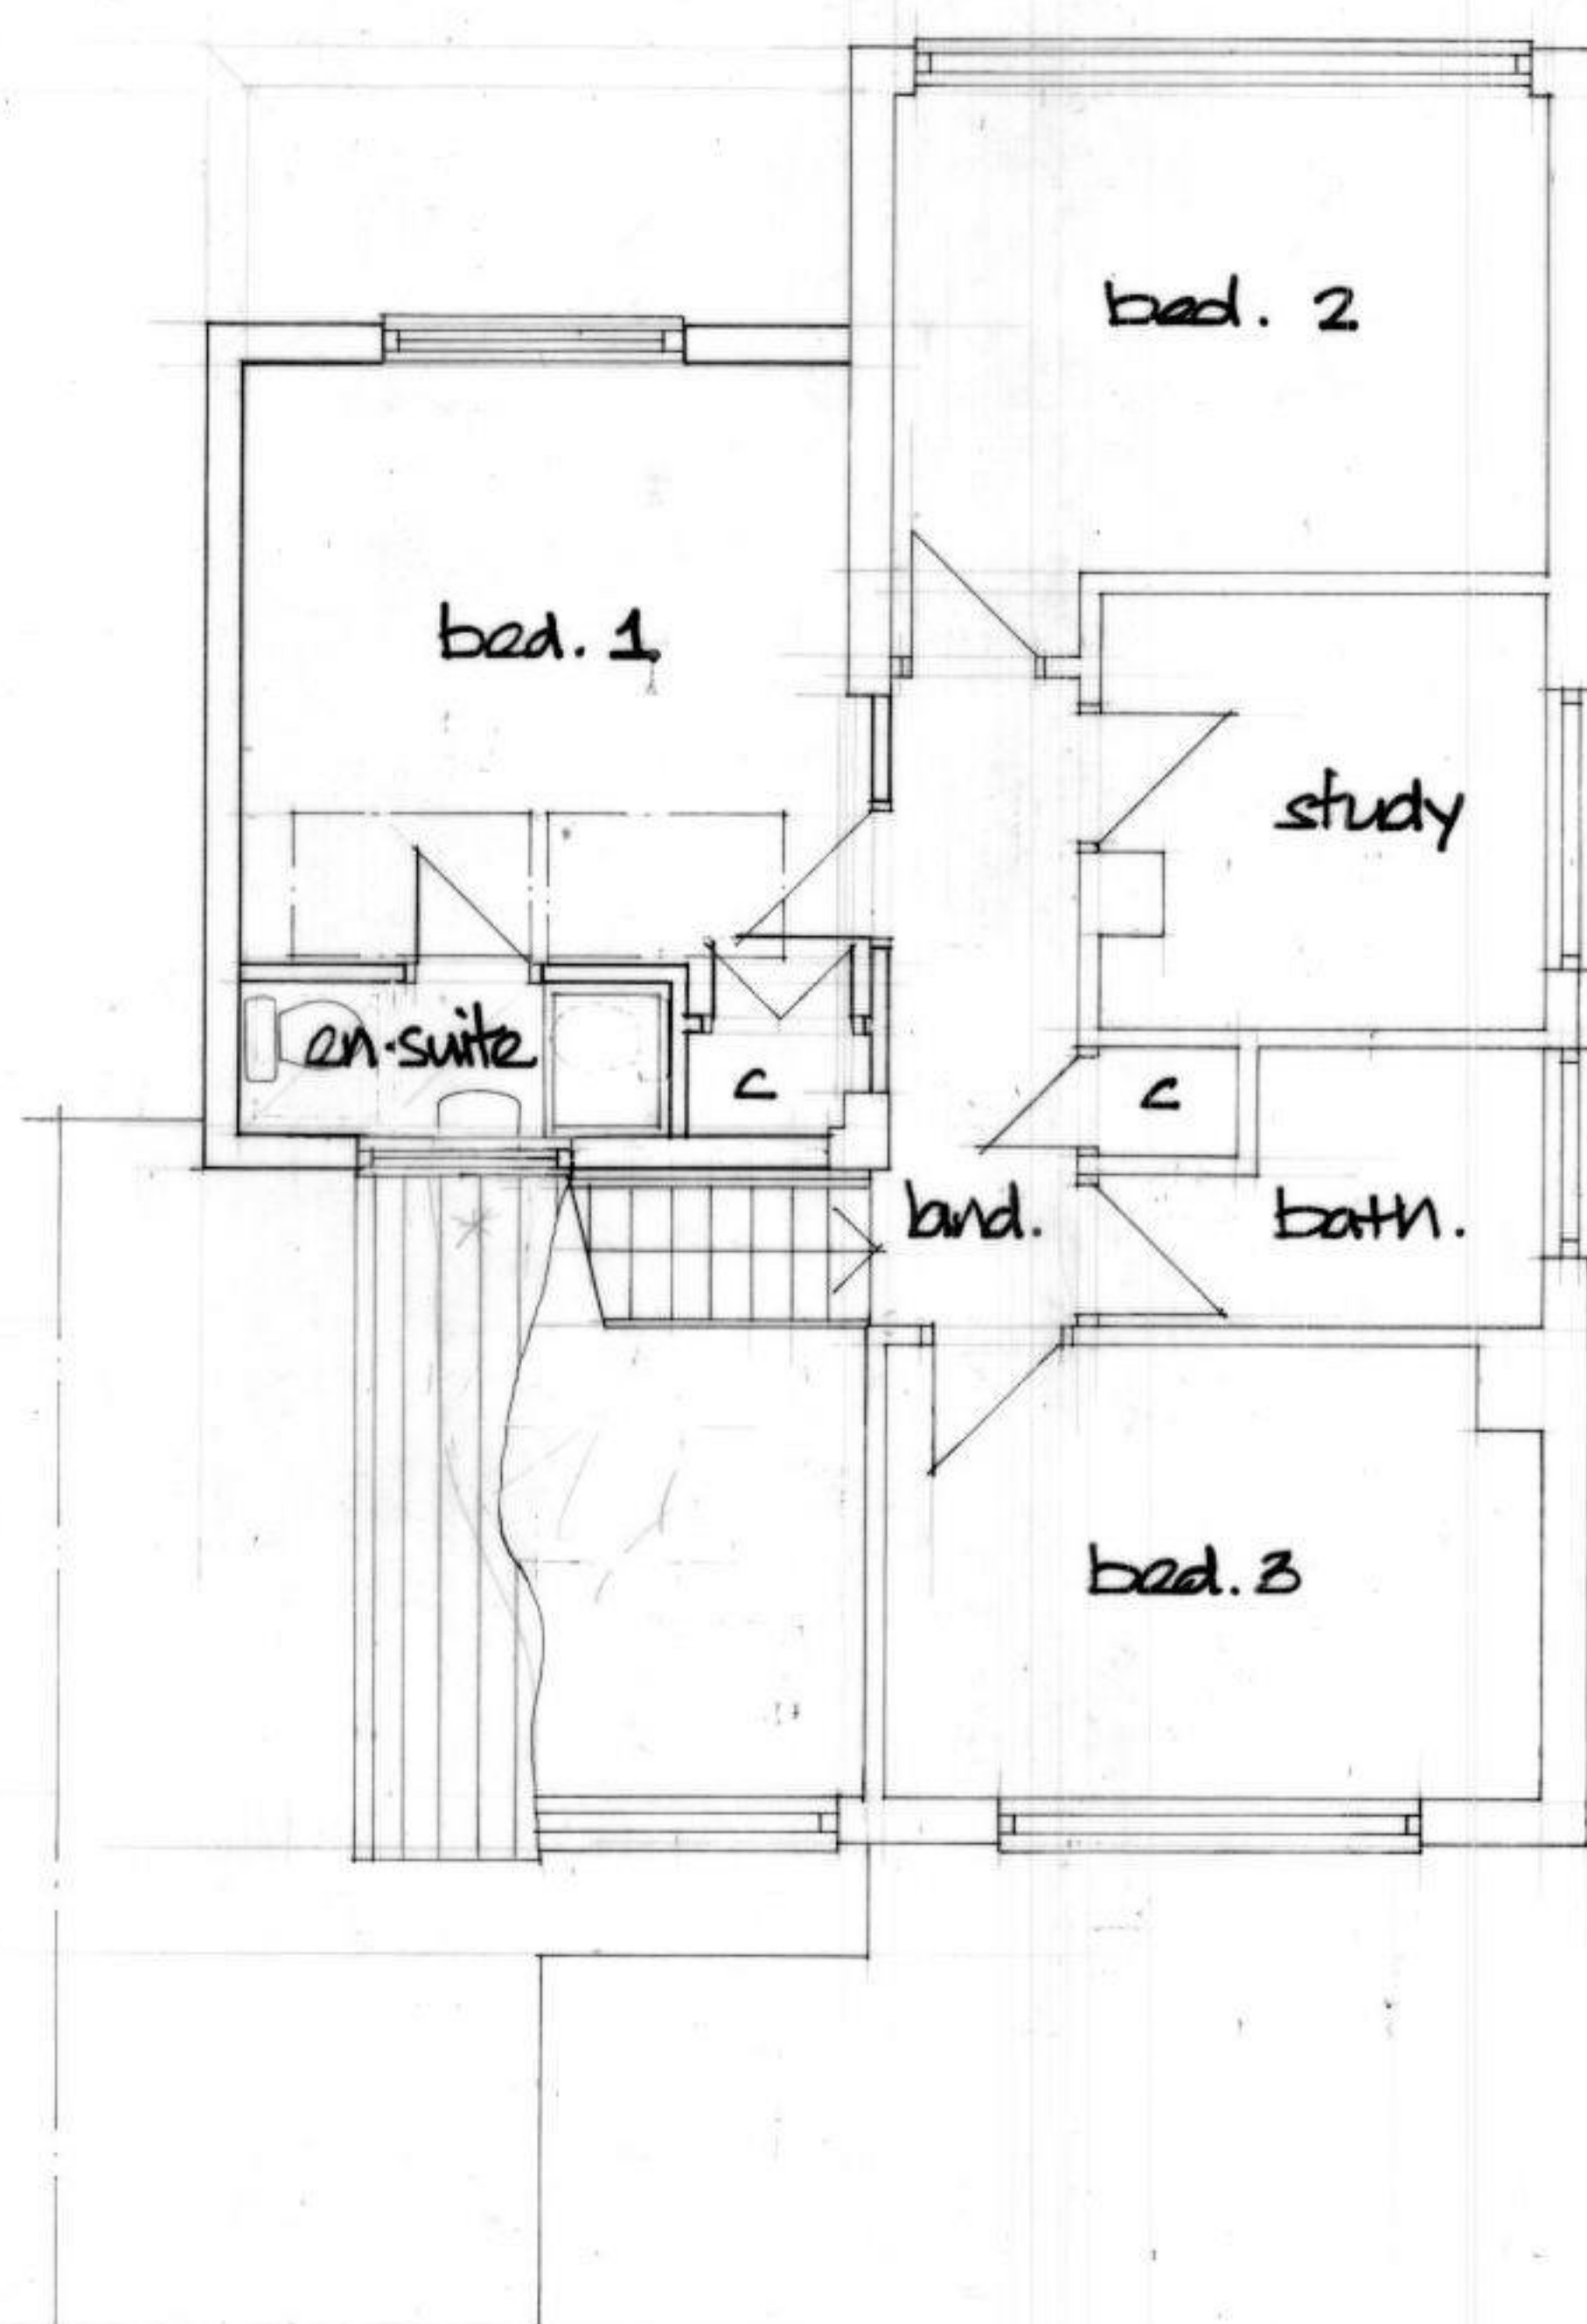

FIRST FLOOR

A JUMPING START REVISIONS	
DEREK TREAGUS ASSOCIATES ARCHITECTURAL SERVICES No3-The Townhouse, 20 Nelson Road, Southsea, Hampshire PO5 2AS Tel: 07956 624094 Email: derek.treagus@gmail.com	
Project	FF SIDE EXTENSION AT 4 GALAXIE ROAD, WATERLOOVILLE, HAMPSHIRE.
Client	Mrs M Reed
Subject	Planning Drawing Proposed
Date: July 2019	Scale: 1:100, 1:50 @ A2
Rev: A	Drg. No. 19/833/01
- Copyright reserved. - All dimensions are to be site confirmed and should not be scaled unless for Planning purposes. - Verify all queries with the office.	