


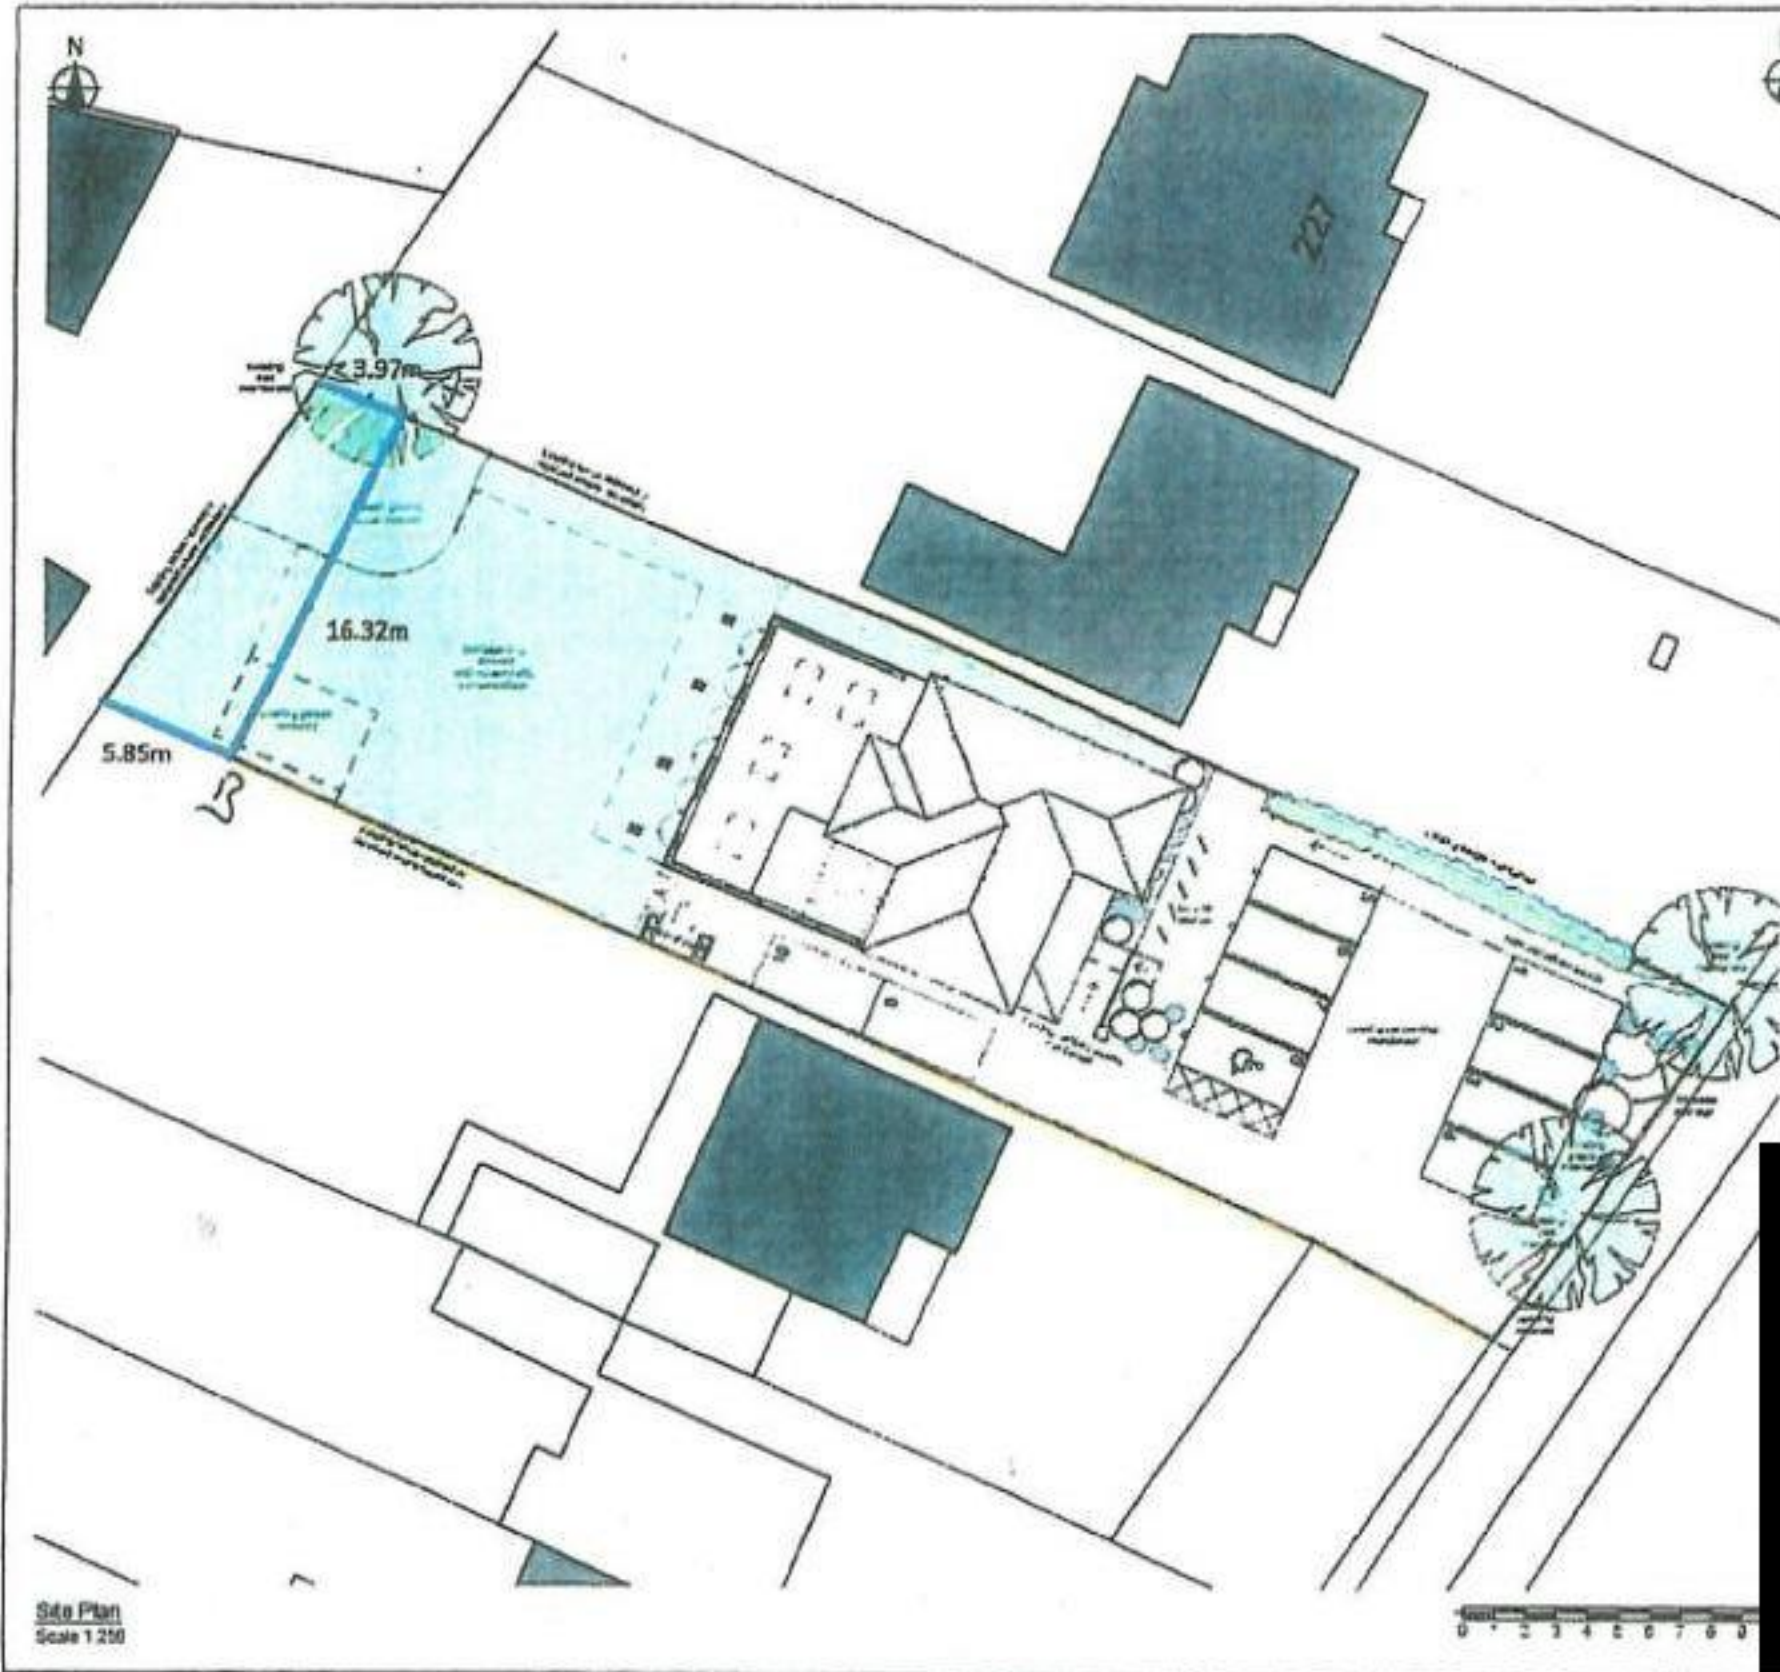

Site Plan
Scale 1:250



Location Plan
Scale 1:2000



B	14 04 20	Car parking amended
A	08 04 20	Car parking amended

Client
223 London Road, Waterloooville
external works to existing building

Client
Innovate Limited
72 Cabsfield Lane, Cabsfield
Hampshire
PO16 6NS
www.innovateuk.com

Scale
As shown @ A3
Site and Location Plan

100	Status Planning	Revision B
-----	--------------------	---------------