

WEST HAYE ROAD

MH

NEW PERP TO MATCH EXIST.

MH

GRASS VERGE

GRASS VERGE

FOOTPATH

EXISTING STONE WALL

BINS

P1 MH

7190

MH

EXISTING BLOCK WALL TO BE RETAINED

EXISTING 1.6m CBF TO BE RETAINED

G

SS

FWMH

Nº 28

PLOT ONE

REAR GARDEN

EXISTING RANDED WALL TO BE RETAINED

EXISTING PAINT TO BE TRIMMED BACK


P1

P3

B2

EXIST. WALL TO BE RETAINED

AREA TO BE KEPT CLEAR FOR TURNING

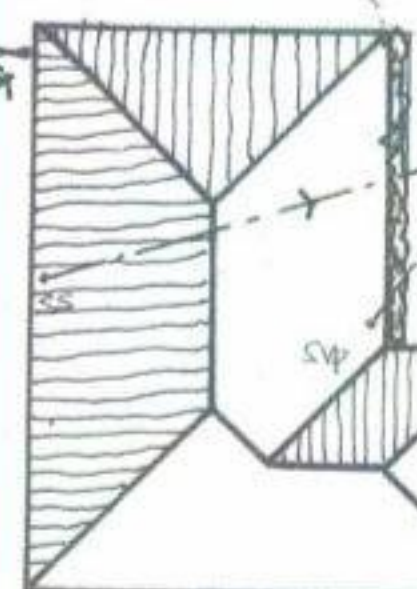

PLOT TWO

REAR GARDEN

PLOT THREE

REAR GARDEN


CONC. GRAVEL BOARD

EXISTING BRICK WALL TO BE RETAINED

LOCATION PLAN

Scale 1:1250

OS LC 1000463260

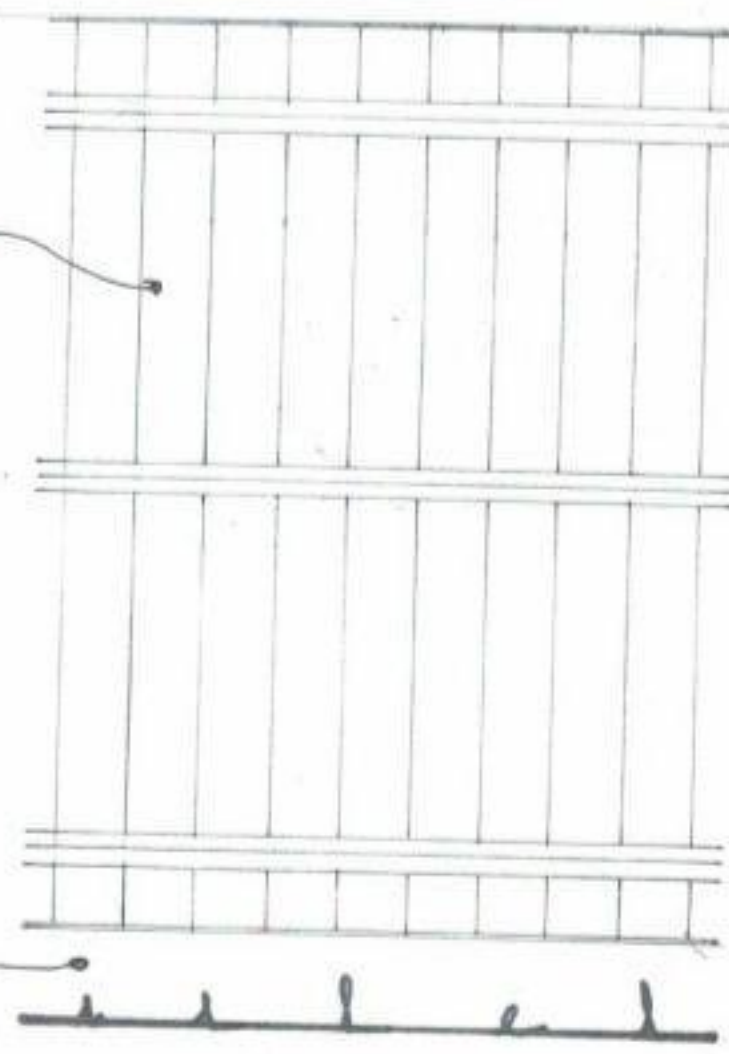

SCALE 1:200

A OCT 19 P195 293 DRAWING ADDED P1	
DEREK TREAGUS ASSOCIATES ARCHITECTURAL SERVICES No3-The Townhouse, 20 Nelson Road, Southsea, Hampshire PO5 2AS Tel: 07956 624094 Email: derek.treagus@gmail.com	
Project	DEVELOPMENT AT 26 WEST HAYE ROAD, HAYLING ISLAND, HAMPSHIRE.
Client	Mr & Mrs B Smith
Subject	Building Regs Drawing Site Plan
Date: July 2019	Scale: 1:200@ A3
Rev:	Drg. No. 19/803/05
- Copyright reserved. - All dimensions are to be site confirmed and should not be scaled unless for Planning purposes. - Verify all queries with the office.	

NEW 2.0m CBF TO
REPLACE EXISTING
STRUCTURALLY UNSOUND WALL