






FRONT ELEVATION (SOUTH)

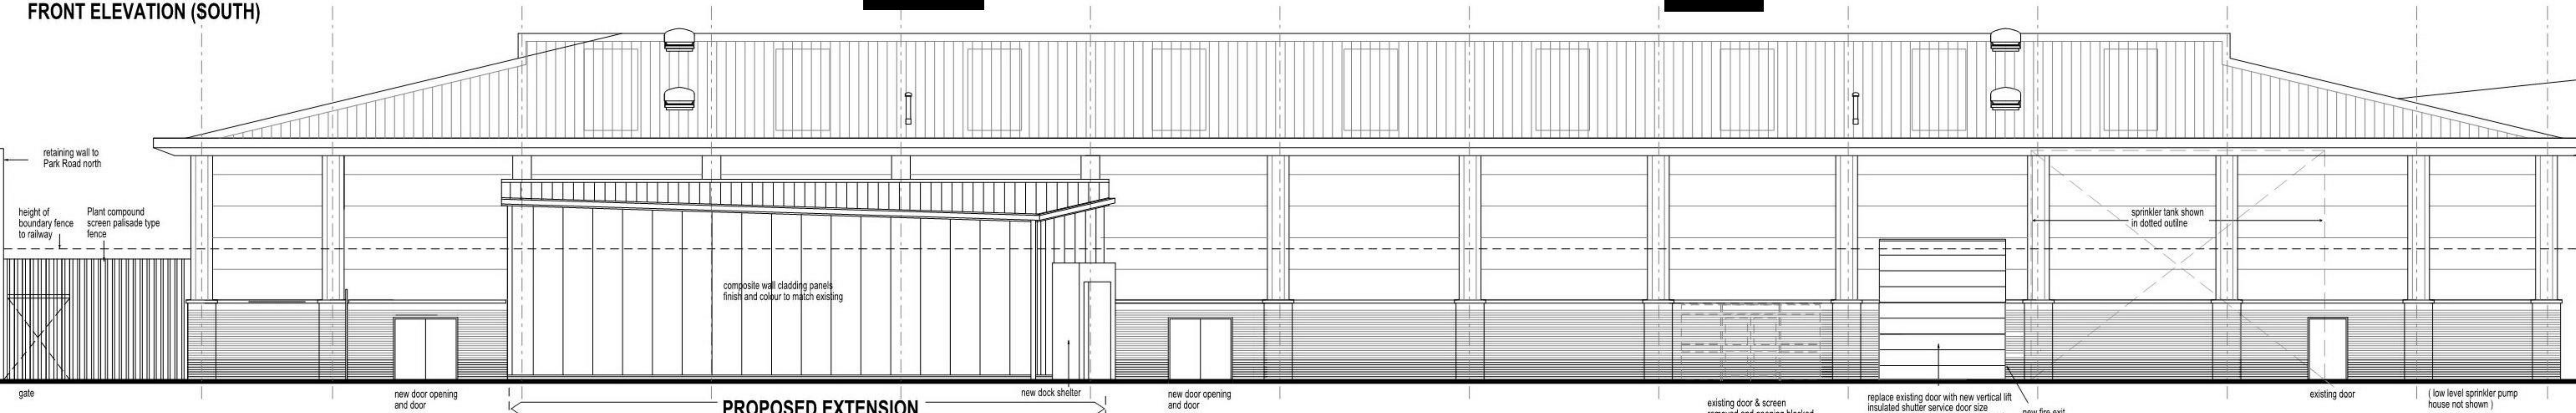

REAR ELEVATION (NORTH)

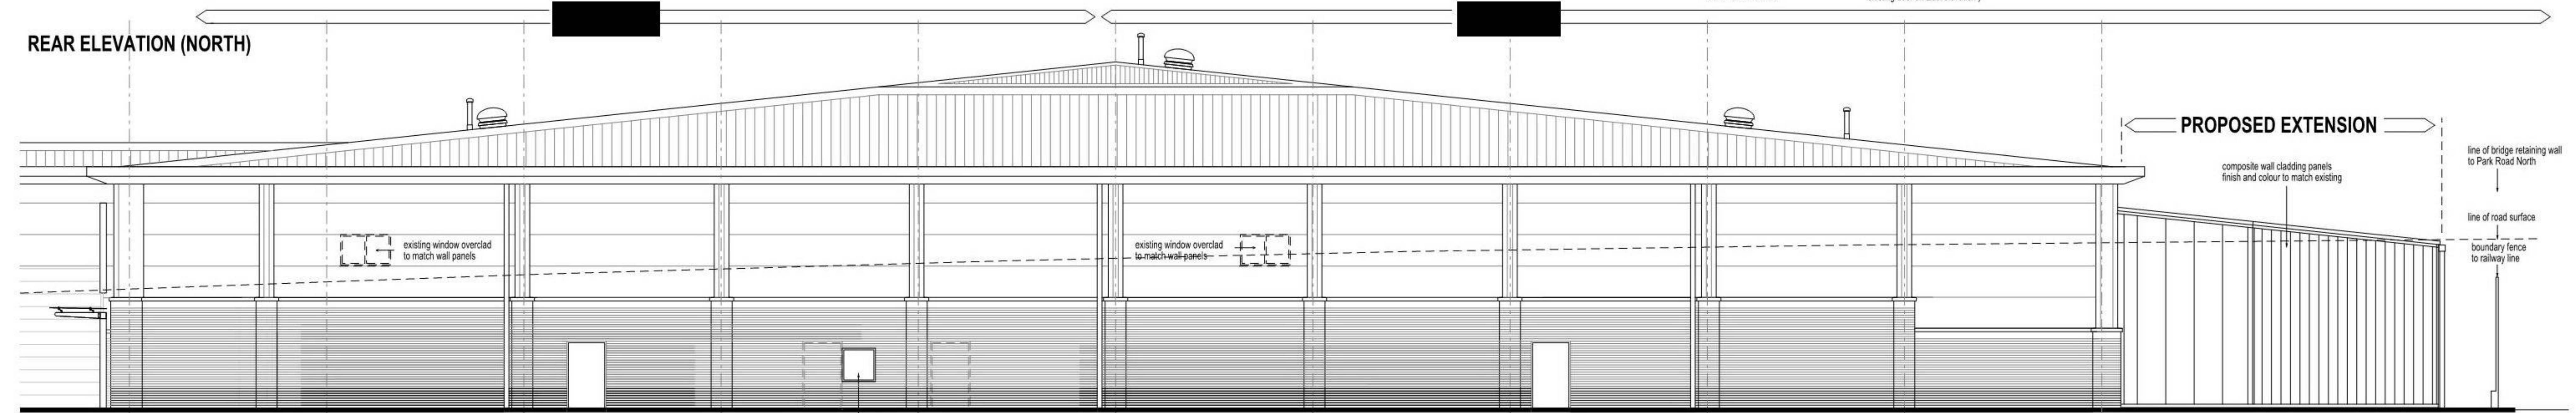

END ELEVATION (EAST)

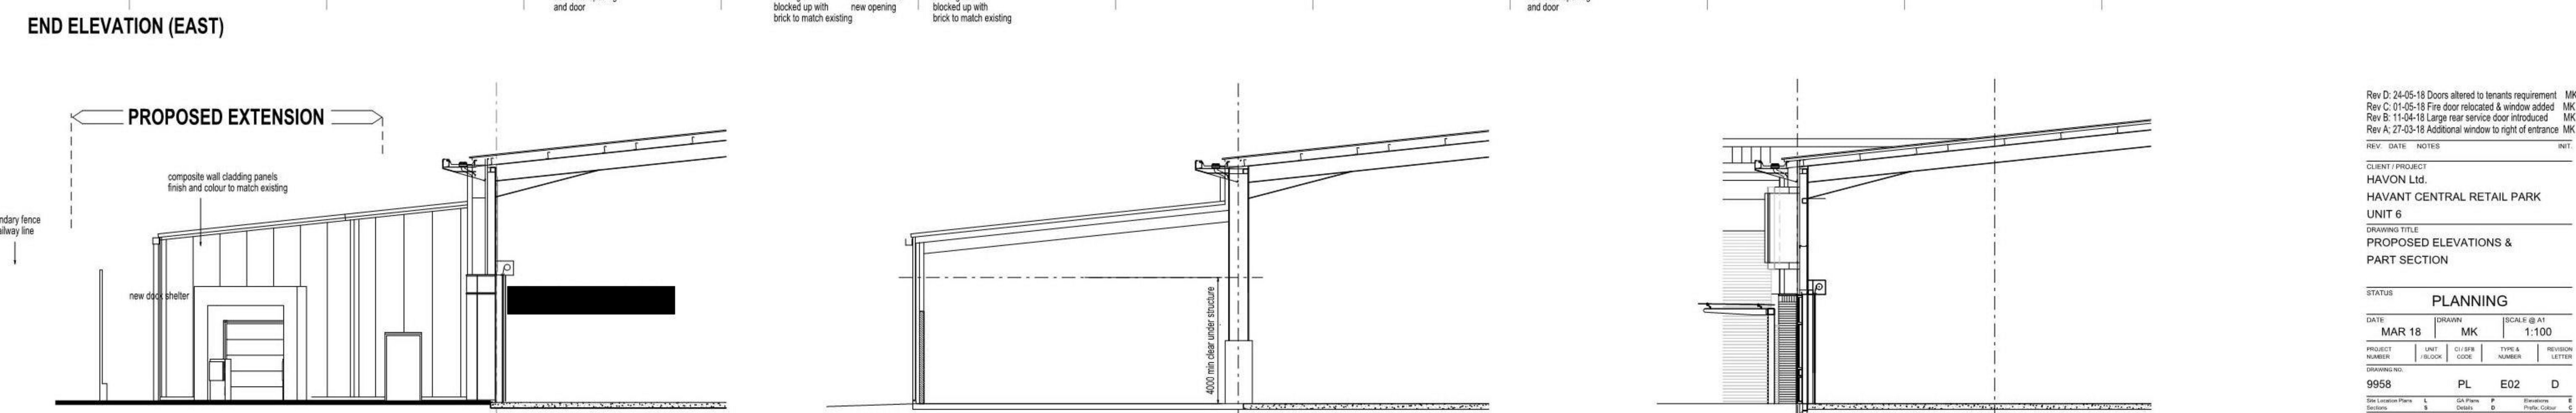

SECTIONAL ELEVATION (WEST)

SECTIONAL THROUGH NEW EXTENSION

SECTIONAL TO NEW FRONT CANOPY & SIGN



Rev D: 24-05-18 Doors altered to tenants requirement MK
Rev C: 01-05-18 Fire door relocated & window added MK
Rev B: 11-04-18 Large rear service door introduced MK
Rev A: 27-03-18 Additional window to right of entrance MK

REV: DATE: NOTES: INT:

CLIENT / PROJECT
HAVON Ltd.
HAVANT CENTRAL RETAIL PARK
UNIT 6

DRAWING TITLE
PROPOSED ELEVATIONS &
PART SECTION

STATUS
PLANNING

DATE: MAR 18 DRAWN: MK SCALE: @ A1
REVISION: 1:100

PROJECT NUMBER	UNIT / BLOCK	C / SFR	TYPE A NUMBER	REVISION LETTER
9958	PL	E02	D	

DRAWING NO. 9958 PL E02 D

THE RATCLIFFE GROVES PARTNERSHIP

MANCHESTER
105 MANCHESTER ROAD
BURT LANCASHIRE BL10 6TD
T: 0161 797 6000 E: manchester@rgg.co.uk
www.rgg.co.uk

LONDON
10 RIFORD ROAD
LONDON WC1R 4EB
T: 020 7600 5656 E: london@rgg.co.uk

RGG
architects