


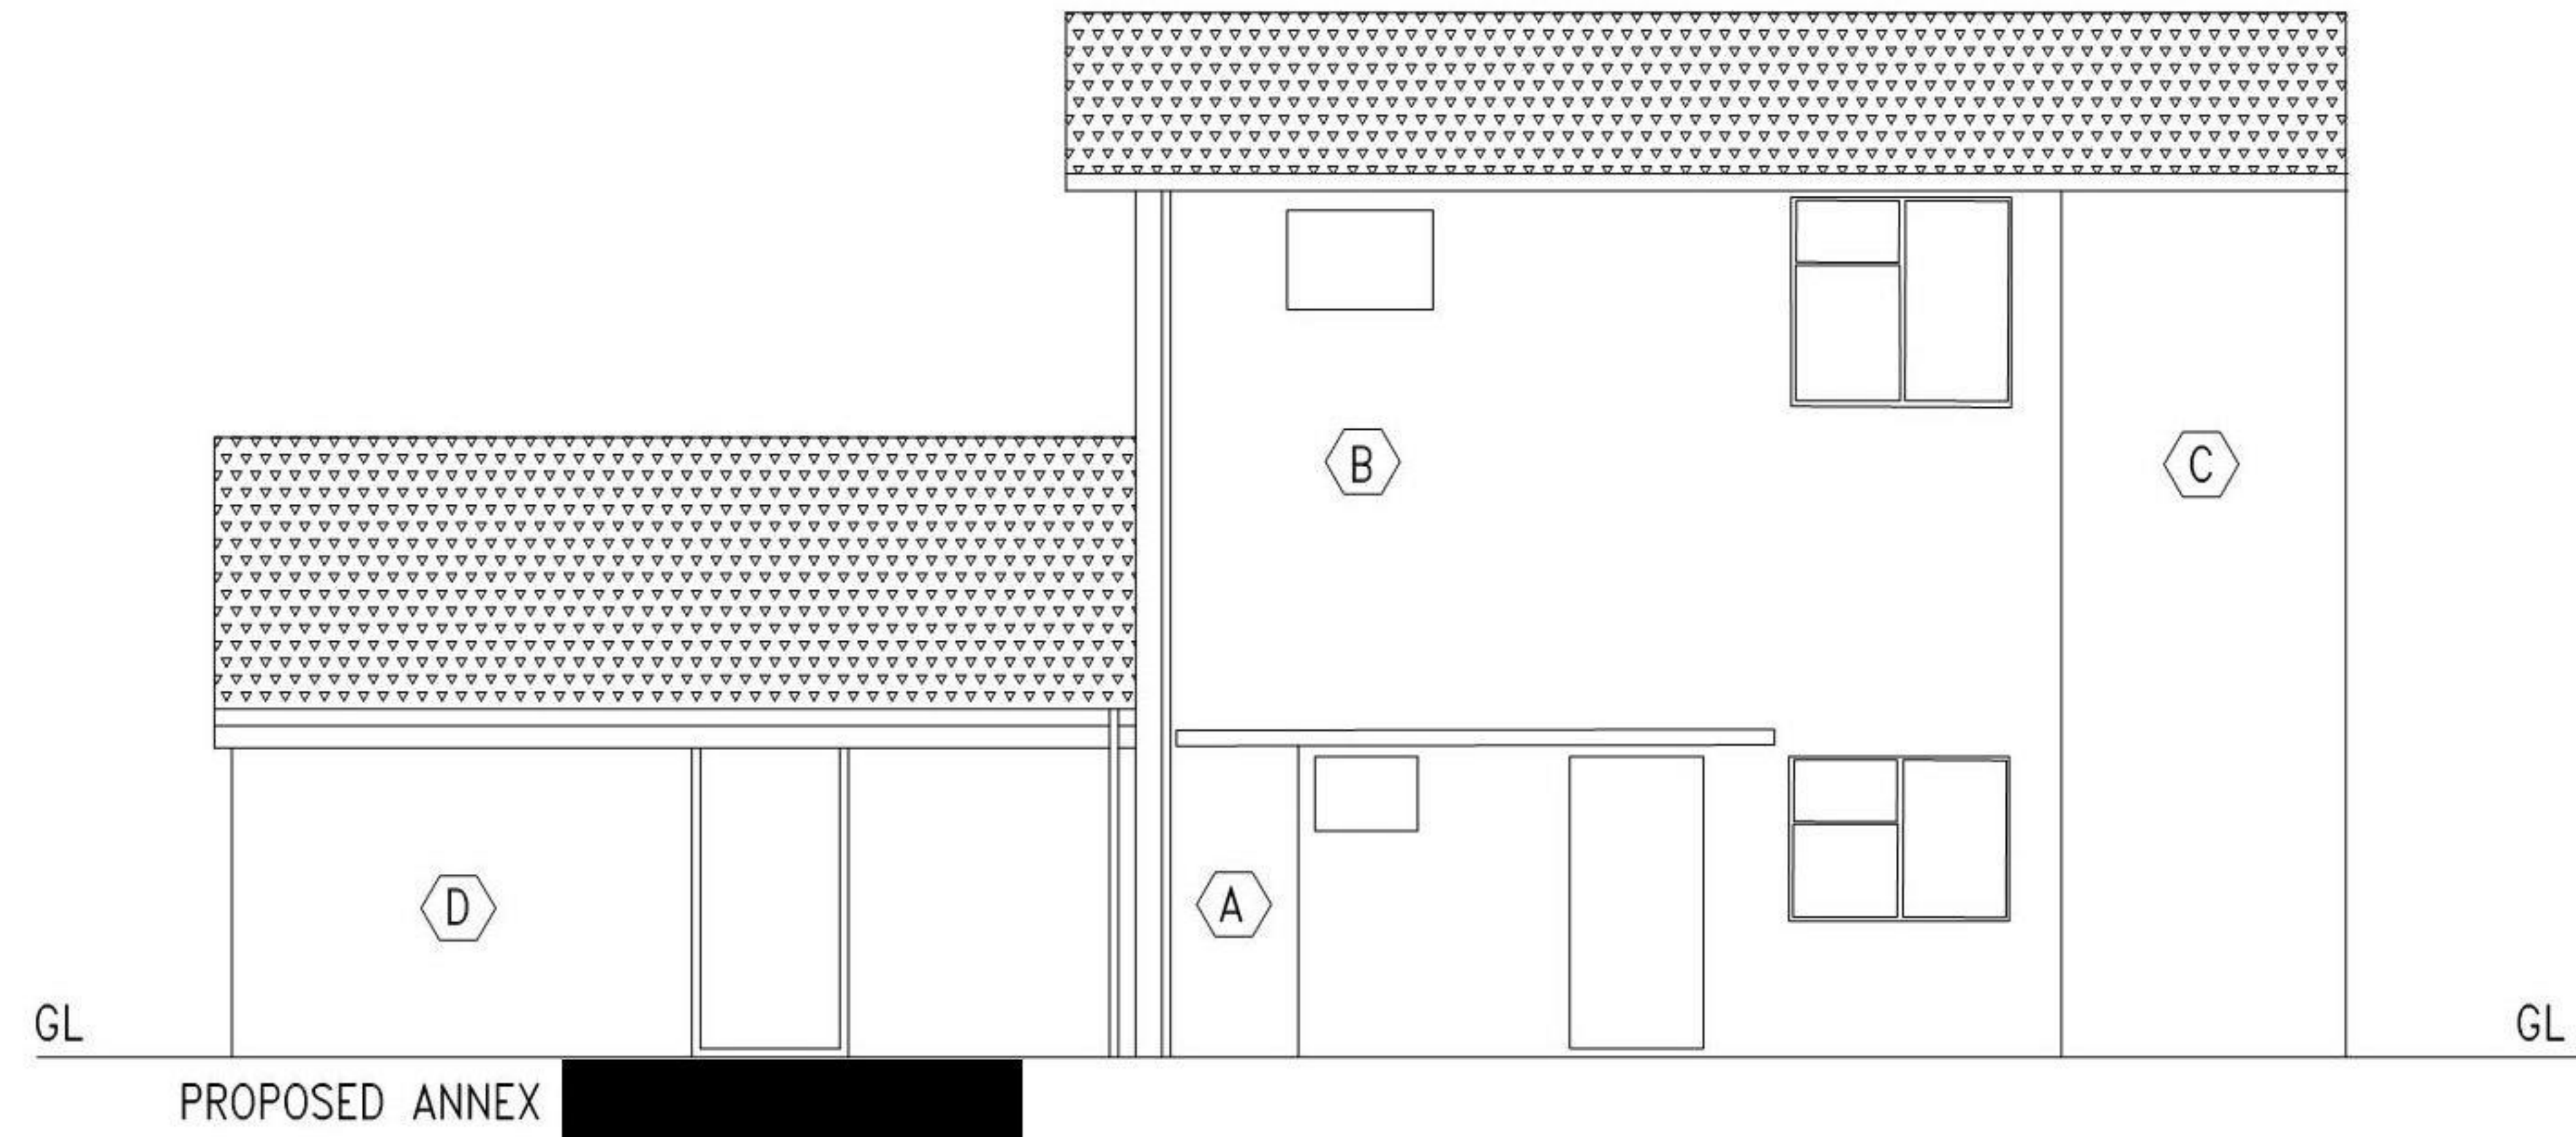

1 FRONT ELEVATION
SCALE 1:100

NOTES

- (A) RENDERING WITH CM
- (B) COLOR COATED READER/ BRICK WORK MASONRY.
- (C) BRICK WORK
- (D) CLADDING

0 (SCALE 1:100) 5

General Notes

ALL DIMENSIONS ARE IN METRES.

1	REVISION 1	01/07/2019
No.	Revision/Issue	Date

Firm Name and Address

Project Name and Address

20 ELGAR STREET

Project

FRONT ELEVATION

Date

12/12/2018

Scale

1:100

Sheet

03