

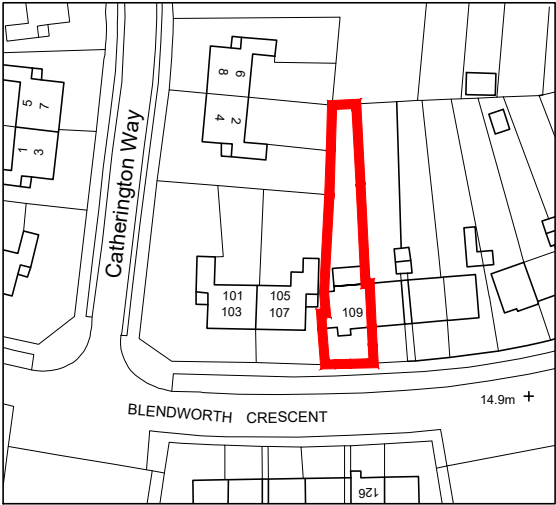
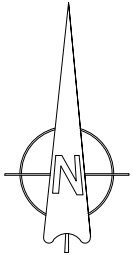


Ordnance Survey, (c) Crown Copyright 2025.
All rights reserved. Licence number 100022432

 


Location plan
scale 1:1250

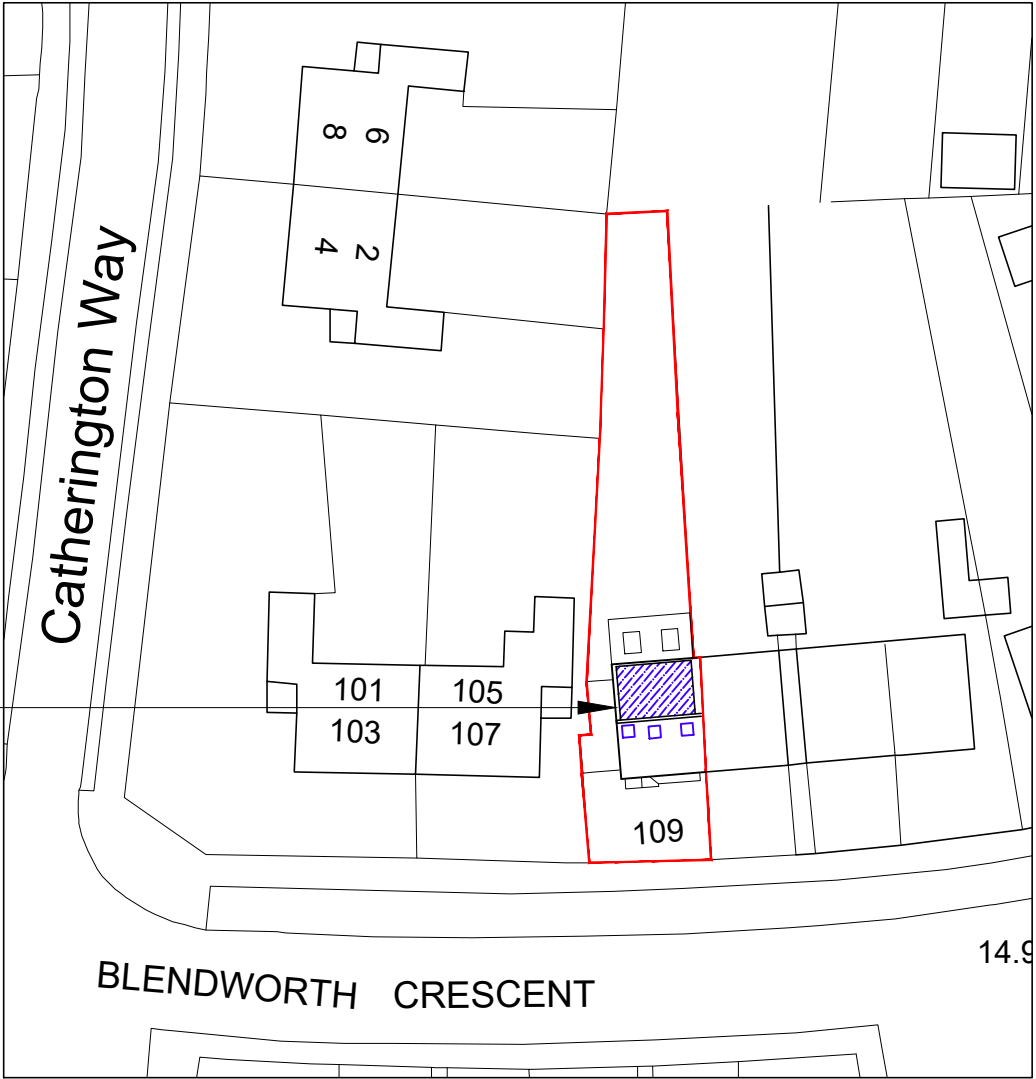

Proposed loft conversion to include rear dormer + 3no.front elevation skylights

Site plan

scale 1:500

 

For
MRS & MRS ANDERSON

Project
PROPOSED LOFT CONVERSION AT
109 BLENDWORTH CRESCENT,
HAVANT,
HANTS, PO9 2BD

Title
SITE & LOCATION PLANS

Date	Drawn	Scale	Checked
NOV 2025	JB	1:500 & 1:1250 @ A3	-
Job Number	Drawing Number	Revision	
PL.961.25	-01		

Office Tel:
01243 933732

Email:
admin@jb-architecturedesign.com

Web:
www.jb-architecturedesign.com



