


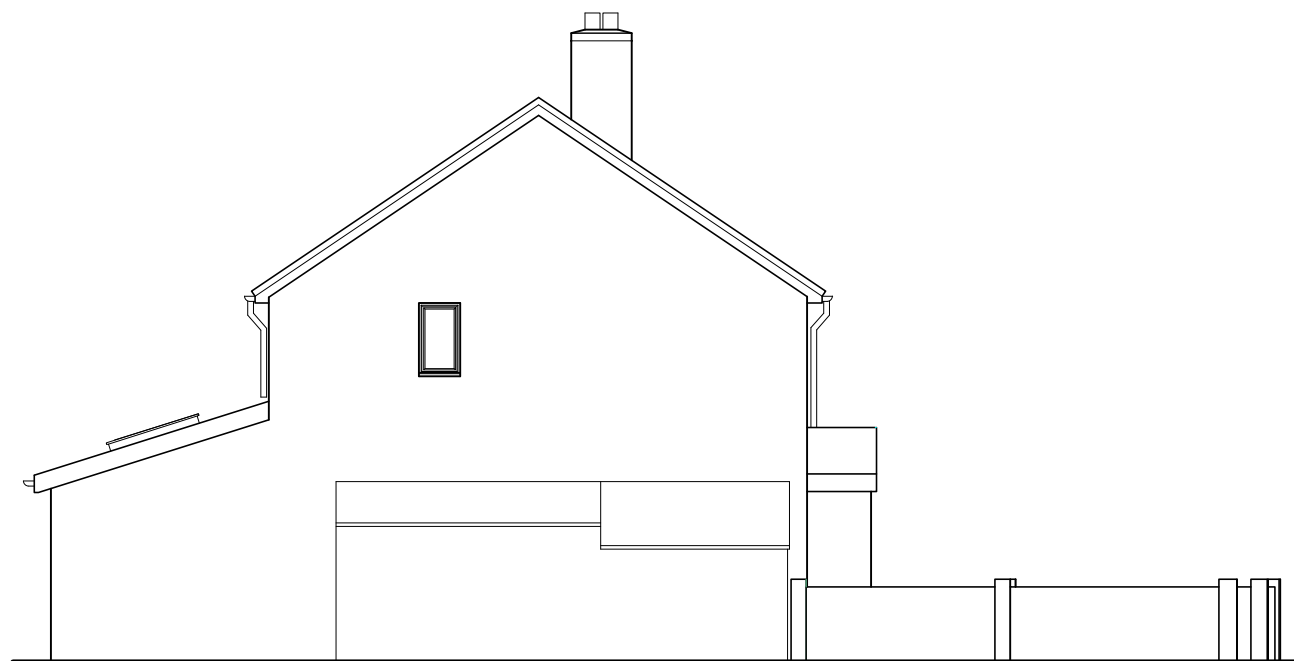


West (side) elevation




North (rear) elevation





South (front) elevation

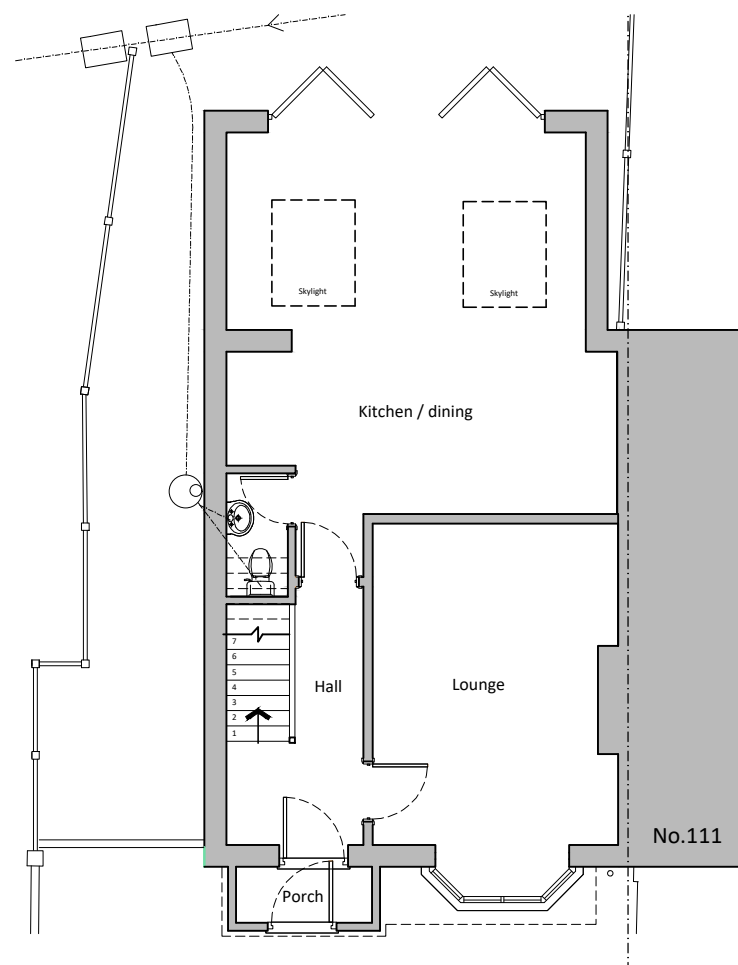

Ground floor

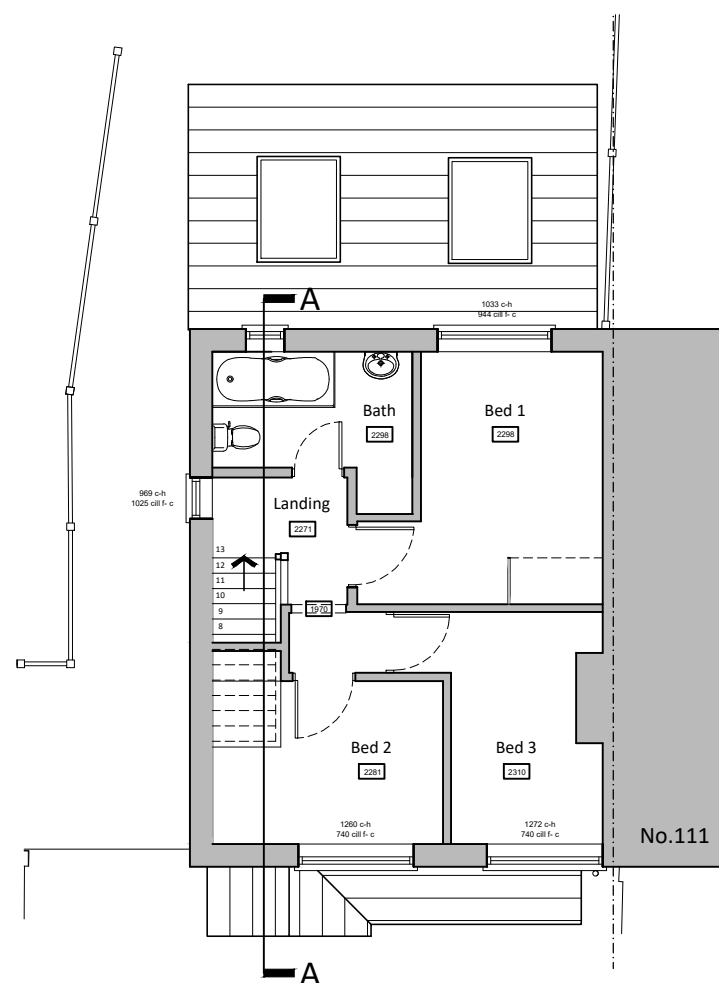

First floor

 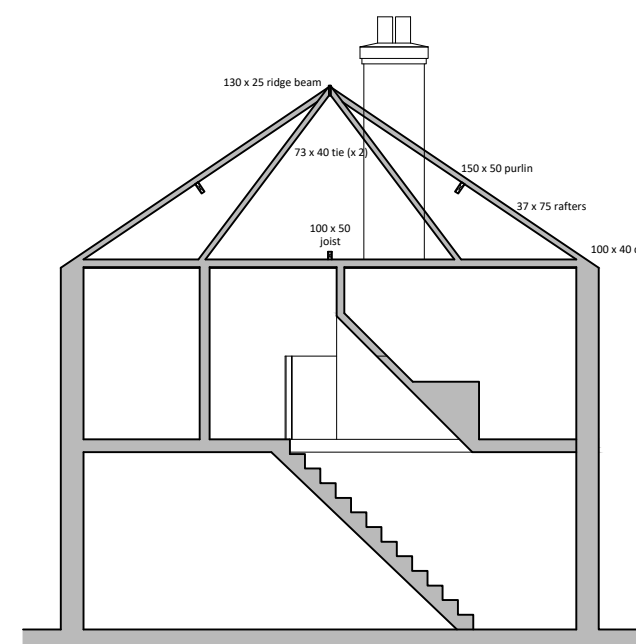

Typical section A-A

Existing floor plans & elevations scale 1:100



For
MRS & MRS ANDERSON

Project
PROPOSED LOFT CONVERSION AT
109 BLENDWORTH CRESCENT,
HAVANT,
HANTS, PO9 2BD

Title
EXISTING FLOOR PLANS, ELEVATIONS
& TYPICAL SECTION A-A

Date	Drawn	Scale	Checked
NOV 2025	JB	1:100 @ A3	-
Job Number	Drawing Number	Revision	
PL.961.25	-02		

Office Tel:
01243 933732

Email:
admin@jb-architecturedesign.com

Web:
www.jb-architecturedesign.com

