



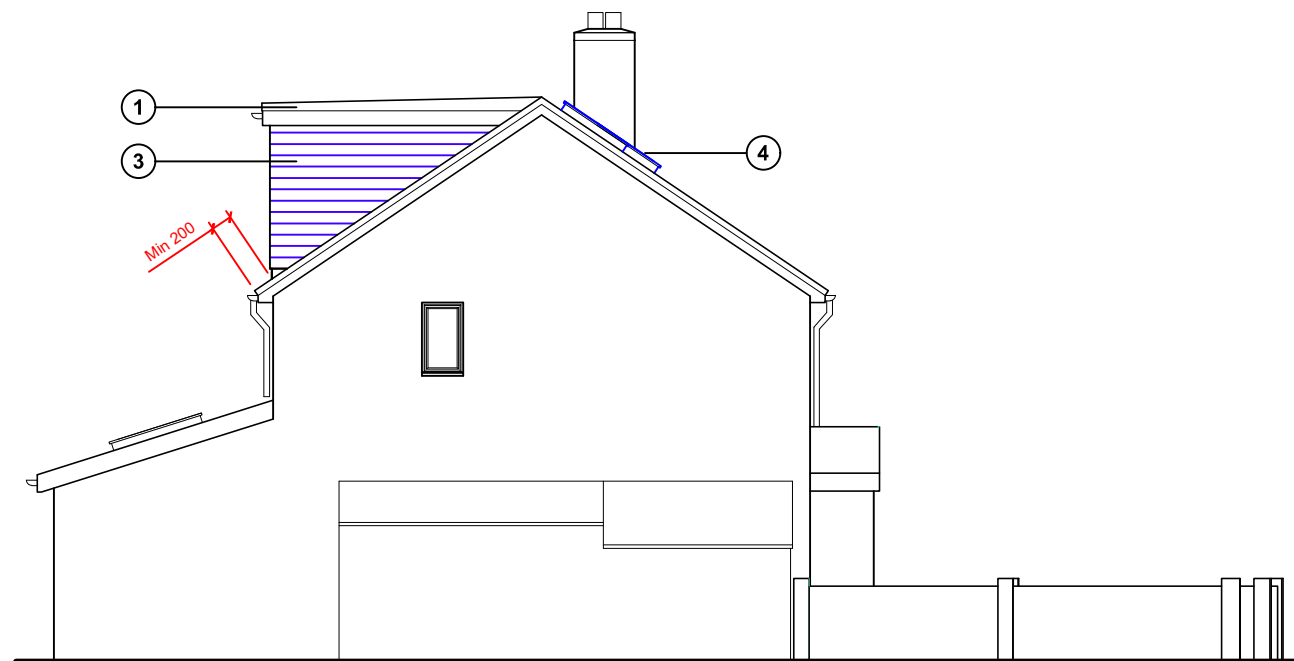


West (side) elevation

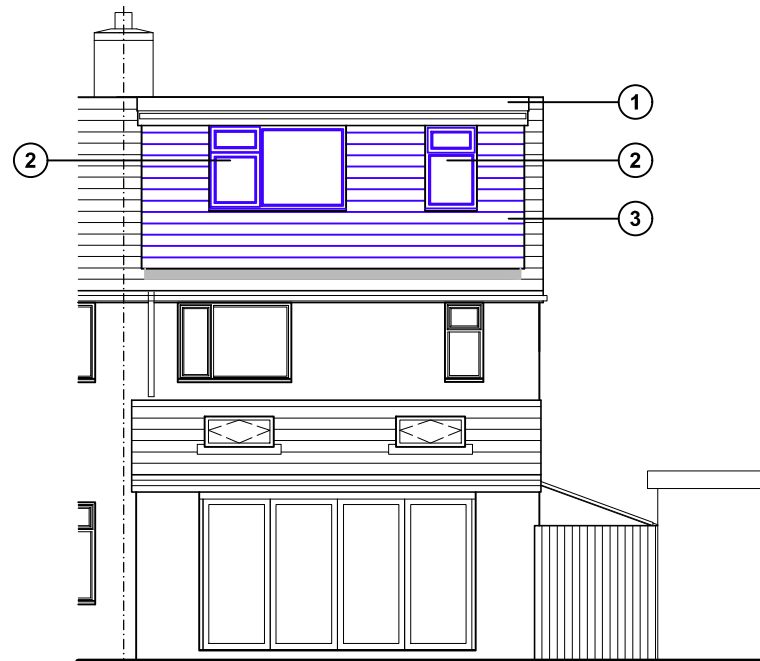

North (rear) elevation




South (front) elevation

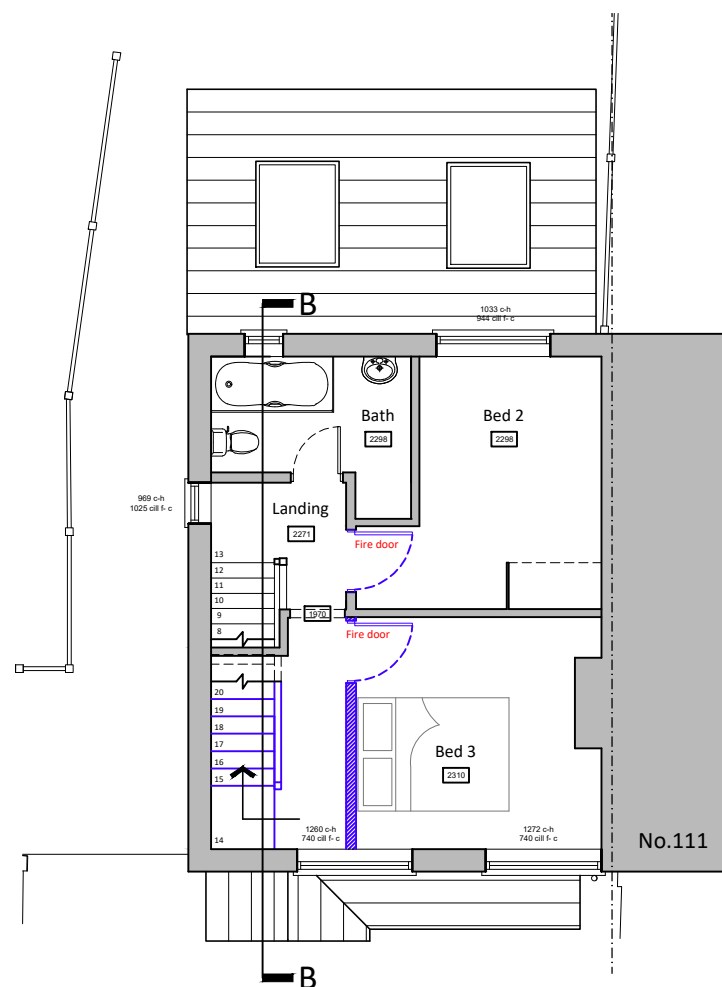


First floor

(NB: Ground floor plan unchanged in new proposal)

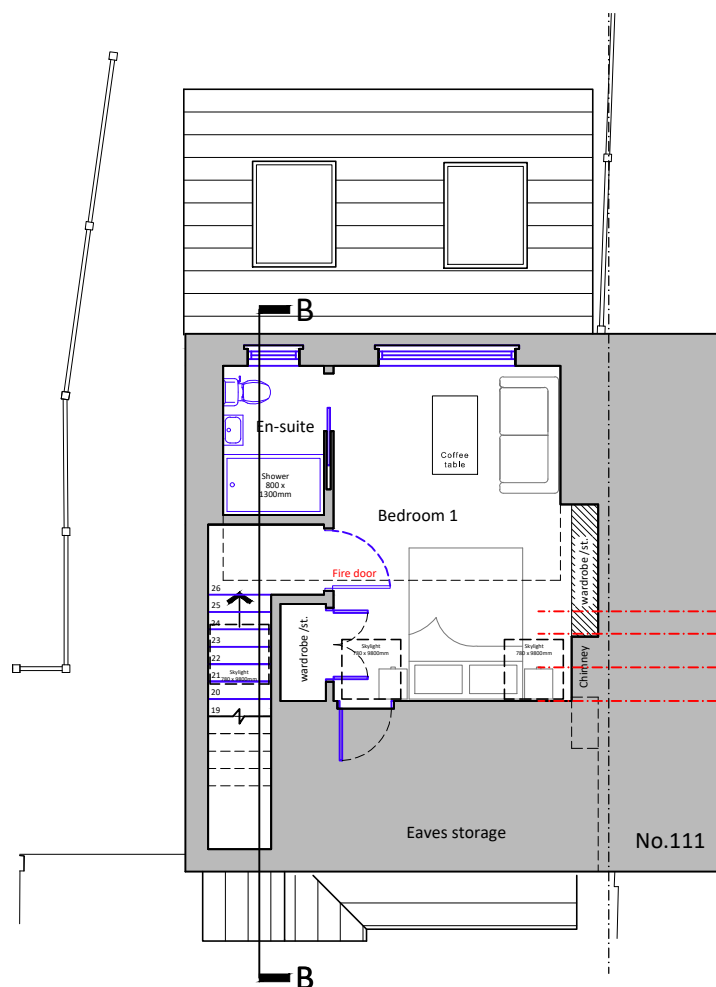

Second floor

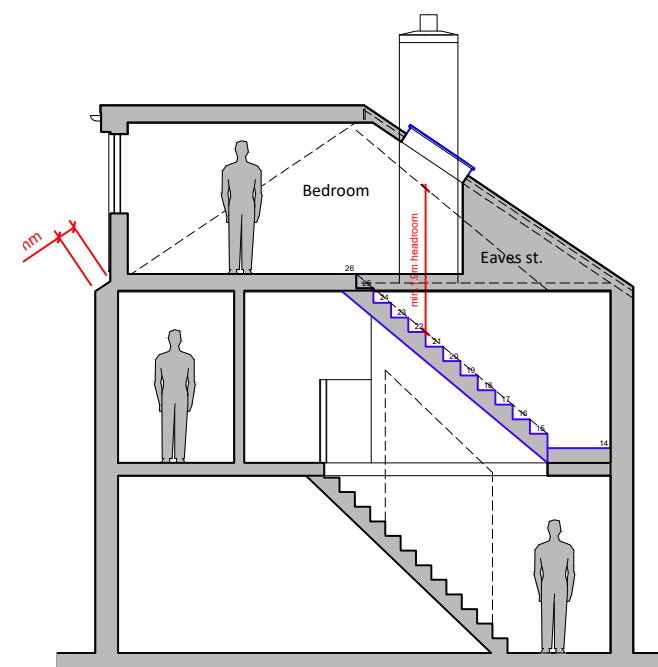

Typical section B-B

- ① Single ply flat roof
- ② uPVC windows to match existing
- ③ Dormer walls/cheeks to be tile hung to match roof
- ④ Skylight - Velux or similar product

Existing walls 

Proposed walls 

Proposed floor plans & elevations scale 1:100



For
MRS & MRS ANDERSON

Project
PROPOSED LOFT CONVERSION AT
109 BLENDWORTH CRESCENT,
HAVANT,
HANTS, PO9 2BD

Title
PROPOSED FLOOR PLANS, ELEVATIONS
& TYPICAL SECTION B-B

Date	Drawn	Scale	Checked
NOV 2025	JB	1:100 @ A3	-
Job Number	Drawing Number	Revision	
PL.961.25	-03		

Office Tel:
01243 933732

Email:
admin@jb-architecturedesign.com

Web:
www.jb-architecturedesign.com

