



- NOTES
- The details shown are for design intent purposes only and are subject to further design development with suppliers and sub-contractors.
 - Proposals subject to consultation and approval from Local Authority Planning Department and Building Control (or an Approved Inspector).
 - This drawing can only be scaled for planning purposes. Any errors as a result of scaling will not be accepted.
 - All setting out dimensions should be checked on site prior to construction and any discrepancies and/or omissions should be reported to the Architect immediately.
 - This drawing is to be read in conjunction with all other plans, structural calculations and specifications.



Critchley Architecture And Design Ltd.

Contact: 02392 474 919 | info@caad.online

The Old Bakery, 34 North Street, Havant, PO9 1PT

PRELIMINARY DESIGN

- Revisions
- P1 - Issued for information - JF (23.10.25)
- P2 - Issued for planning - KM (21.11.2025)

Project Address


55 Station Road,
Hayling Island
PO11 0EB

EXISTING FLOOR PLANS

Scale	A3 = As Shown
Drawn By	JF
Date	23.10.2025

Project No.	Sheet No.	Rev.
-------------	-----------	------

25050	201	P2
-------	-----	----

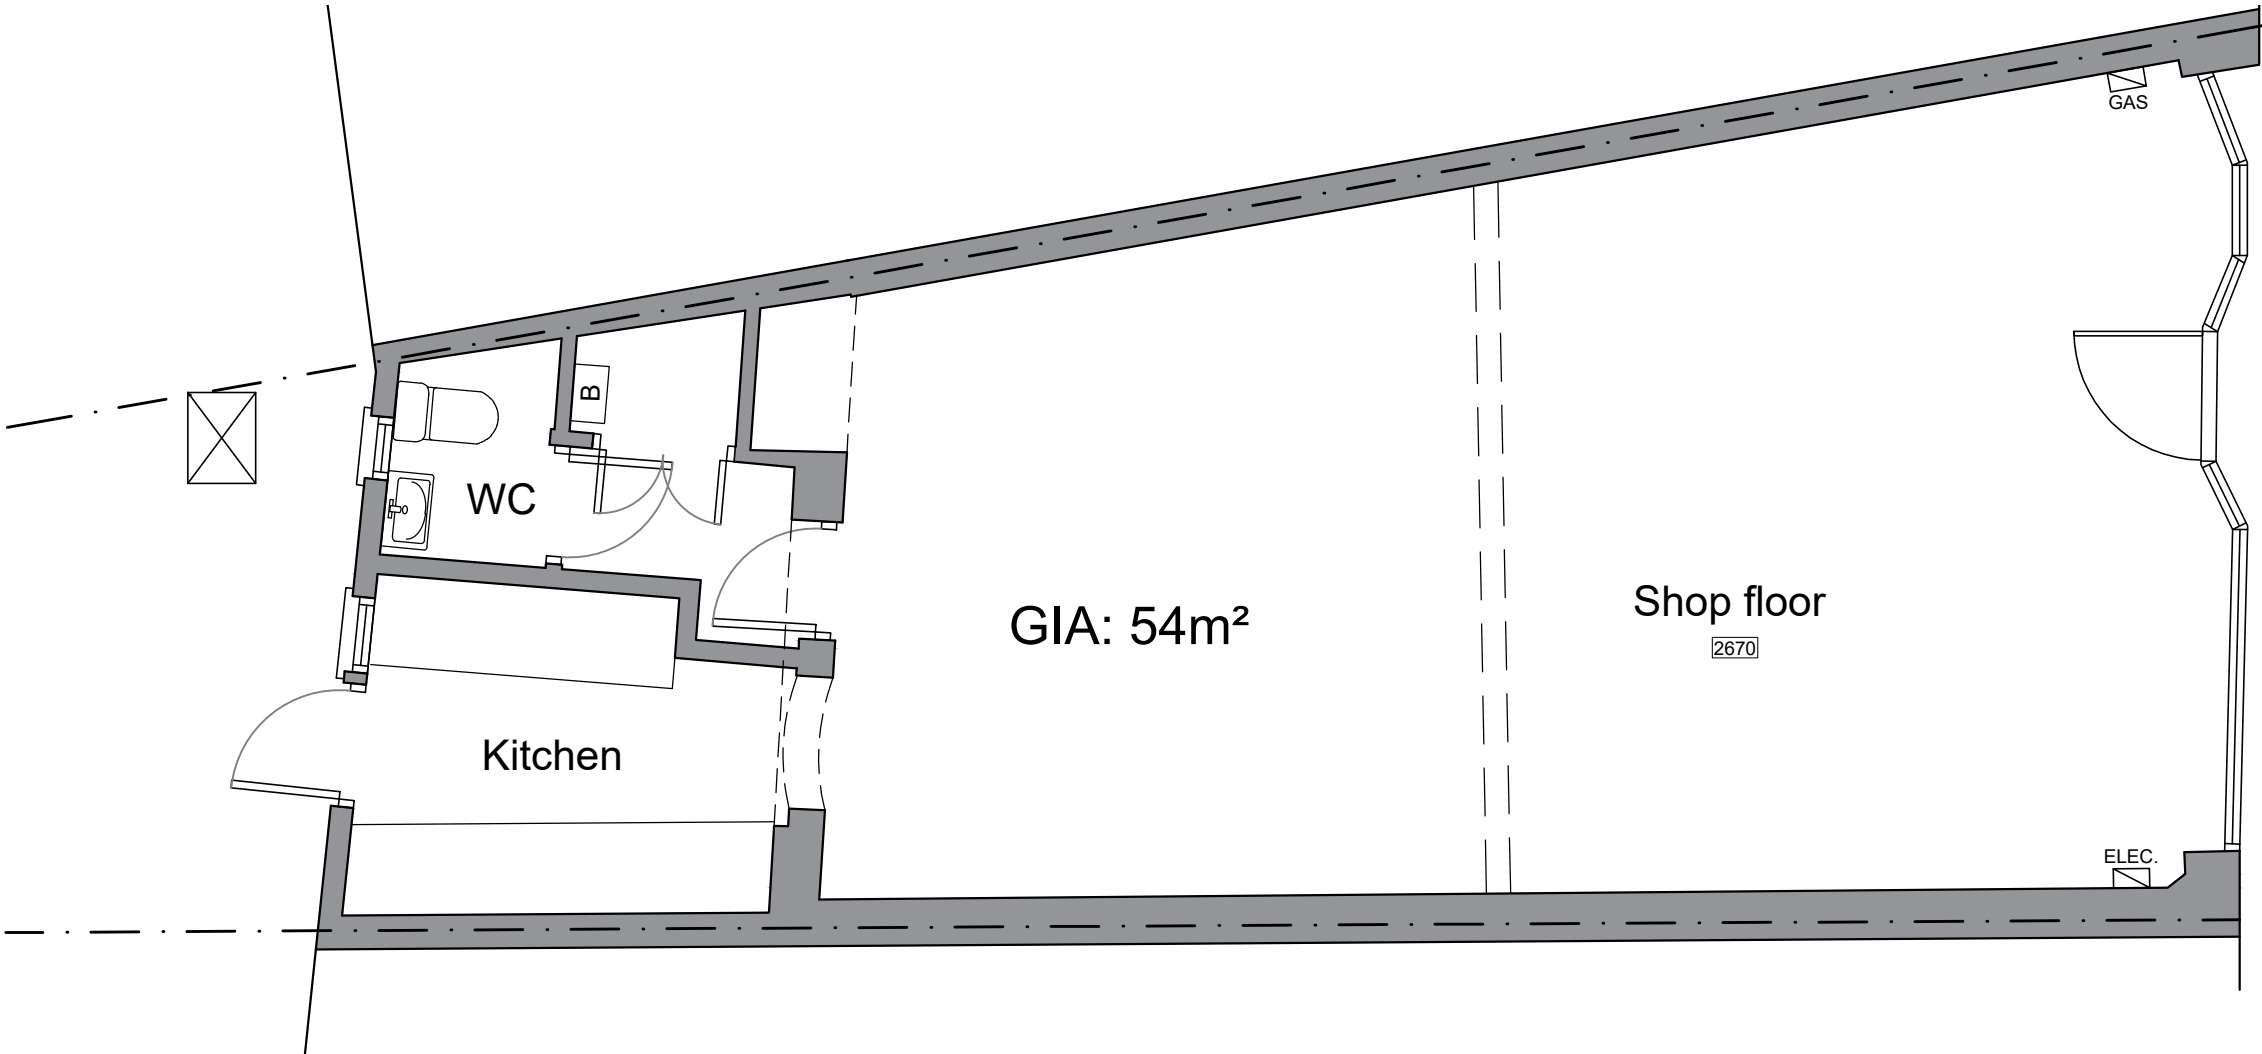

GROUND
Floor Plan

SCALE BAR 1:50

