



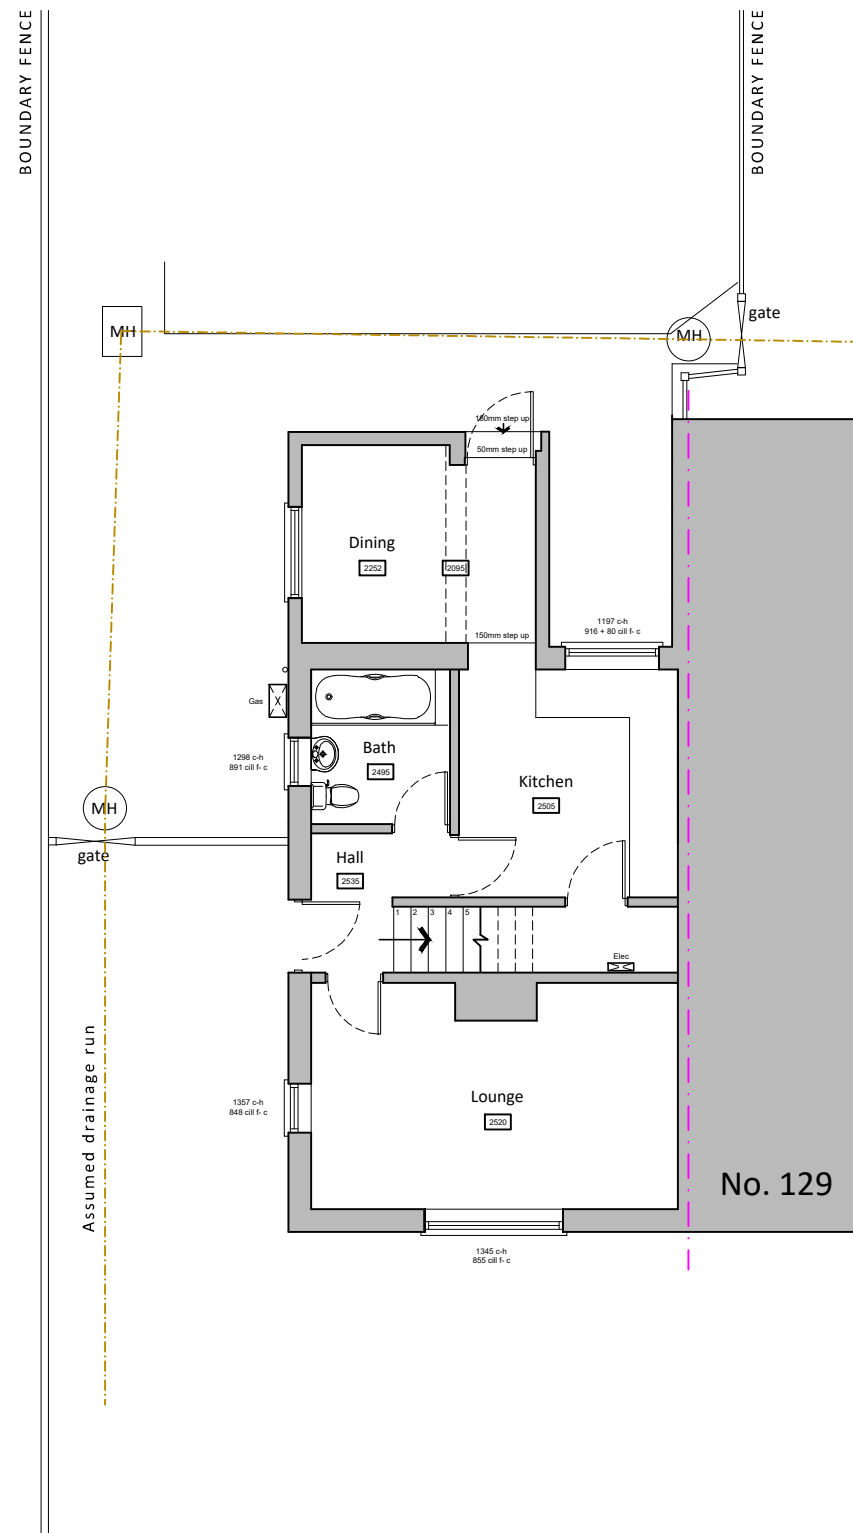

Ground floor plan  
(first floor plan unchanged in new proposal)

Existing floor plan & elevations scale 1:100

 


West (side) elevation




North (rear) elevation

Ordnance Survey, (c) Crown Copyright 2025.  
All rights reserved. Licence number 100022432

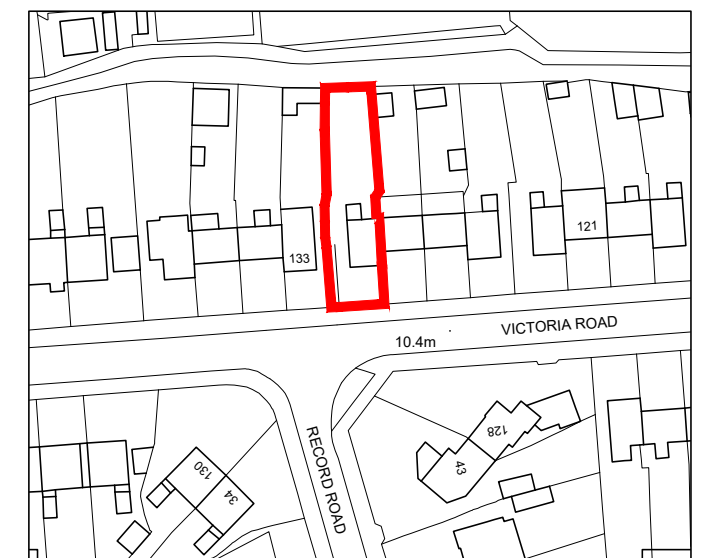

Location plan scale 1:1250

 

|                                                                                             |                                                              |             |                              |              |                                           |                                                                                       |
|---------------------------------------------------------------------------------------------|--------------------------------------------------------------|-------------|------------------------------|--------------|-------------------------------------------|---------------------------------------------------------------------------------------|
| For<br>MRS & MRS BARKLEY                                                                    | Title<br>EXISTING PLANS & ELEVATIONS<br>& SITE LOCATION PLAN |             |                              |              | Office Tel:<br>01243 933732               |  |
| Project<br>PROPOSED REAR EXTENSION<br>AT 131 VICTORIA ROAD,<br>EMSWORTH, HANTS,<br>PO10 7NL | Date<br>OCT 2025                                             | Drawn<br>JB | Scale<br>1:100 / 1:1250 @ A3 | Checked<br>- | Email:<br>admin@jb-architecturedesign.com |                                                                                       |
|                                                                                             | Job Number<br>PL.956.25                                      |             | Drawing Number<br>10         | Revision     | Web:<br>www.jb-architecturedesign.com     |                                                                                       |

