
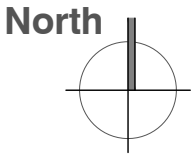


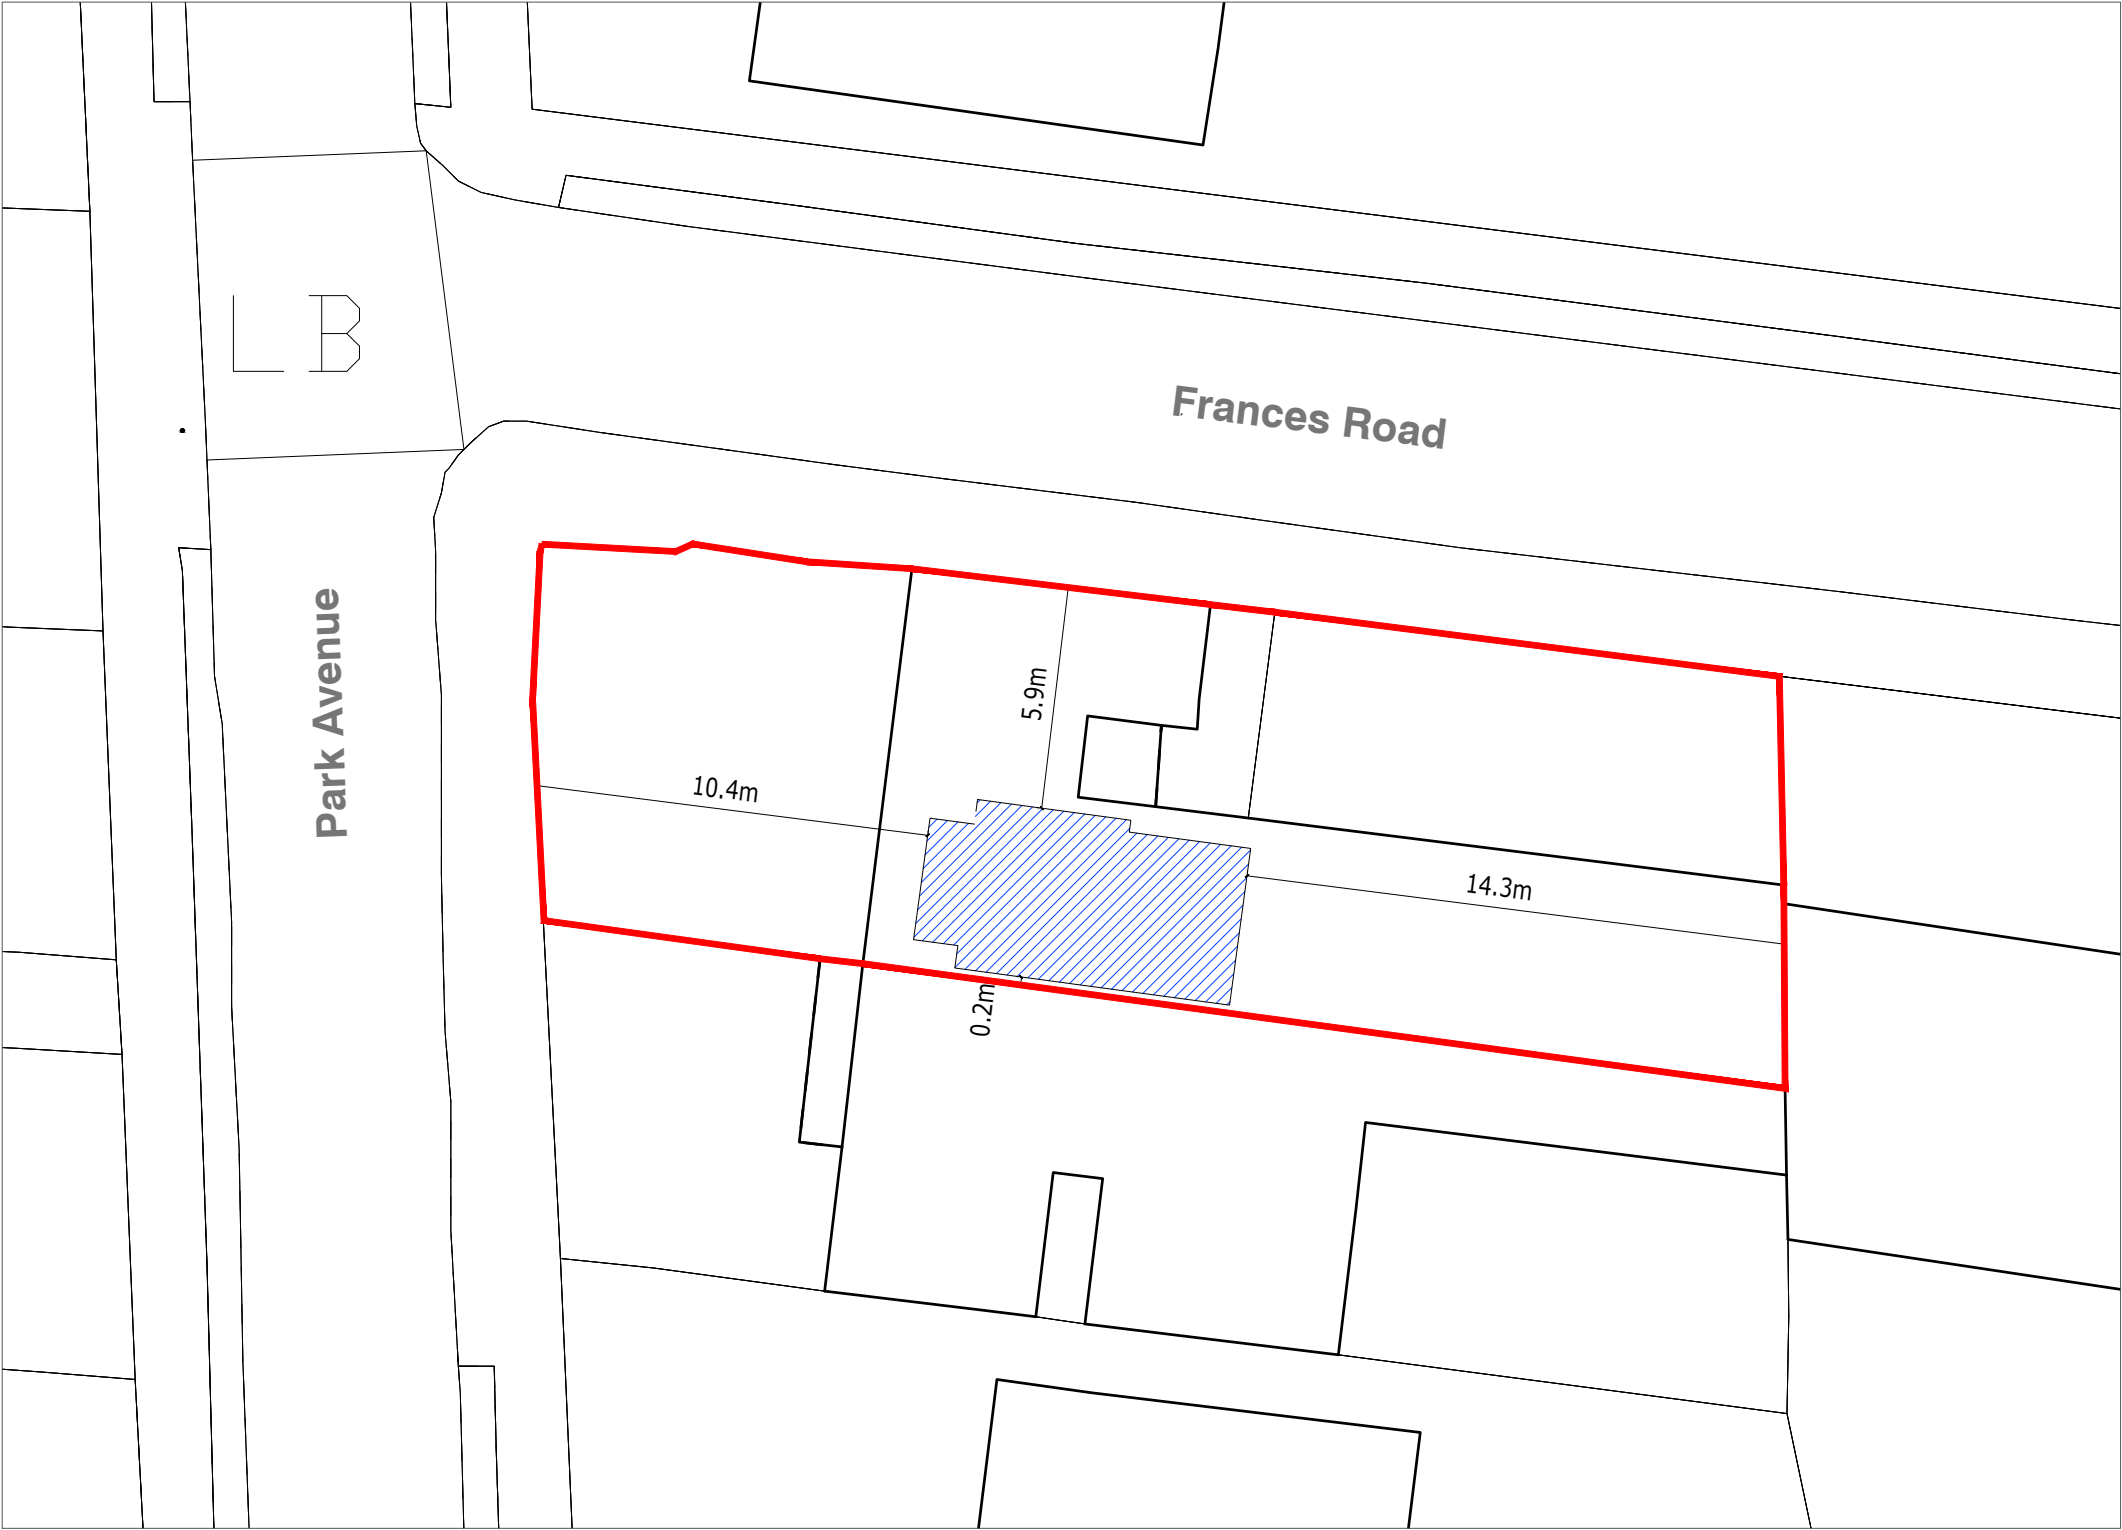

Site Plan Scale: 1:200@A3 0m 4m

notes

Permission is granted to scale from this drawing for the purpose of Local Authority Planning Approval only. In all other circumstances DO NOT scale from this drawing, please contact this office for any additional information required. Contractors, Sub Contractors and Suppliers are to check all relevant dimensions and levels of site and building before commencing any shop drawings or building work.

Ordnance Survey information is reproduced under Crown Copyright 2016 ©. All rights reserved. Licence number 1000047474

This drawing is the copyright of D84 architects ltd ©

RIBA 
Chartered Practice

P2	Preliminary Issue	25.11.25
P1	Preliminary Issue	29.10.25
revisions		date

Project

158 Park Avenue,
Widley

Title

Proposed Site and Block
Plan

Status

PRELIMINARY

Drawn	Checked	Date
KR		Oct '25

Project No.	Scale
D8425_38	1:200@A3

Drawing No.	Rev
D8425_38/01	P2

D84
CHARTERED ARCHITECTS

Telephone
+44 (0)2392 177850
+44 (0)7790 322989

Email
mail@D84architects.co.uk
Web
www.D84architects.co.uk