



13 Bridgefoot Path
PROPOSED


Adjacent Property [hatched] subject to a simultaneous application.
Both properties under same ownership.

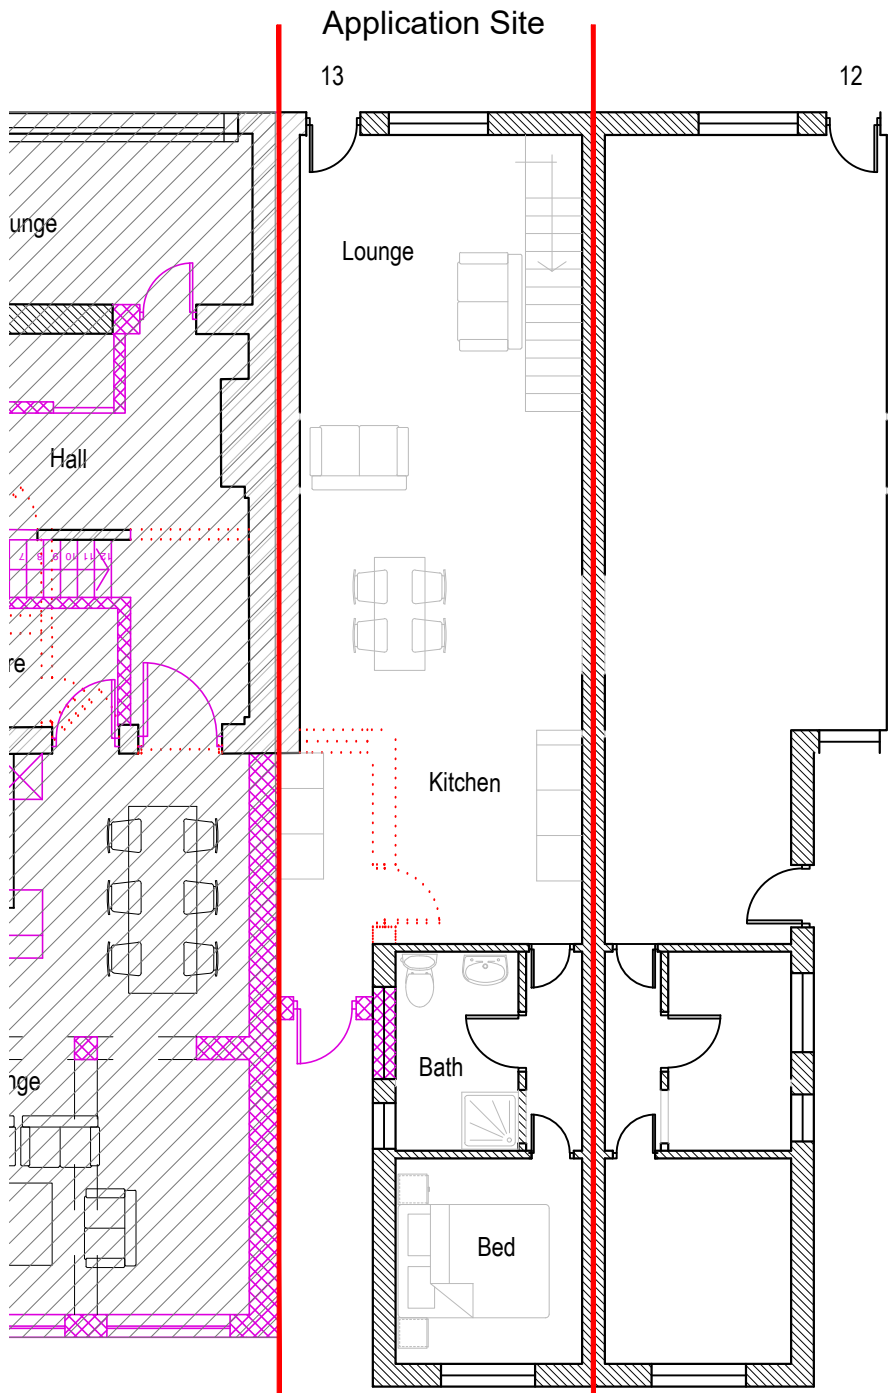


Ground Floor Plan
scale 1:100

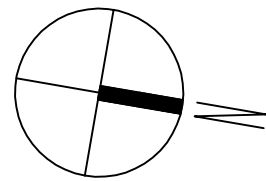

Adjacent Property [hatched] subject to a simultaneous application.
Both properties under same ownership.

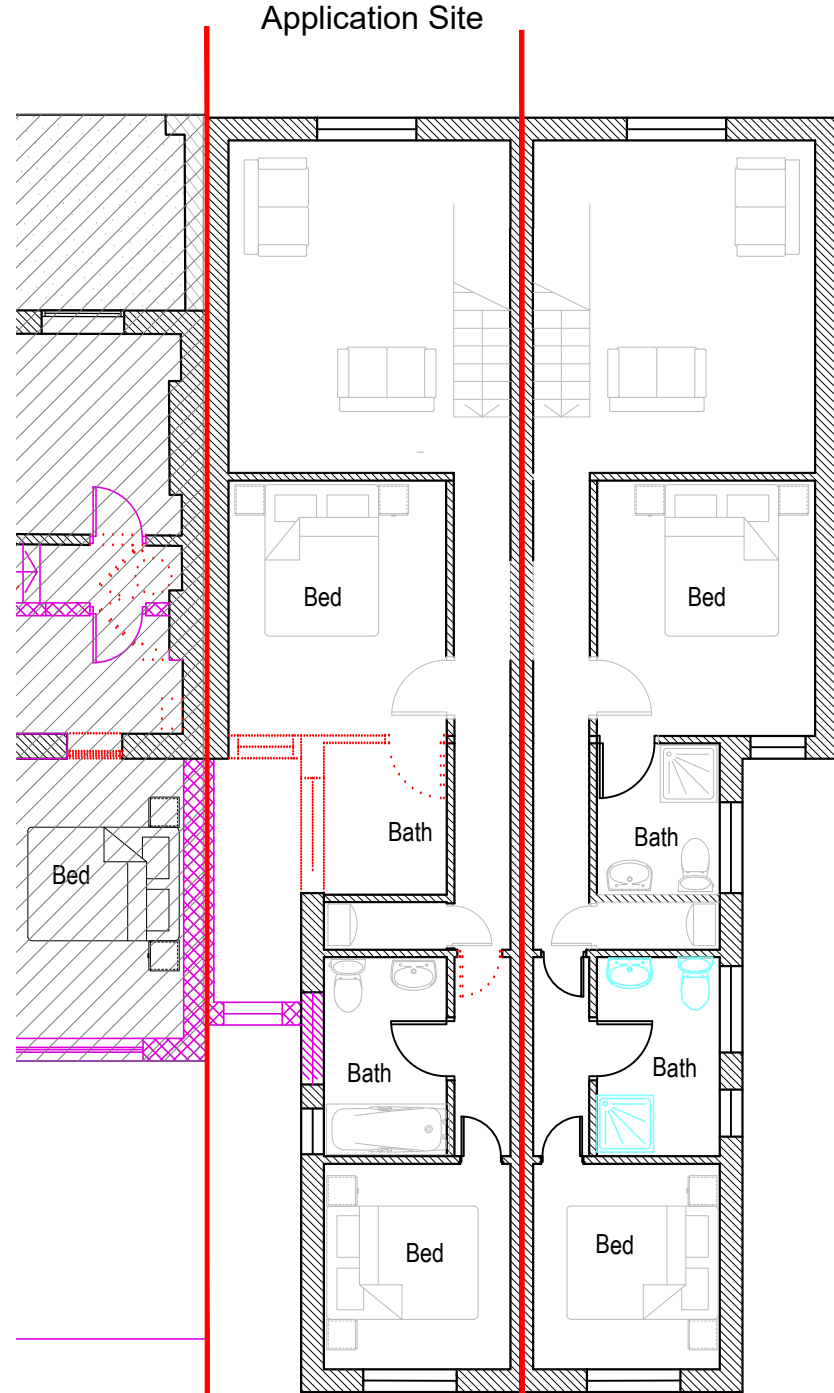

First Floor Plan
scale 1:100

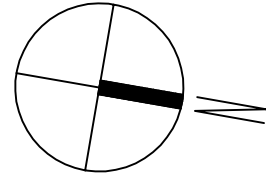

Site Concept
scale 1:100

Number 12 Number 13
Application Site



West Elevation
scale 1:100

Number 13
Application Site


Number 14



South Elevation [without no.14 proposals]
scale 1:100

Number 13
Application Site

Number 14

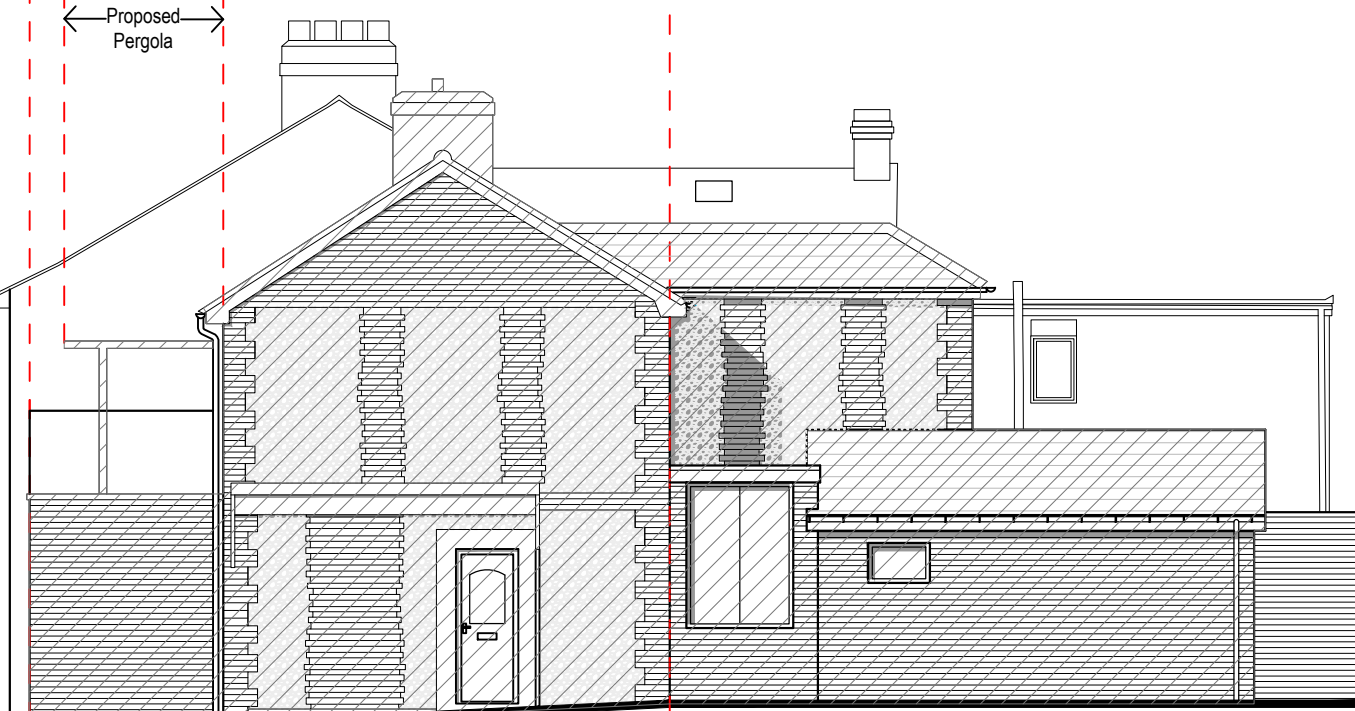

South Elevation [with no.14 proposals]
scale 1:100

Number 14 Number 13 Number 12



East Elevation [without no.14 proposals]
scale 1:100

Number 14 Number 13
Application Site Number 12



East Elevation [with no.14 proposals]
scale 1:100

The rear wall of 13 is to be extended so the window from the first floor bedroom is not so recessed by the extension of 12

GENERAL NOTES

Dimensions to be checked on site before commencing work. Any discrepancies shall be reported to the architect immediately.

Do not scale from these drawings except for planning purposes. Use figured dimensions only.

ACCOMPANYING DOCUMENTATION

All details shown on Helyer Davies Architects drawings are to be read in conjunction with the project specification and other consultants drawings and details.

REV	DATE	AMENDMENT	DRAWN

Helyer Davies Architects
www.hdarchitects.co.uk
mail@hdarchitects.co.uk
01243 370 715
Unit 1 The Old Flour Mill - Queen St
Emsworth - PO10 7BT

PROJECT
13 Bridgefoot Path

DRAWING
PROPOSED

SCALE
As noted @A1

DATE
Nov-25

DRAWN
EW

DRAWING No.
25007 - 13-002 - Proposed