


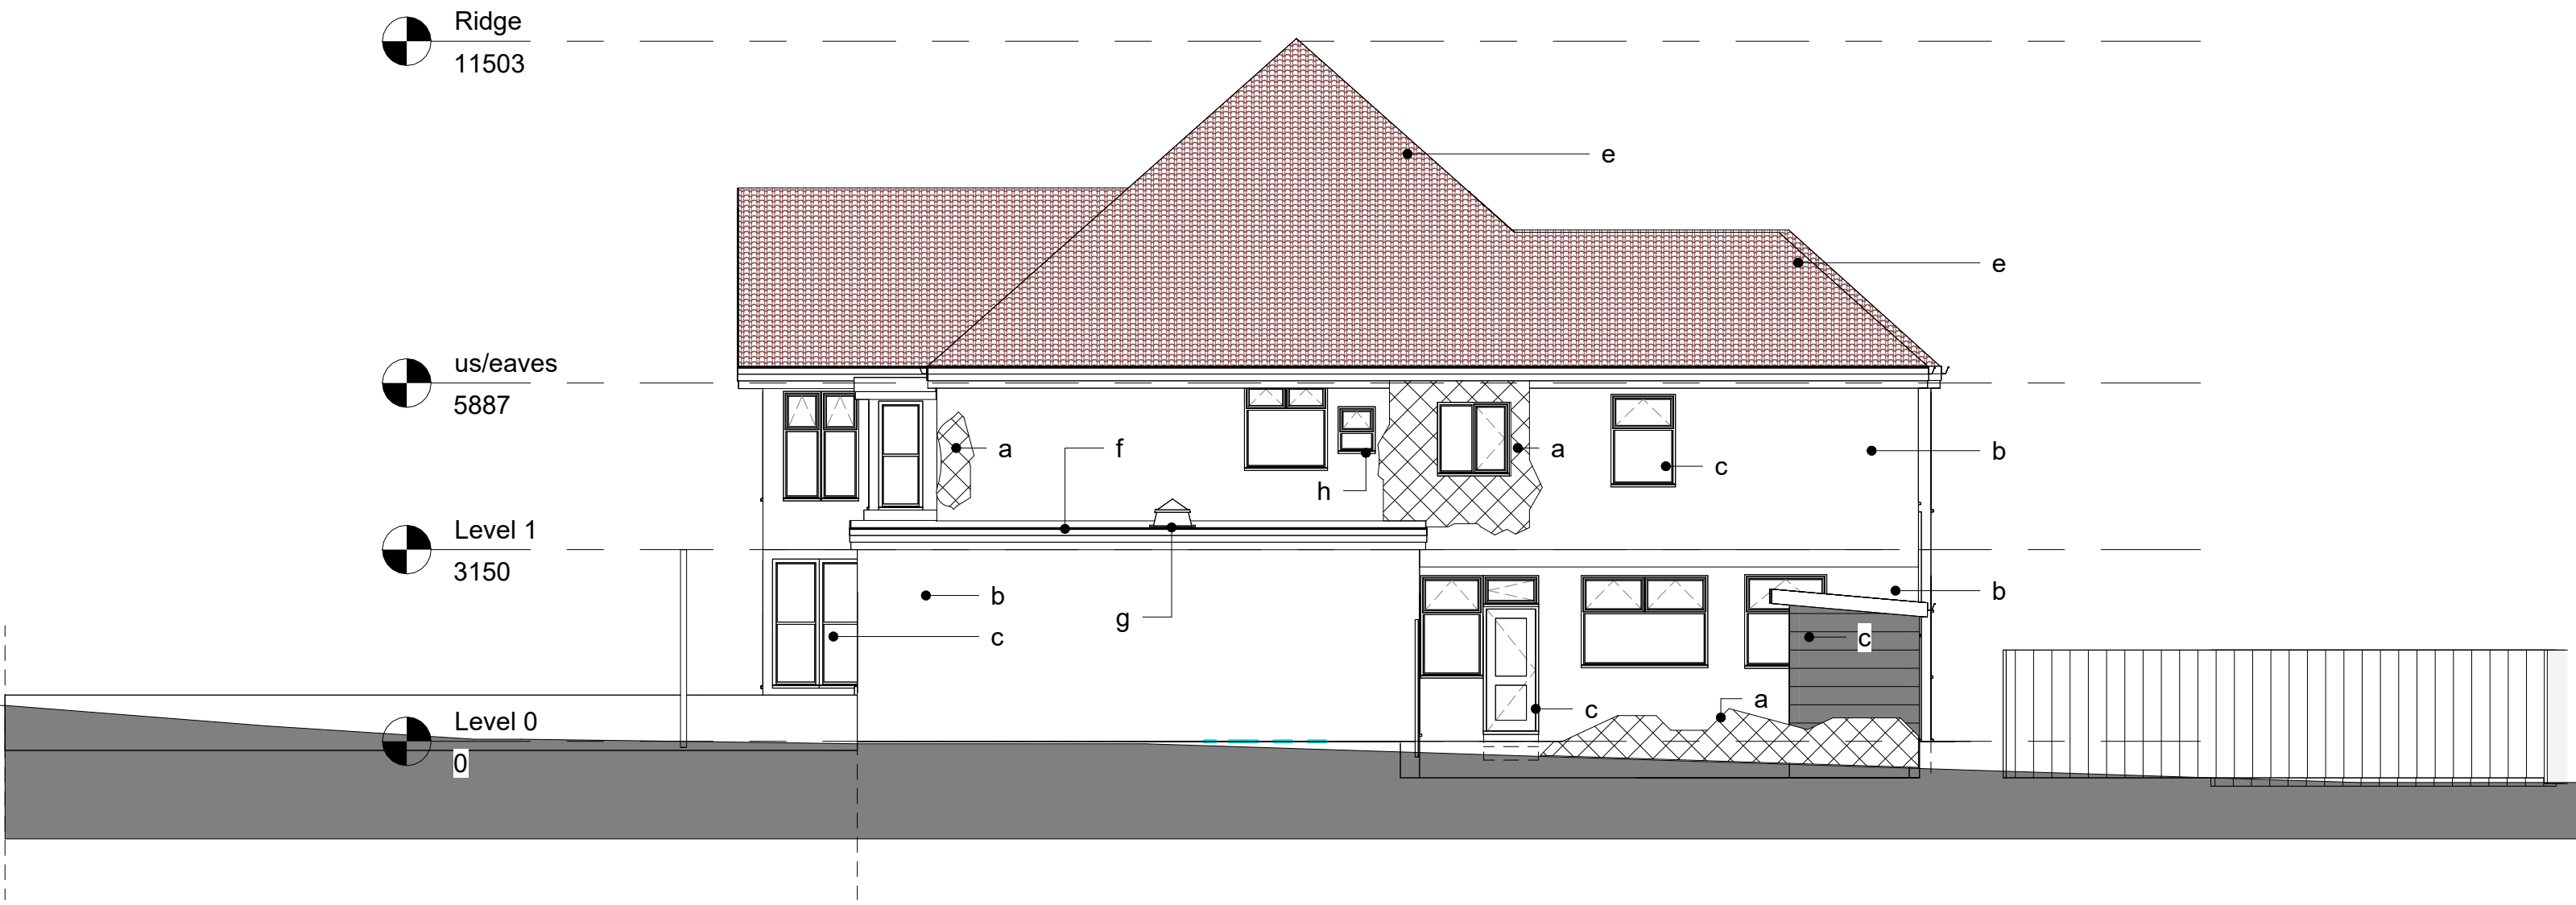

East Elevation as Existing
1 : 100



West Elevation as Existing
1 : 100

- a RENDER FINISH TO BE REPAIRED / REPLACED
- b EXISTING RENDER TO BE REDECORATED
- c UPVC WINDOWS AND DOORS AS EXISTING TO BE RETAINED
- d EXISTING HORIZONTAL SHIPLAP CLADDING TO BE RETAINED
- e EXISTING TILED ROOF TO BE RETAINED. REPLACE UNEVEN OR MISSING ROOF TILES
- f EXISTING FLAT ROOF
- g EXISTING ROOFLIGHT TO BE RETAINED
- h EXISTING TIMBER WINDOWS / DOORS TO BE REPLACED WITH UPVC
- j NEW PEDESTRIAN GATE IN EXISTING BOUNDARY WALL
- k EXISTING TIMBER FRAME FEATURES TO BE REDECORATED. REPLACE FLASHINGS
- m EXISTING GABLE , VERGE AND SOFFIT BOARDS TO BE REPLACED
- p NEW BLACK HARDIE PLANK CLADDING TO EXISTING GARAGE



North Elevation as Existing
1 : 100




South Elevation as Existing
1 : 100

© MAC DESIGN CONSULTANCY SERVICE LTD.

- No part of this drawing may be reproduced without written consent.
- Where dimensions are not given, drawings must not be scaled and the matter referred to MAC.
- In the event of any dimensional conflict between MAC drawings, the matter must be referred to MAC for clarification.
- All contractors must visit site and be responsible for taking and checking all dimensions relating to this work. Any discrepancies in dimensions or details on or between these drawings/specifications should be drawn to the attention of the MAC and/or the engineer in writing for clarification.
- Do not scale from this drawing and work from figured dimensions only.

© Copyright Reserved. MAC Design Consultancy Services Ltd

Rev	Notes	Date	Chk	By

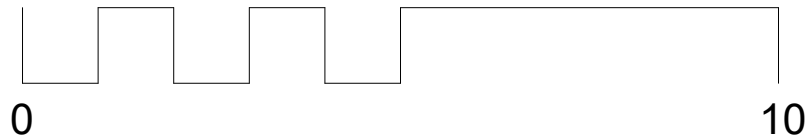

MAC

Design Consultancy
Services Limited

A: 7 Harp Lane, 7th Floor
London, EC3R 6DP

T: 01908 231297
E: contact@macconsultingtd.com
W: www.macconsultingtd.com

RIBA 

Architecture.com

Date: 08/07/25
Drawn By: Author
Checked by: Checker

Scale @ A1:
CAD File No:

C:\Users\SarahSullivan\OneDrive - MA Cost Consulting
Ltd\Desktop\S8016 Havant Borough Council 7-9 London Road\S8016
-MAC 7-9 London Road STAGE 3 PLANNING.rvt

HAVANT BOROUGH COUNCIL
7-9 LONDON ROAD
P07 5AT

ELEVATIONS AS EXISTING
Stage 3 PLANNING

58016 - P108

Revision