


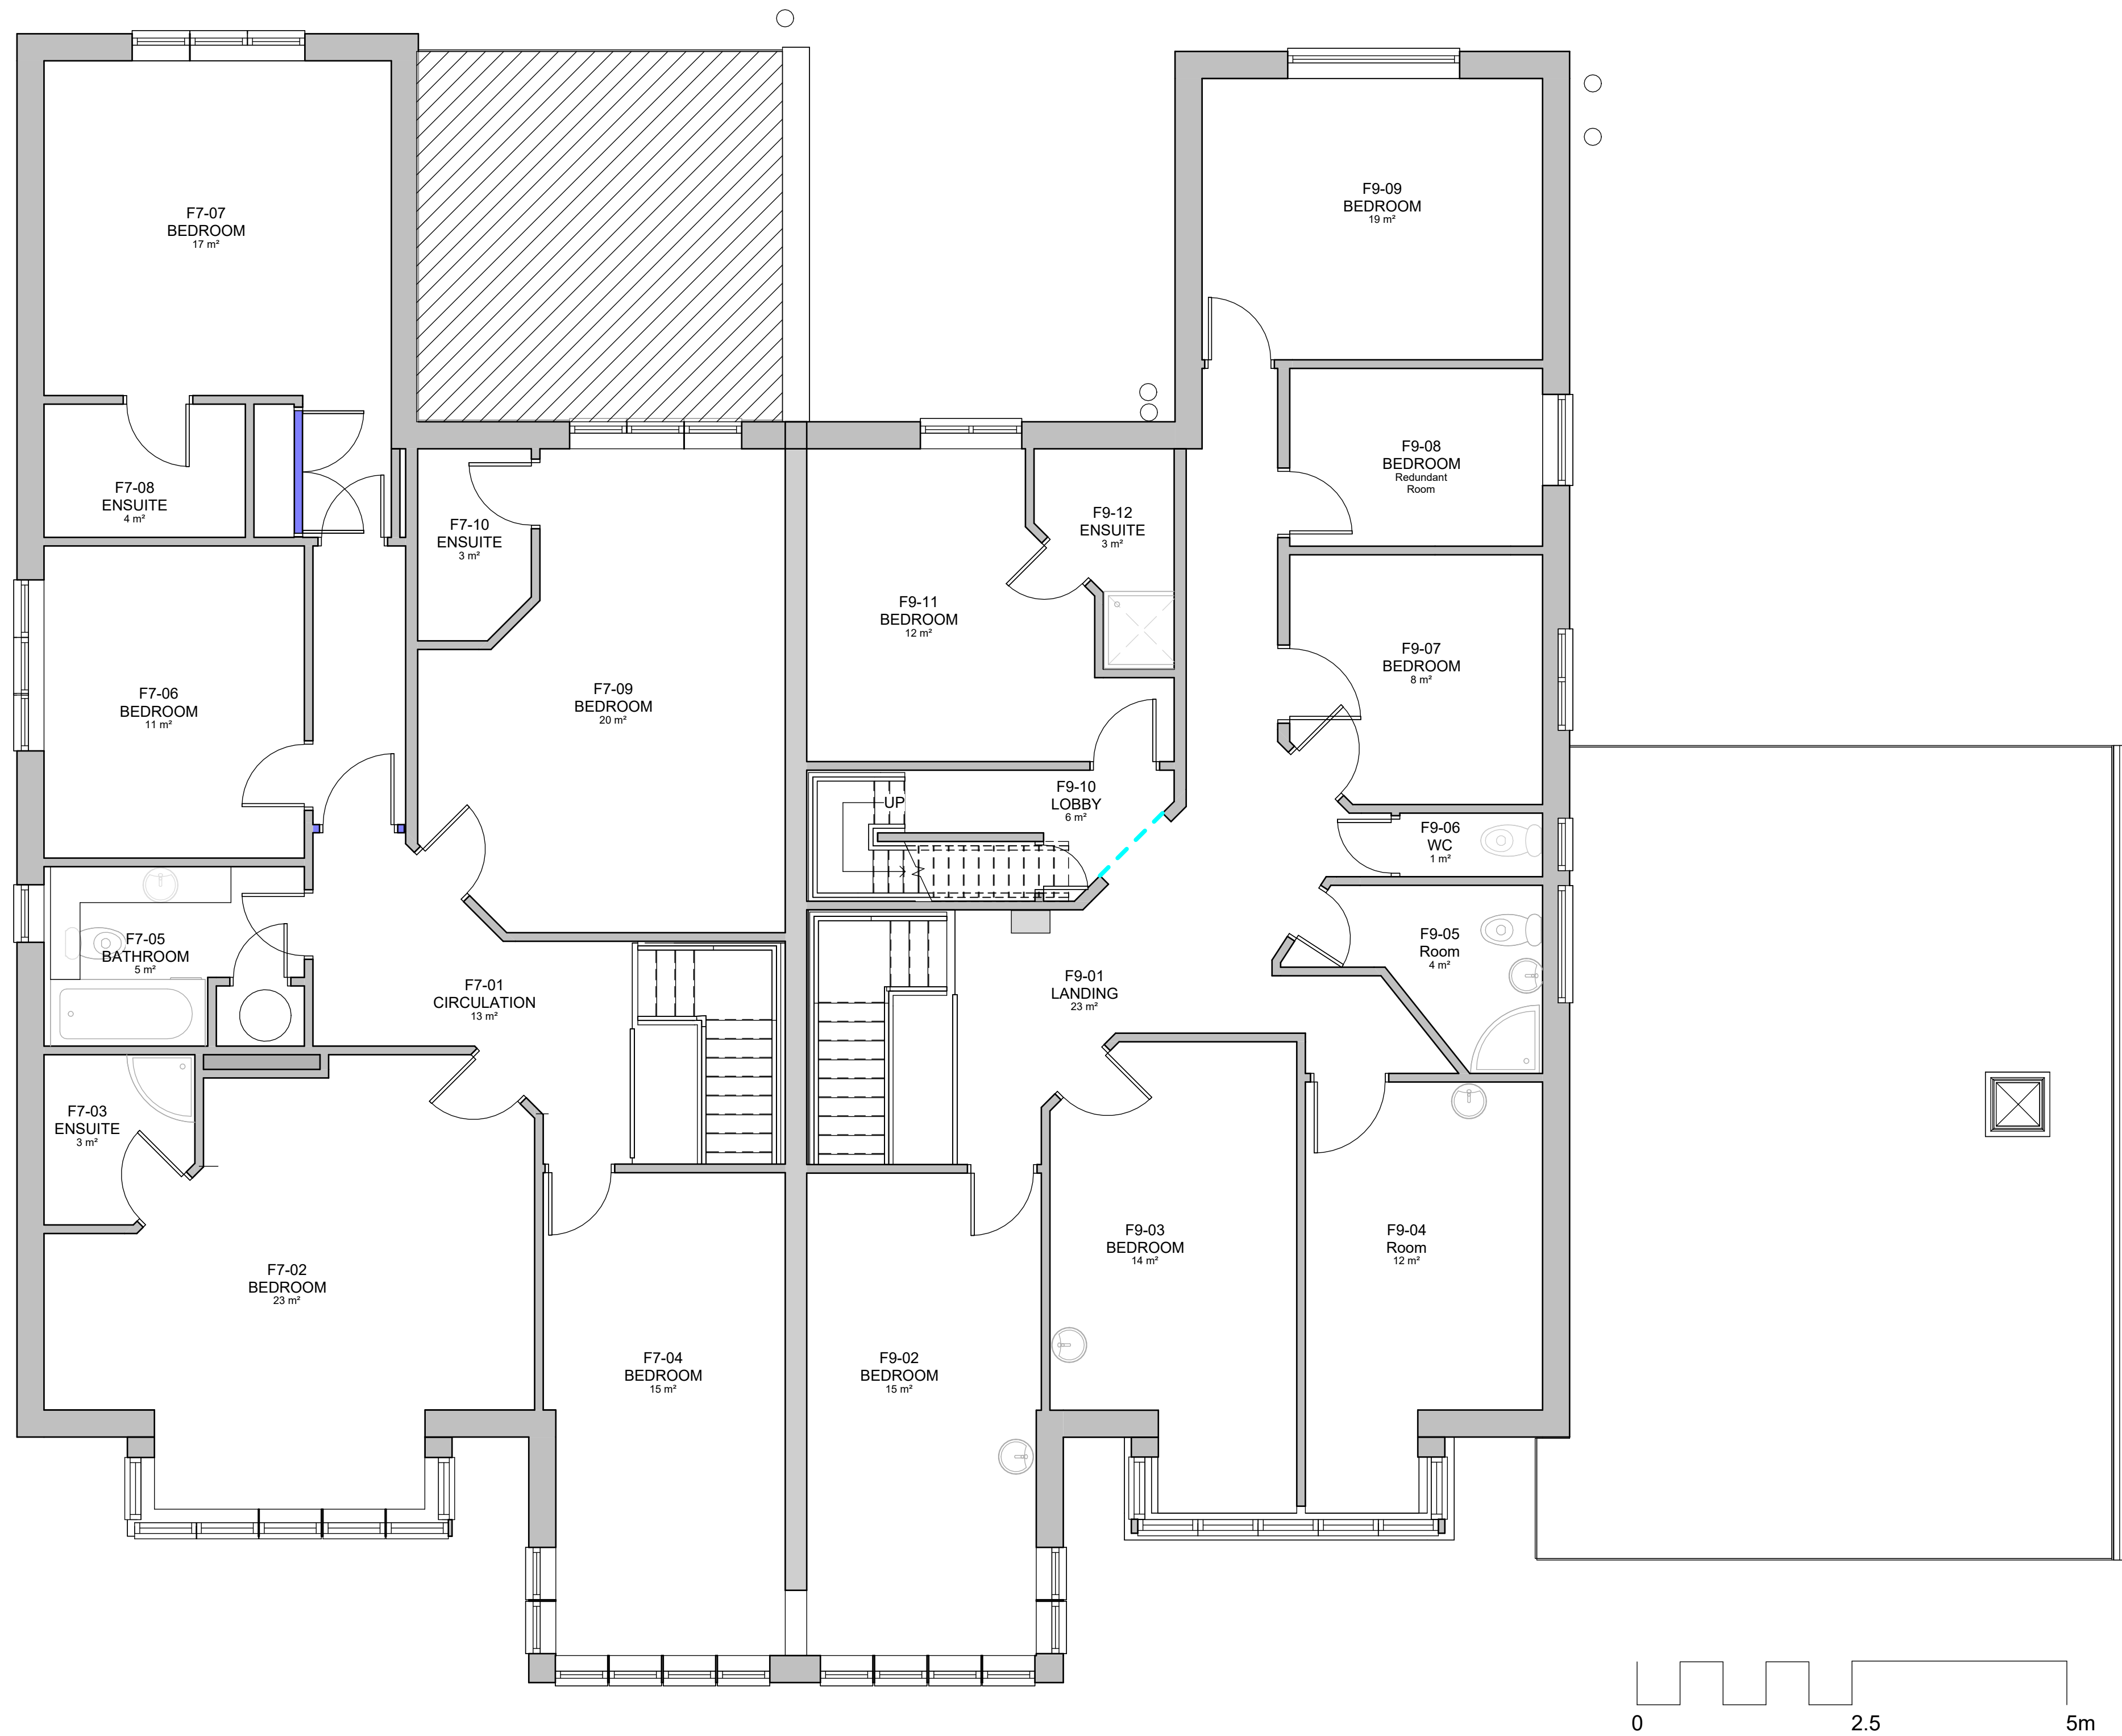

NUMBER 7 LONDON ROAD

NUMBER 9 LONDON ROAD

FIRST FLOOR PLAN AS EXISTING
1 : 50

© MAC DESIGN CONSULTANCY SERVICE LTD.
• No part of this drawing may be reproduced without written consent.
• Where dimensions are not given, drawings must not be scaled and the matter referred to MAC.
• In the event of any dimensional conflict between MAC drawings, the matter must be referred to MAC for clarification.
• All contractors must visit site and be responsible for taking and checking all dimensions relating to this work. Any discrepancies in dimensions or details on or between these drawings/specifications should be drawn to the attention of the MAC and/or the engineer in writing for clarification.
• Do not scale from this drawing and work from figured dimensions only.

© Copyright Reserved. MAC Design Consultancy Services Ltd

Rev	Notes	Date	Chk	By

MAC

Design Consultancy
Services Limited

A: 7 Harp Lane, 7th Floor
London, EC3R 6DP

T: 01908 231297

E: contact@macconsultingtd.com
W: www.macconsultingtd.com

RIBA
Architecture

Date:
08/01/25

Drawn By:
Author

Checked by:
Checker

Scale @ A1:
Scale @ A3:
CAD File No:

C:\Users\SarahSullivan\OneDrive - MA Cost Consulting
Ltd\Desktop\S8016 Havant Borough Council 7-9 London Road\S8016
-MAC 7-9 London Road STAGE 3 PLANNING.rvt

HAVANT BOROUGH COUNCIL
7-9 LONDON ROAD
P07 5AT

FIRST FLOOR AS EXISTING
Stage 3 PLANNING

58016 - P102

Revision