



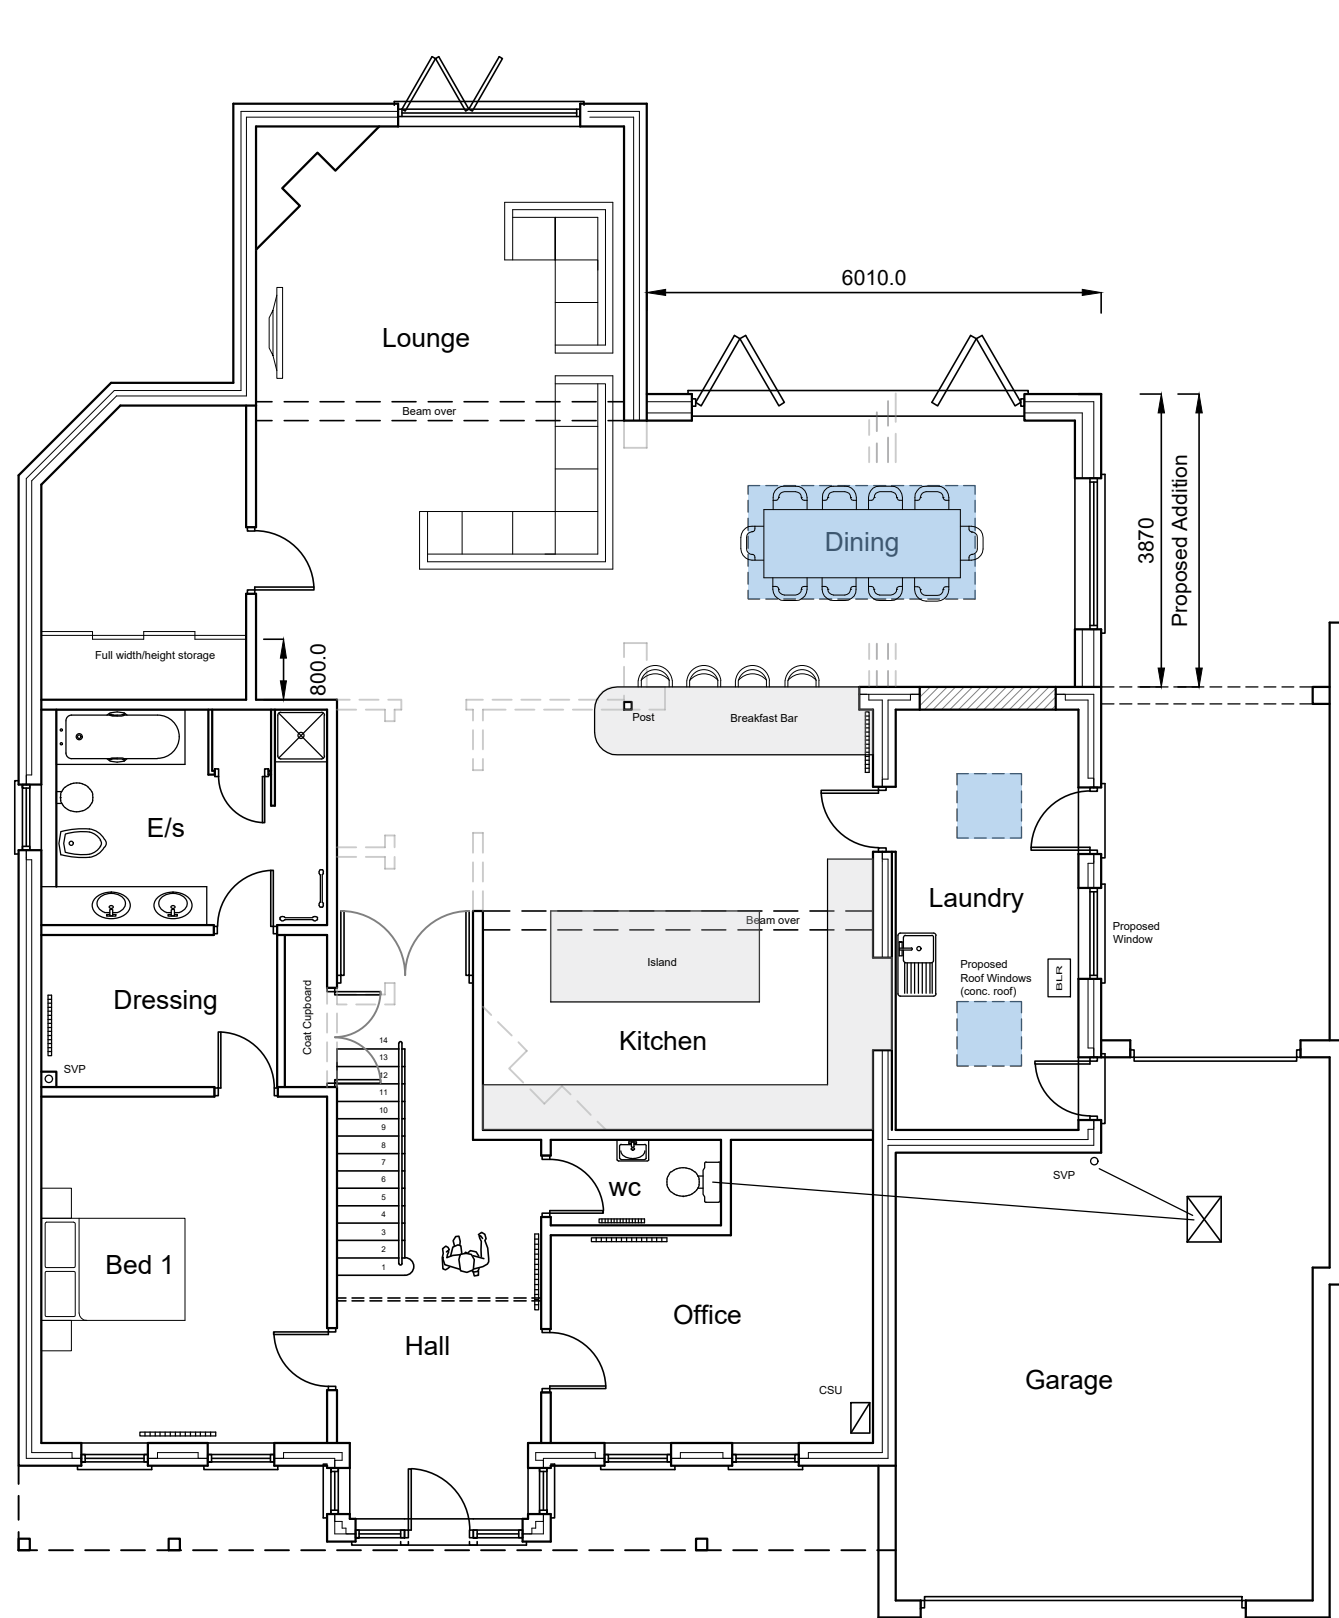

GROUND
Floor Plan

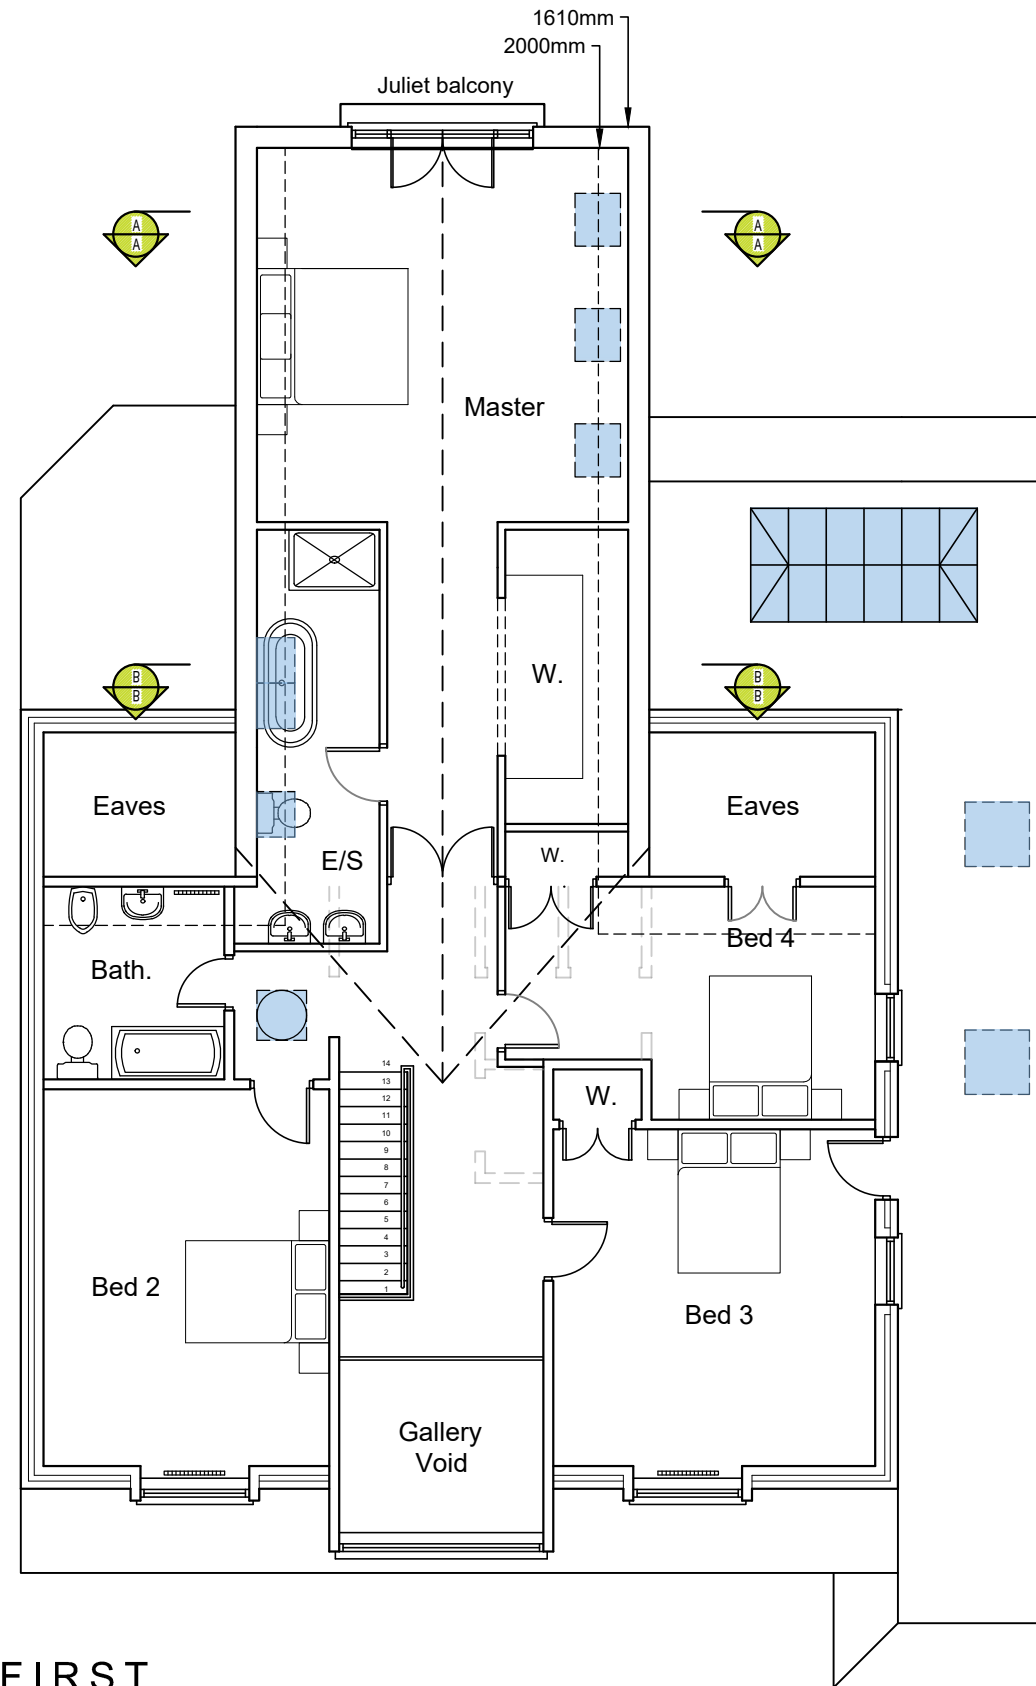

FIRST
Floor Plan

- NOTES**
- The details shown are for design intent purposes only and are subject to further design development with suppliers and sub-contractors.
 - Proposals subject to consultation and approval from Local Authority Planning Department and Building Control (or an Approved Inspector).
 - All setting out dimensions should be checked on site prior to construction and any discrepancies and/or omissions should be reported to the Architect immediately.
 - Do not scale from drawings, any dimensions shown are indicative only and are subject to verification on site.
 - This drawing is to be read in conjunction with all other plans, structural calculations and specifications.

CAD

Critchley Architecture And Design Ltd.

Contact: 02392 474 919 | info@caad.online

The Old Bakery, 34 North Street, Havant, PO9 1PT

PALNNING

Revisions

P1 - issue to client - SR (16.01.2025)
P2 - client revisions - SR (05.02.2025)
P3 - Issued for planning - KM (13.11.2025)

Project Address

13a Billett Avenue,
Waterlooville,
PO7 7SZ

PROPOSED FLOOR PLANS

Scale A3 = As Shown
Drawn By SR
Date 16.01.2025

Project No. Sheet No. Rev.

22081 402 P3

SCALE BAR 1:100

