






West (front) elevation

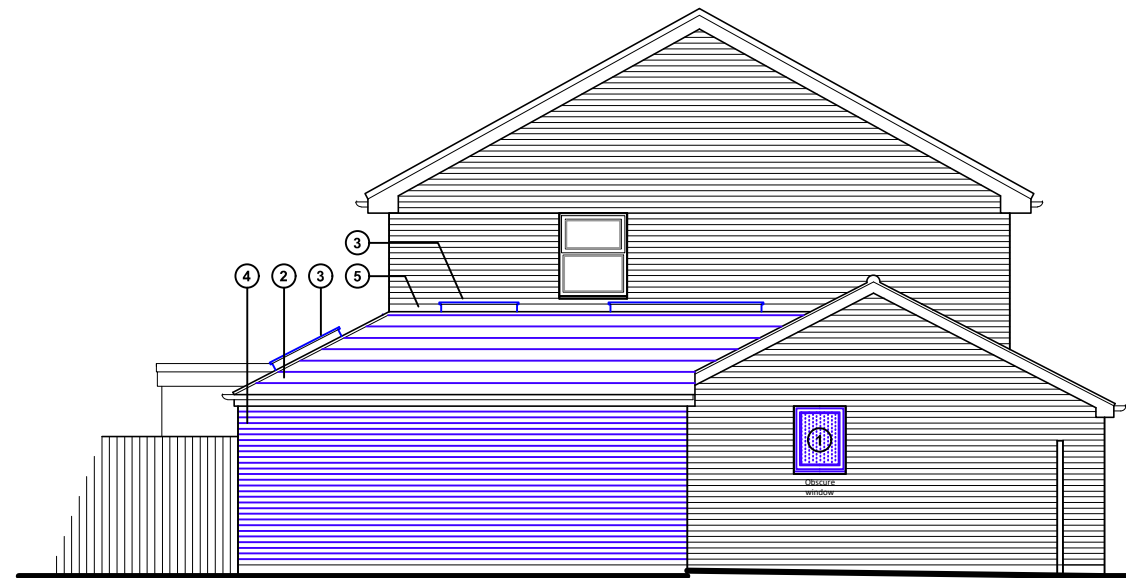


North (side) elevation

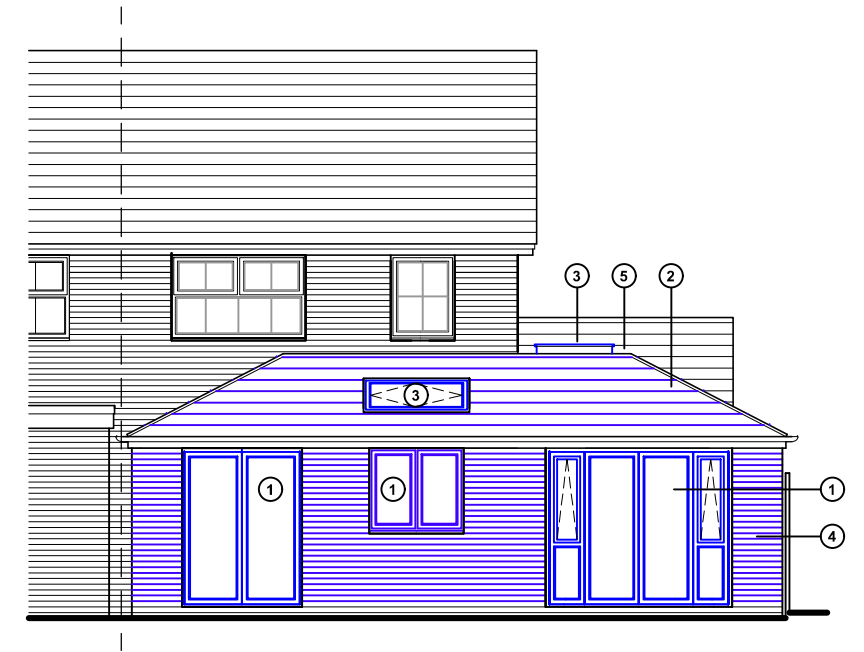

East (rear) elevation

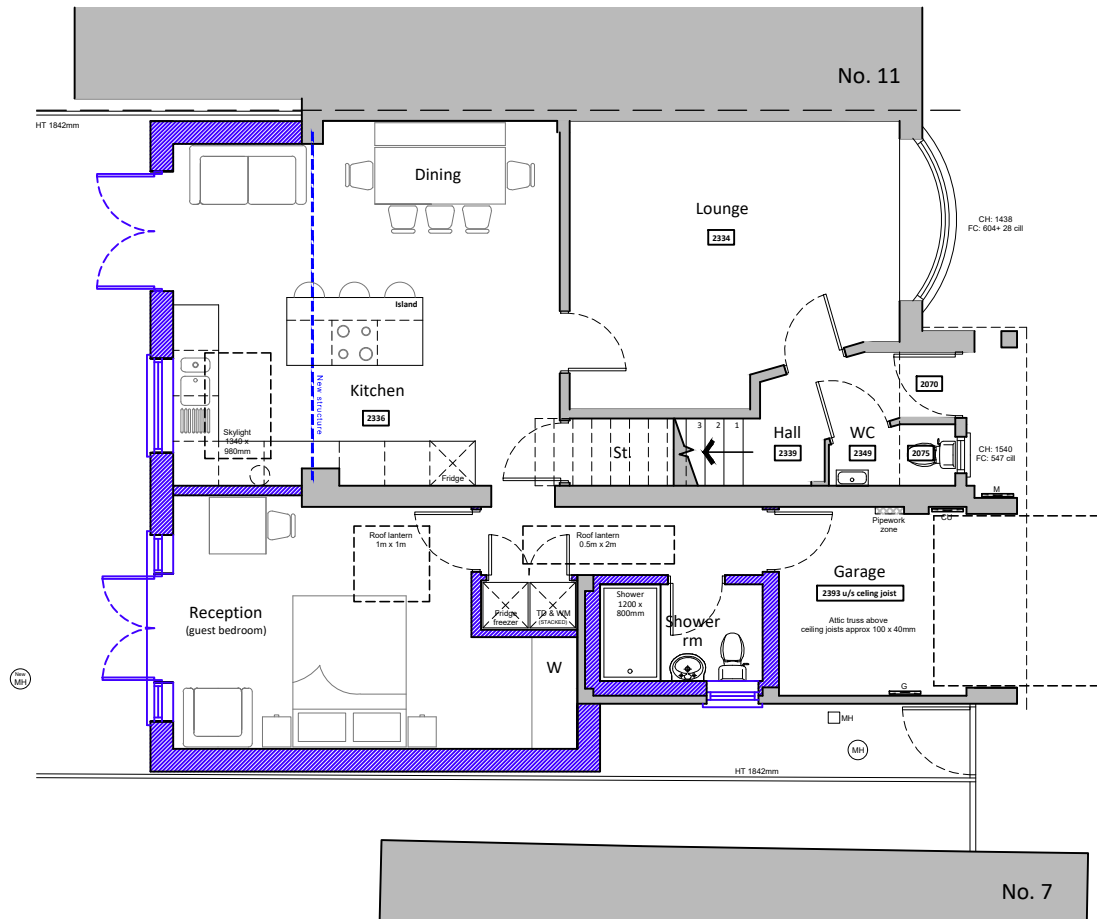

Ground floor plan (first floor unchanged in new proposal)

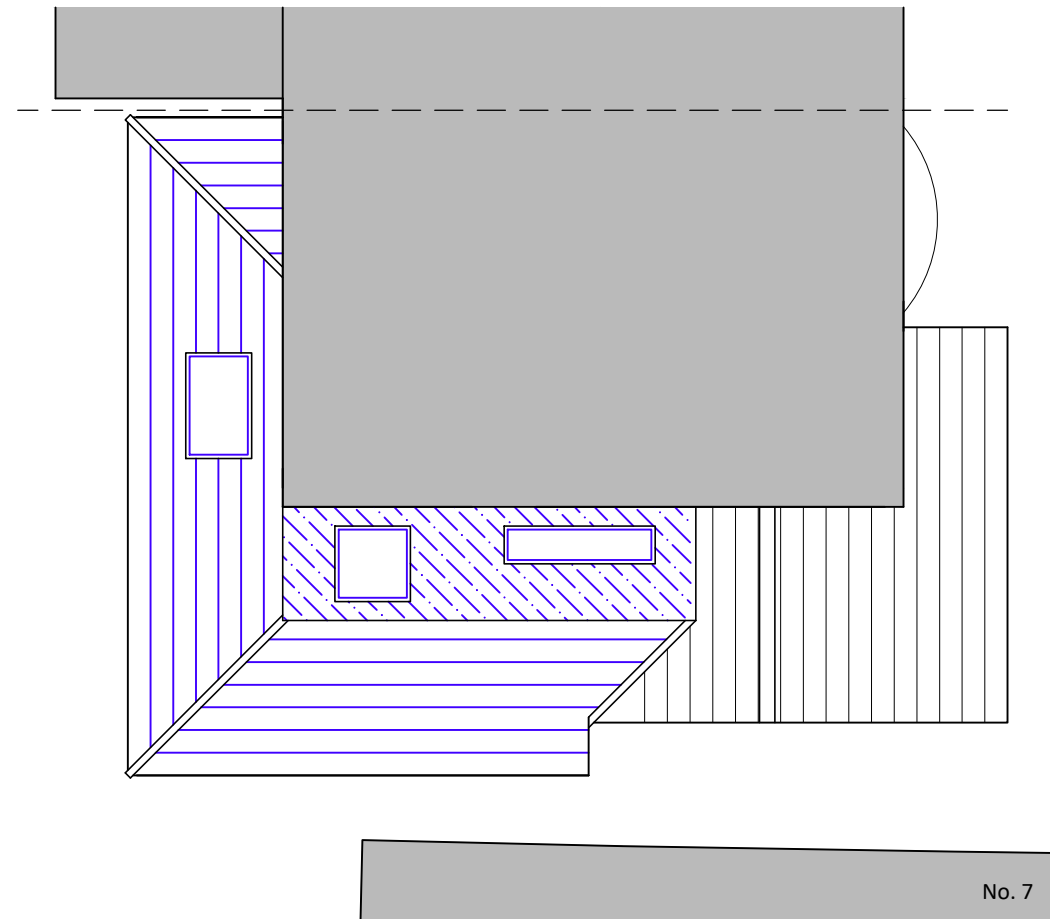

Roof plan



- 1 White uPvc doors & windows
- 2 Roof tiles to match existing
- 3 Roof light - Velux or similar product
- 4 Red bricks to match existing
- 5 Single ply flat roof

Existing walls 

Proposed walls 

Proposed structure 

Proposed floor plan & elevations scale 1:100



For MRS AUDEMARS	Title PROPOSED FLOOR PLAN, ROOF PLAN & ELEVATIONS	Office Tel: 01243 933732
Project PROPOSED REAR EXTENSION AT 9 OAKMEADOW CLOSE EMSWORTH, PO10 7RL	Date NOV 2024	Email: admin@jb-architecture.com
	Drawn JB	Web: www.jb-architecture.com
	Scale 1:100 @ A3	
	Checked -	
	Job Number PL 858.24	
	Drawing Number -03	
	Revision A	

