






West (front) elevation

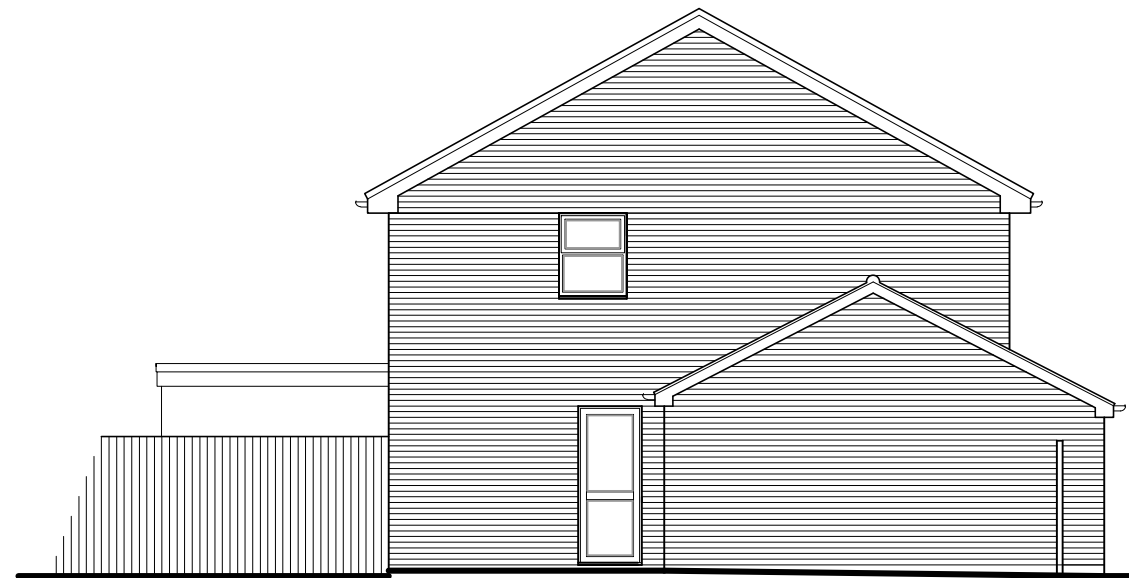

North (side) elevation

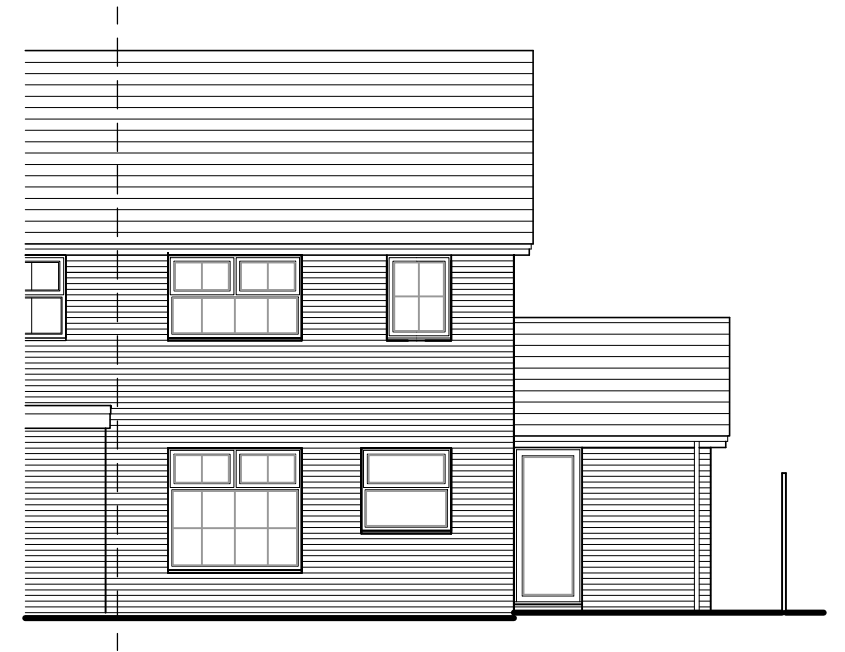

East (rear) elevation

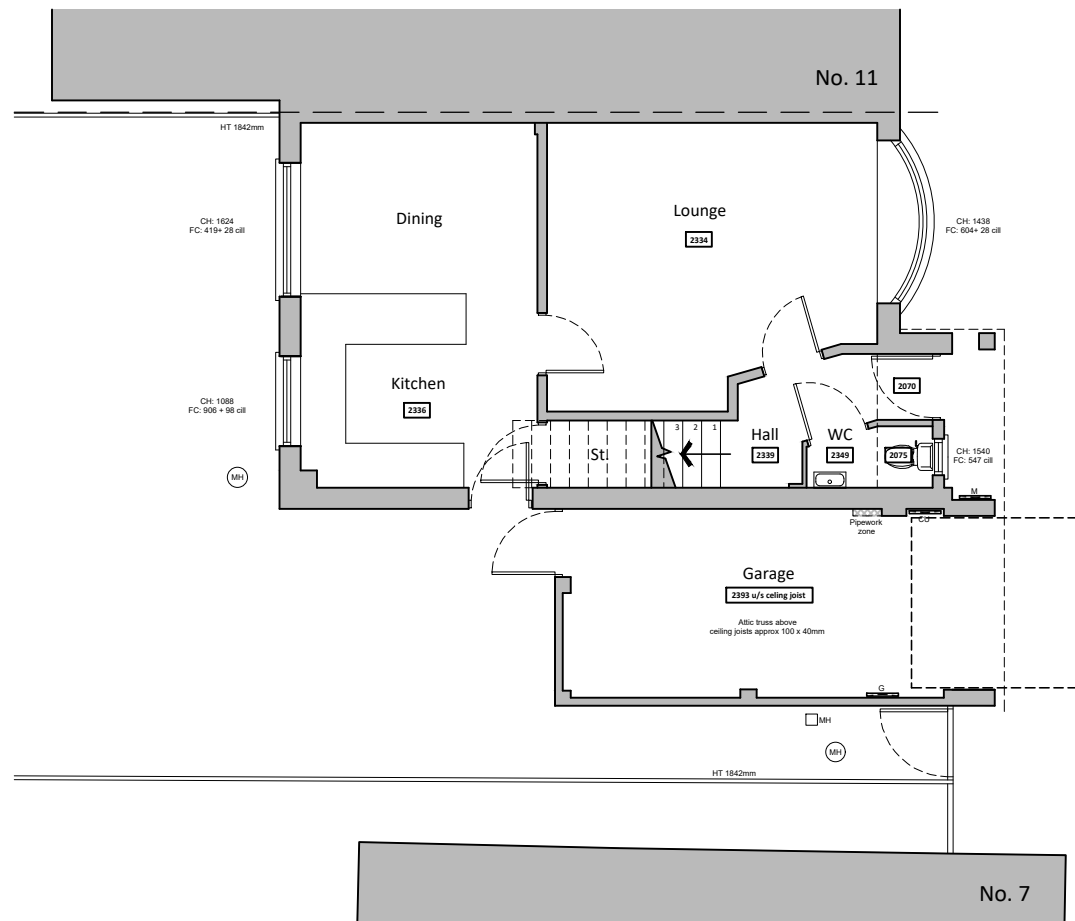

Ground floor plan (first floor unchanged in new proposal)

Existing floor plan & elevations scale 1:100



For MRS AUDEMARS	Title EXISTING GROUND FLOOR PLAN & ELEVATIONS	Office Tel: 01243 933732
Project PROPOSED REAR EXTENSION AT 9 OAKMEADOW CLOSE EMSWORTH, PO10 7RL	Date NOV 2024	Email: admin@jb-architecturedesign.com
	Drawn JB	Web: www.jb-architecturedesign.com
	Scale 1:100 @ A3	
	Checked -	
	Job Number PL 858.24	Revision
	Drawing Number -02	

