

 
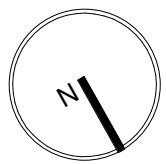


1. All boundaries, dimensions and levels are to be checked on site before construction and any discrepancies are to be reported to the Architect.
2. Do not scale from this drawing other than for planning purposes.
3. Drawings not supplied in paper format by Design Work Studios Ltd may not be to the scale indicated in the size box.
4. This drawing is copyright and may not be reproduced or used for any purpose other than that intended without prior written agreement from Design Work Studios Ltd
5. Any parts of the drawing based on Ordnance Survey maps are executed with the sanction of the controller of H.M. Stationery Office - Crown Copyright Reserved.

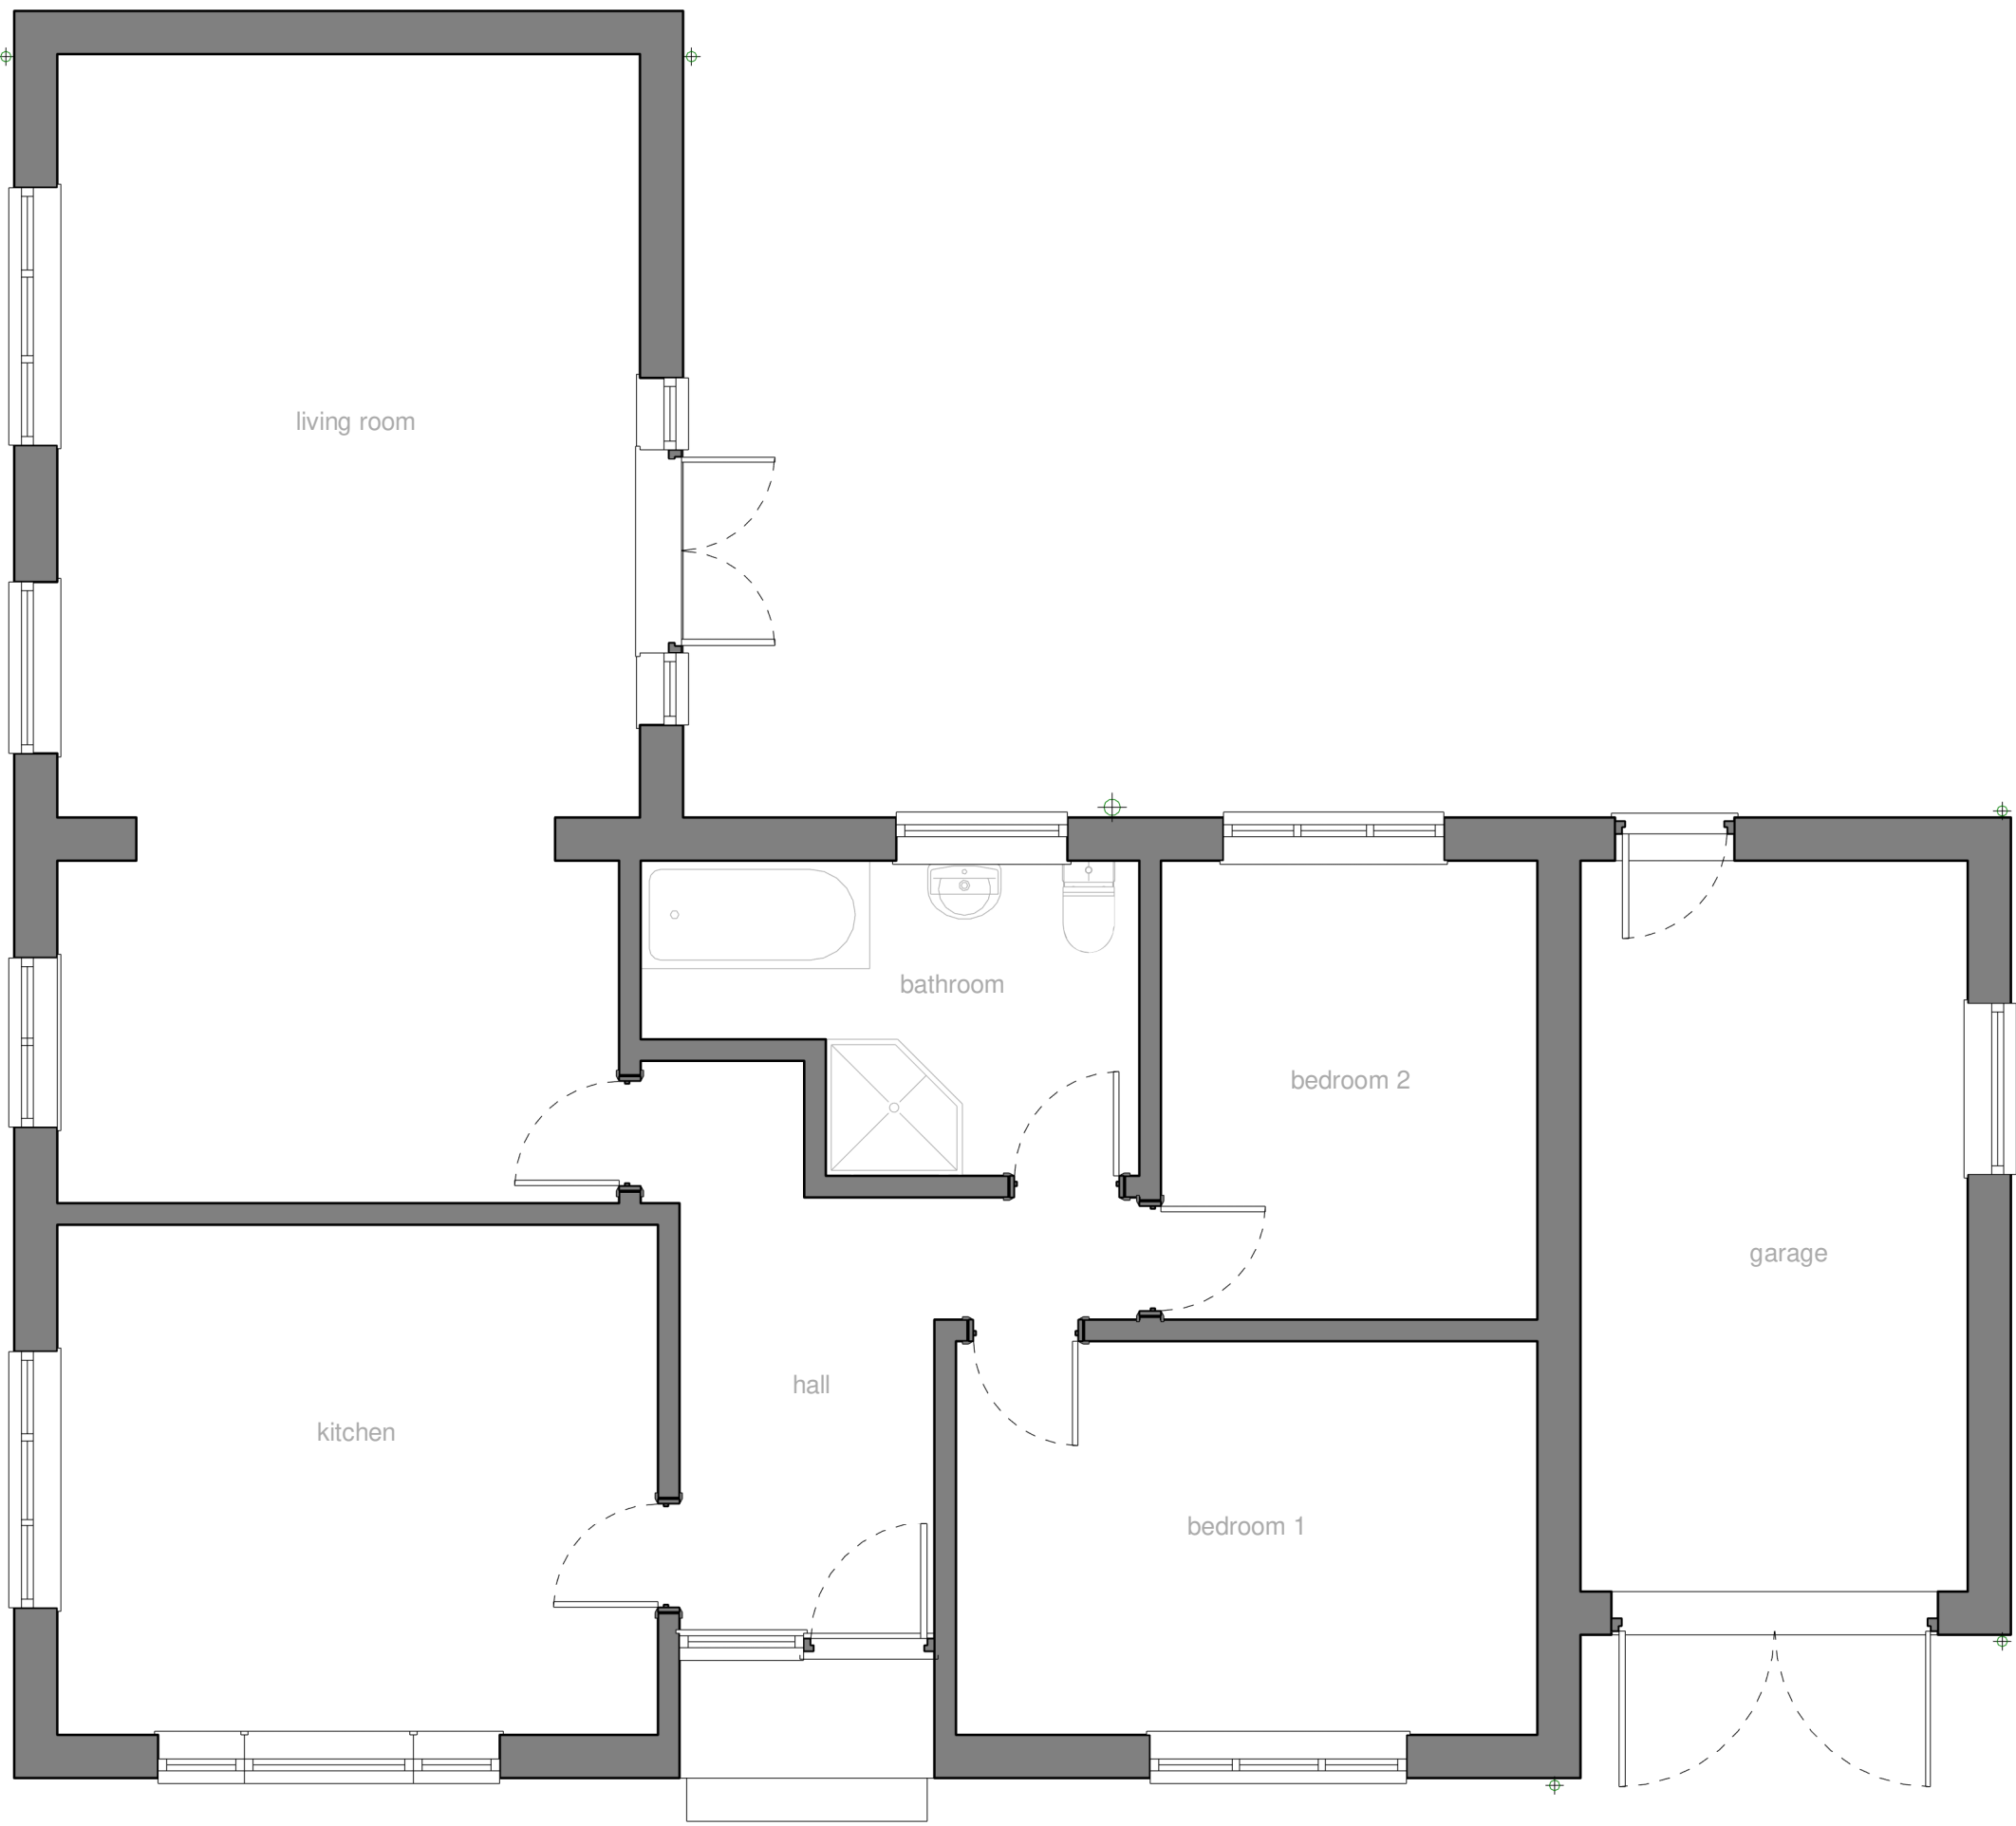

1 EXISTING GROUND FLOOR

1 : 50

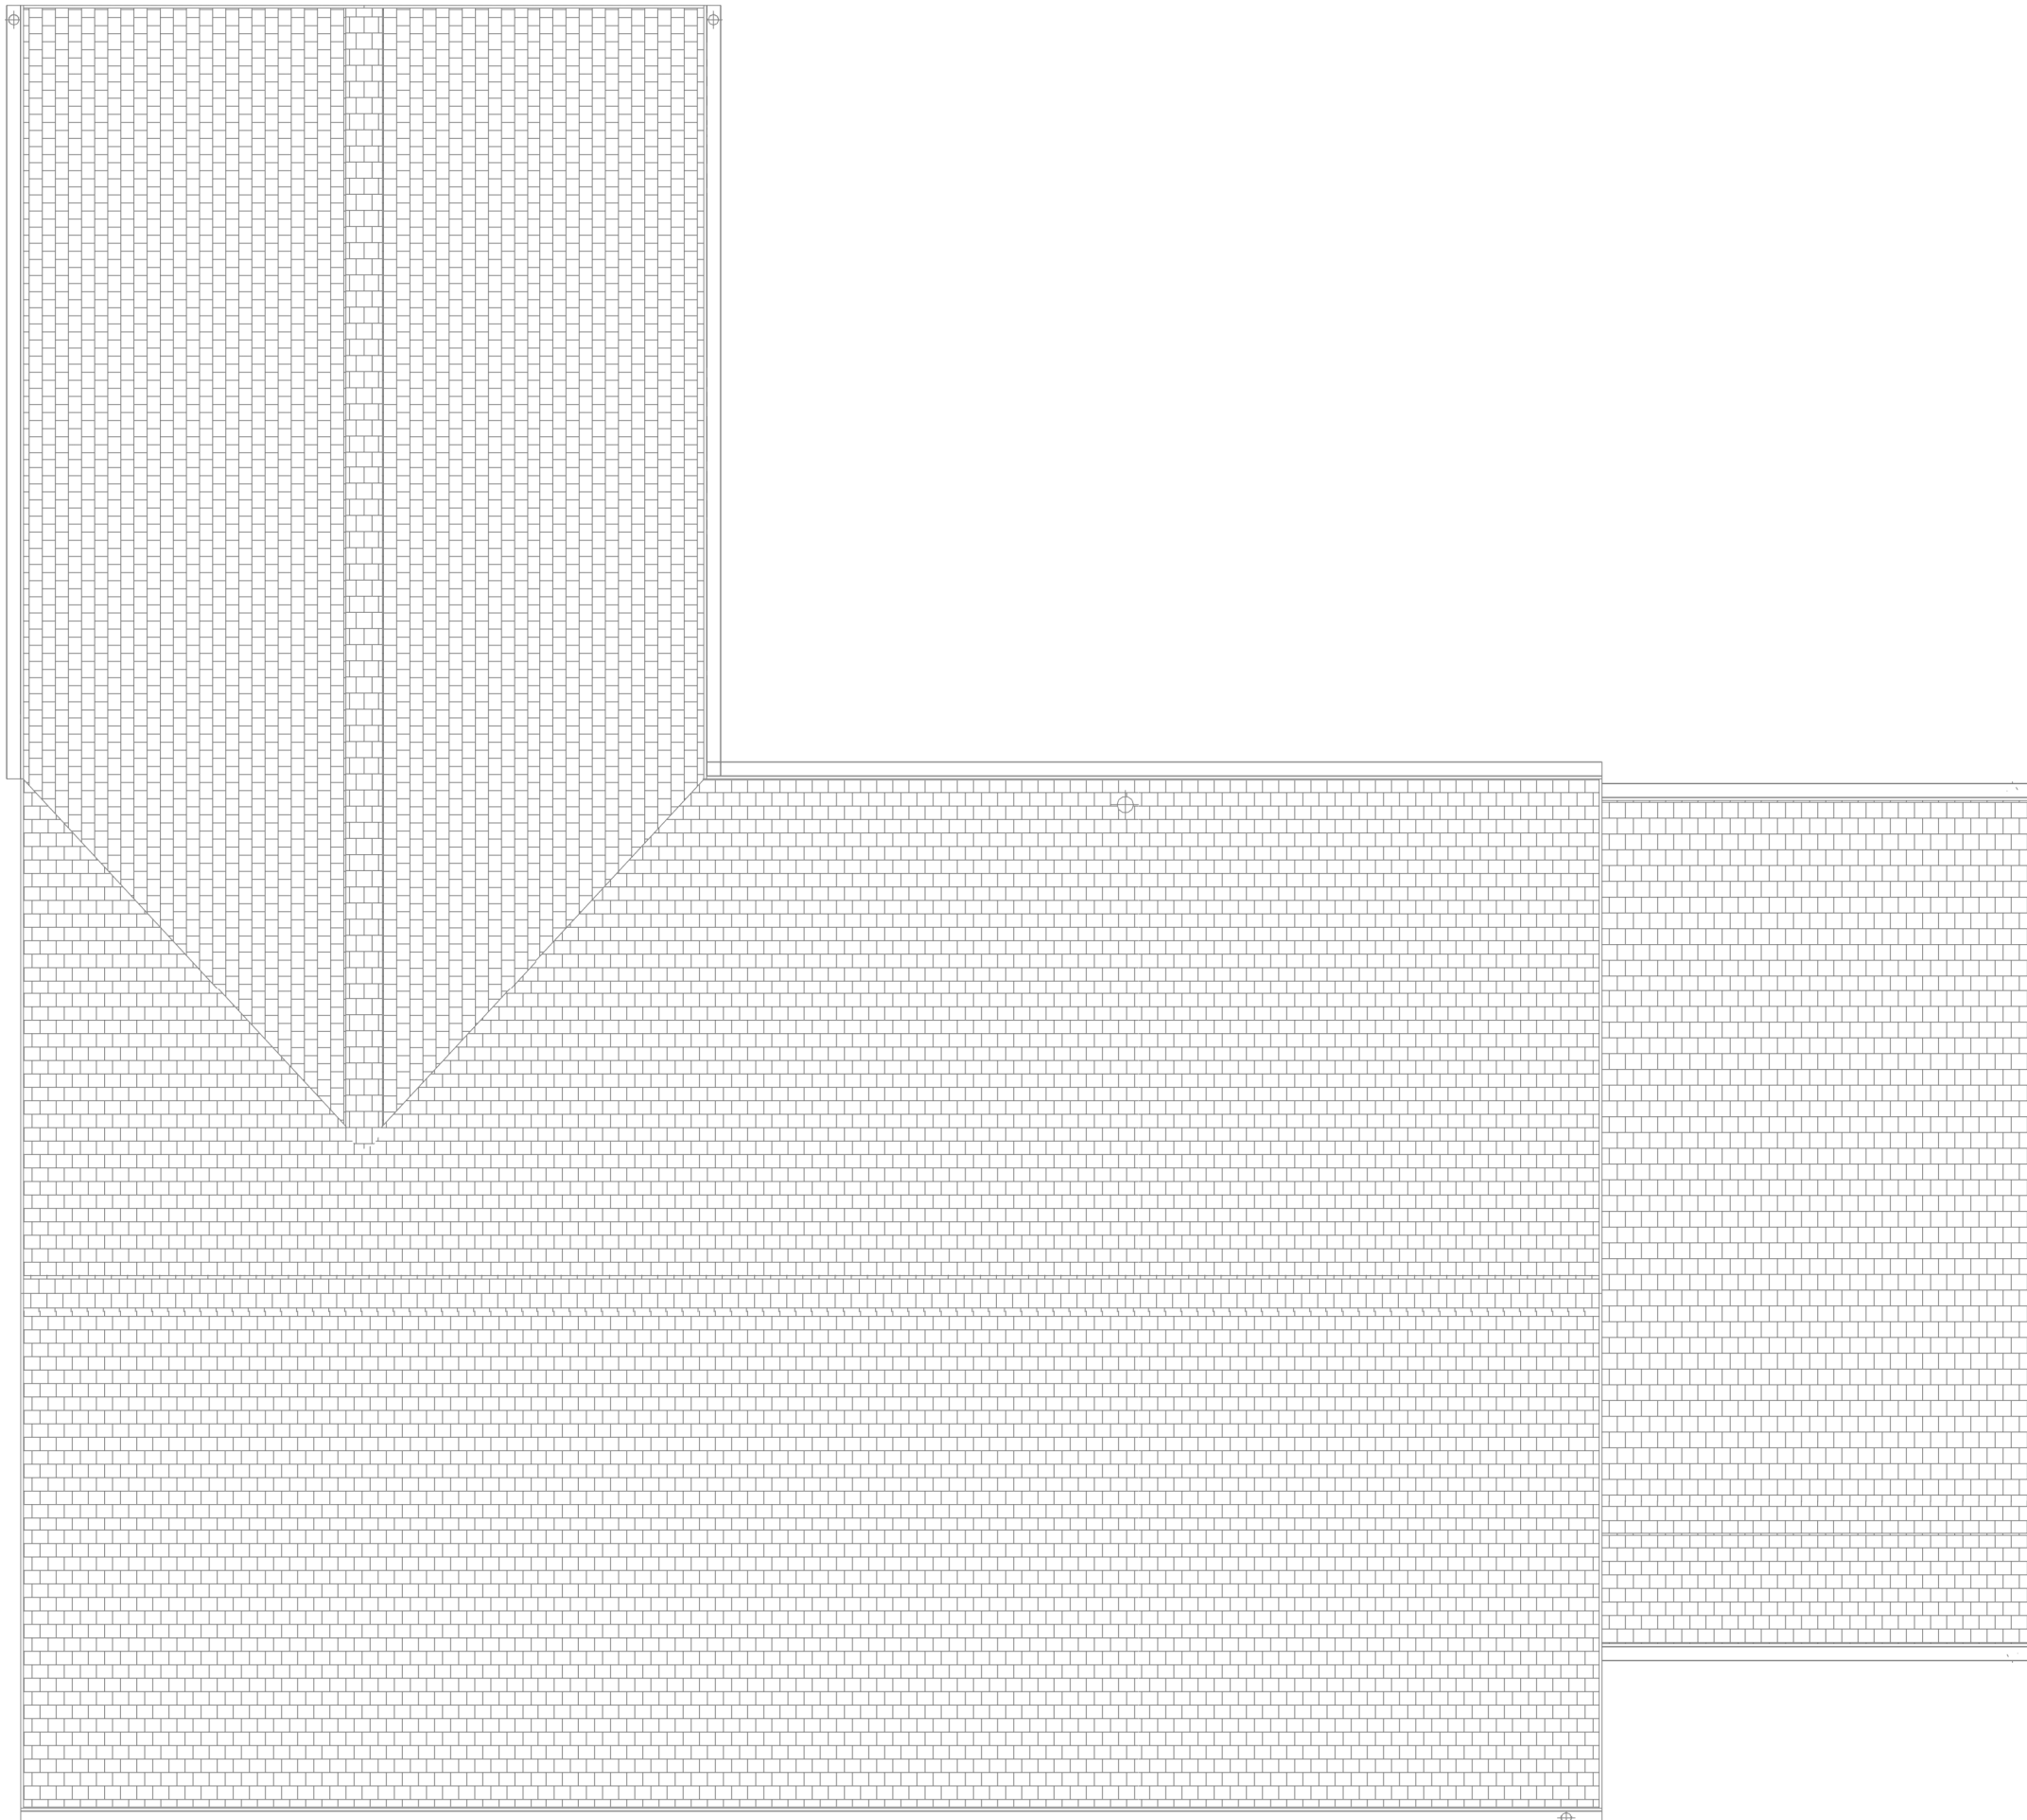

2 EXISTING ROOF PLAN

1 : 50

Rev	Date	Description	By	Chk
-----	------	-------------	----	-----

PLANNING



DESIGN WORK STUDIOS
Scammell House, 9 High Street, Ascot, SL5 7JF
info@designworkstudios.co.uk 01344 955 815

Client:

Project:

6 AVONDALE ROAD, WATERLOOVILLE
PO7 7ST

Drawing title:

EXISTING GROUND FLOOR PLAN

Scale(s):	Size:	Issue date:	DRW:	CHK:
1 : 50	A1	2024Feb15	DDA	DS

Job no:	Drawing no:	Rev:
2416	201	