



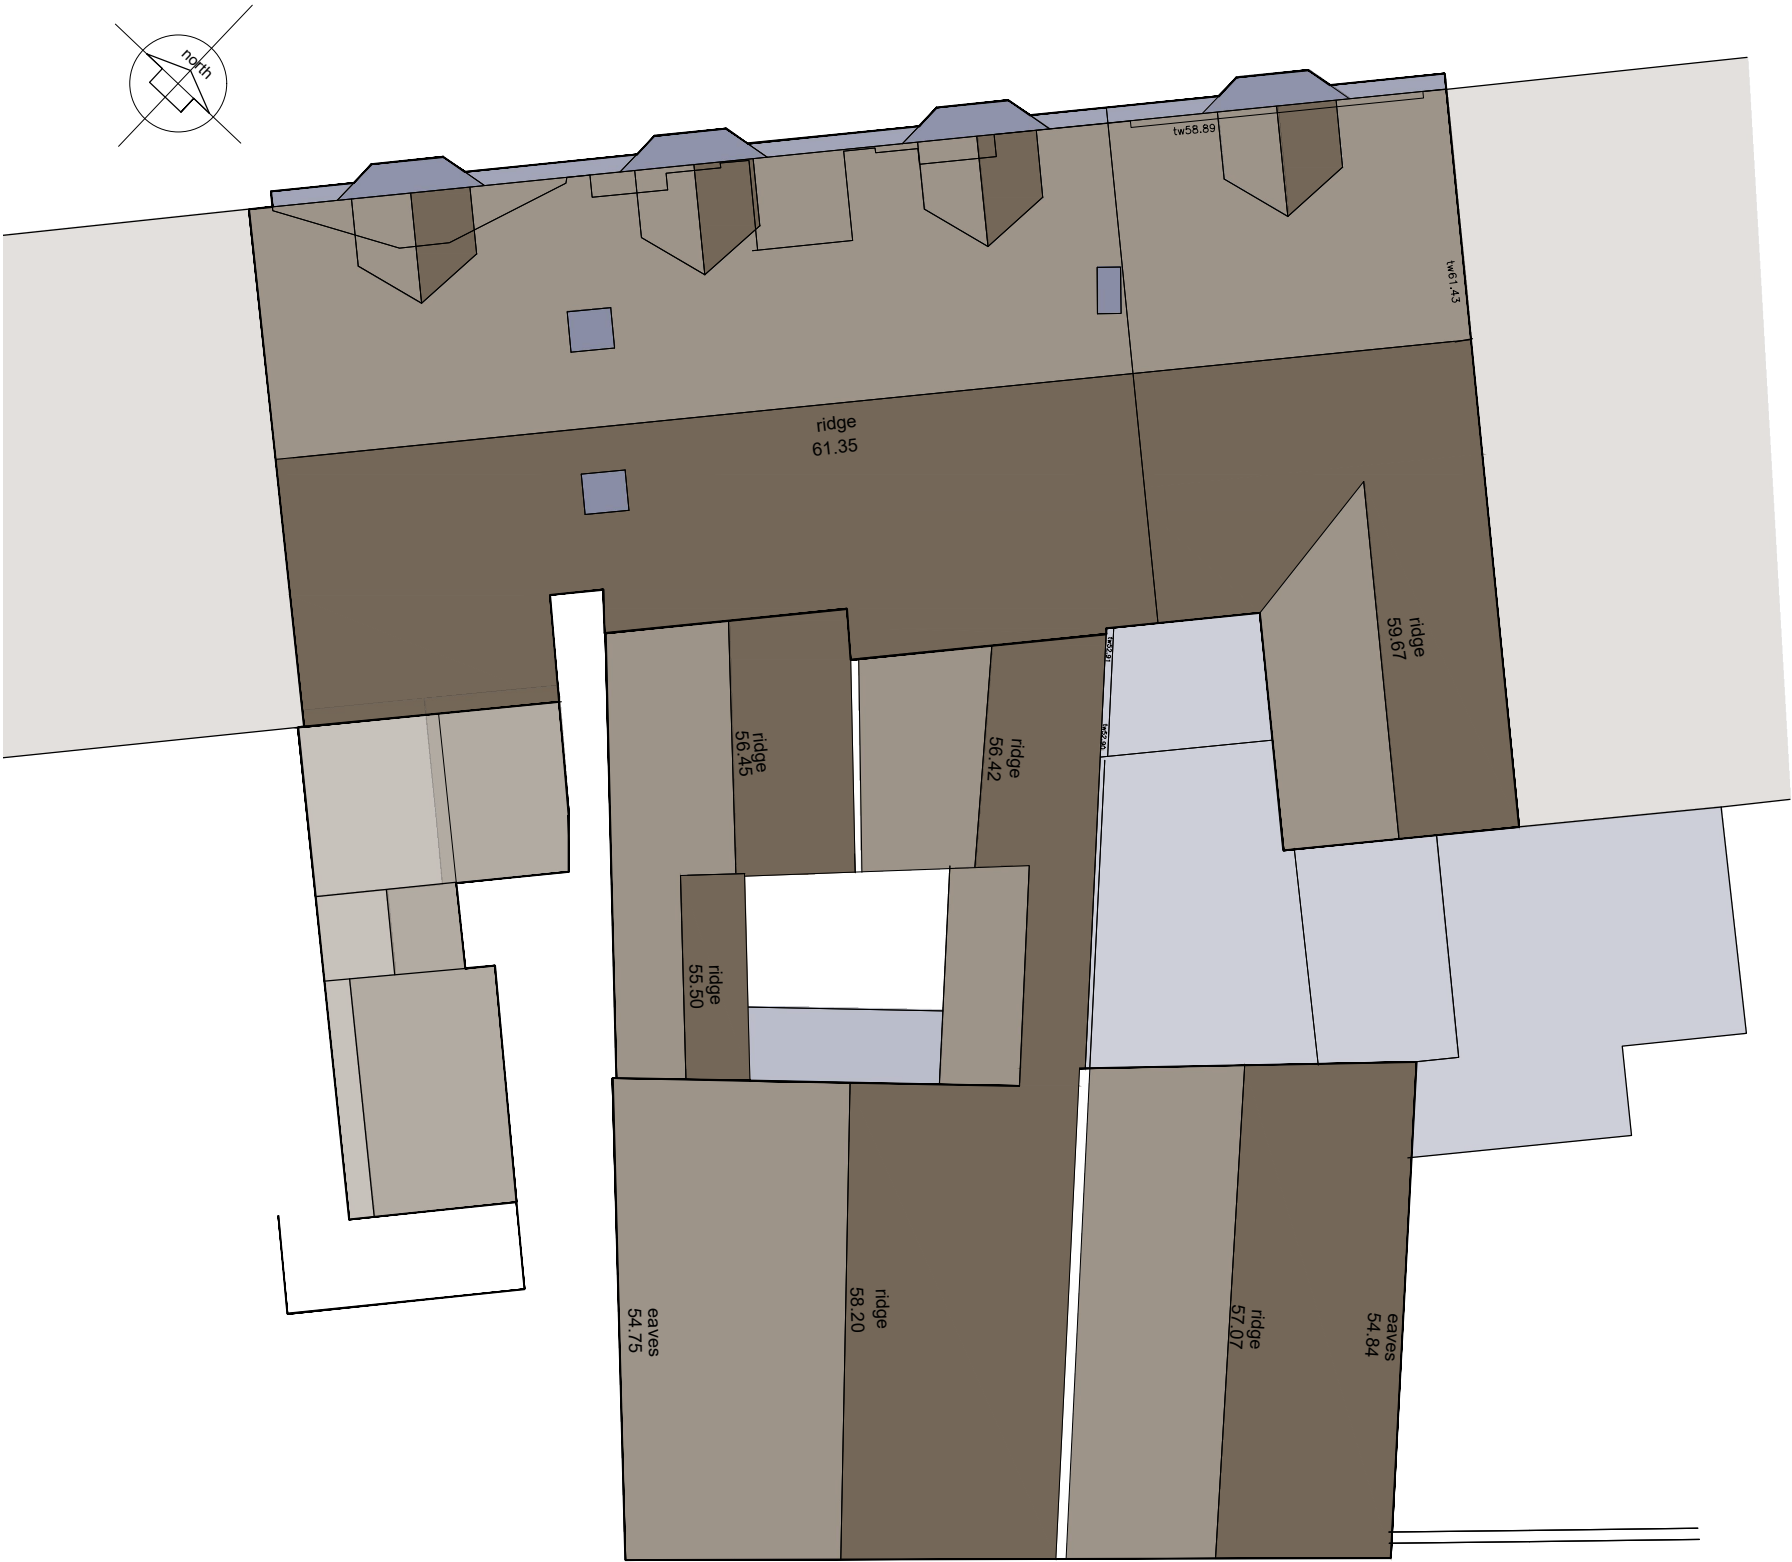

ROOF PLAN
AS EXISTING - 1:150

 

NOTES:

This drawing has been prepared for PLANNING APPLICATION and is not to be used for any other purpose. Dimensions are indicative and should be referenced against measured surveys only.

This drawing is the property of LUNDI ARCHITECTS and must not be reproduced, in part or whole, or deviated from, without their permission.

AMENDMENTS		DATE
A	PLANNING APPLICATION ISSUE	17.11.25
CLIENT		
PETER ERNEST HOMES LTD		
PROJECT		
REDEVELOPMENT OF 270 LONDON ROAD WATERLOOVILLE		
DRAWING TITLE		
ROOF PLAN AS EXISTING		
DATE		
OCTOBER 2024		
SCALE		
1:150 @ A3		
DRAWING No. LA2408 09		REVISION A

