



Internal Courtyard
Painted brick with various recesses and openings.

Side wings and gabled wall to be demolished and replaced with boundary wall to the left.

New external cladding.
Rockpanel or similar
Suggested pale / neutral colour on the Co-Living volume at the back.


Darker grey colour on new external walls at the centre of the development.



Indicative colours suggested from the Wood range

New Courtyard
New flat roof to Gym area beyond to be finished off with fibreglass roof extension and timber slatted elevation to courtyard. Other elevations to be rendered and painted white.

CROSS SECTIONS X-X
1:150

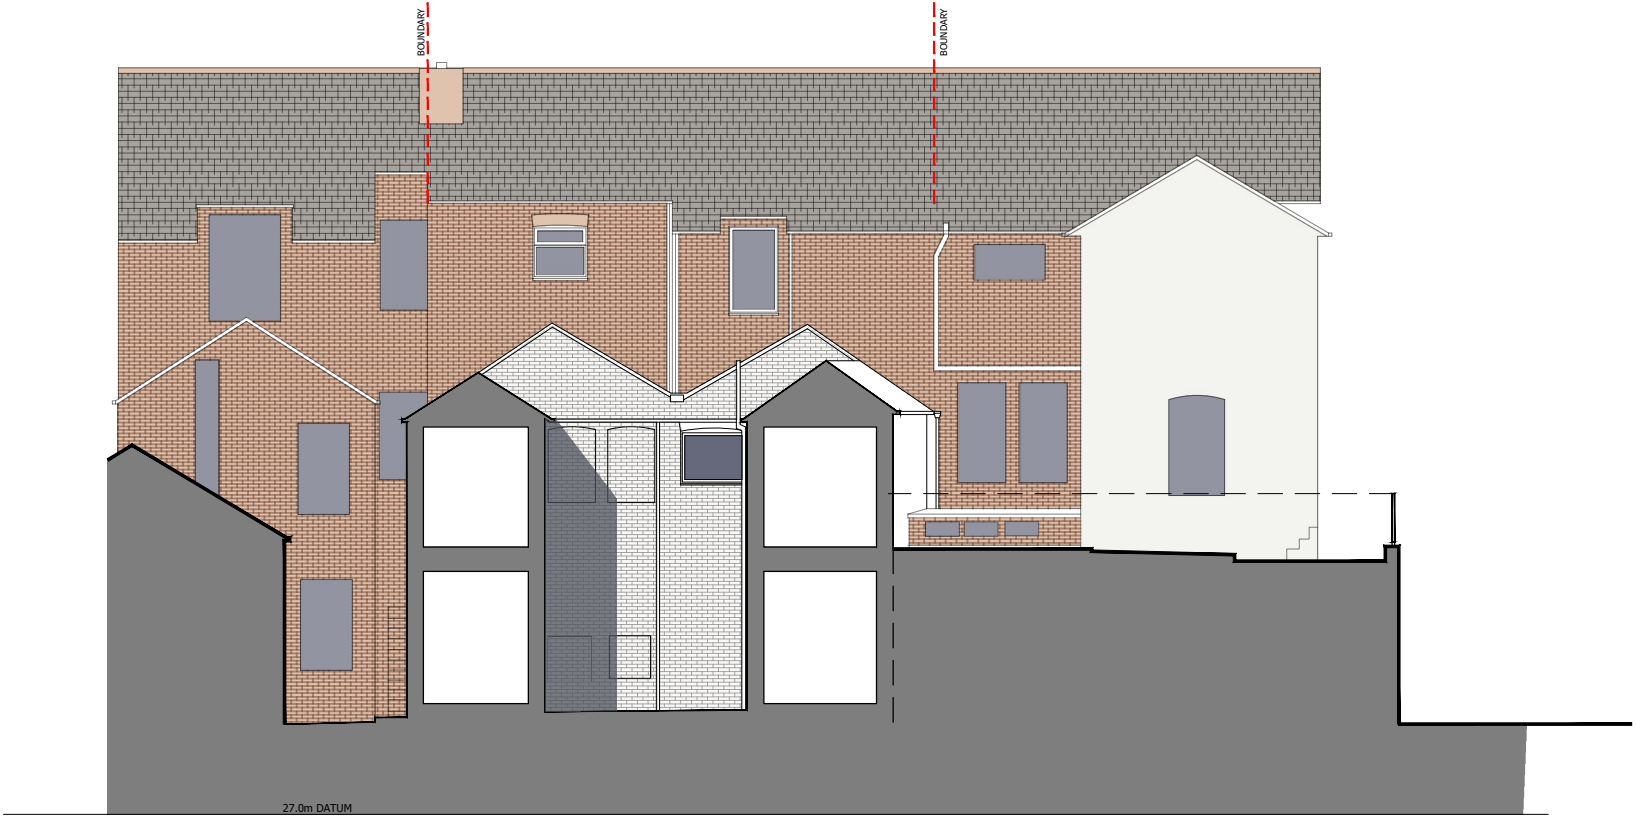

EXISTING



New cladding suggested dark colour



Timber slats to courtyard - dark grey



bird boxes
North or east elevations
High level, away from heat or busy paths.



bat boxes
South or east elevations
High level, sunny aspect, away from bright lights.



PROPOSED

NOTES:

This drawing has been prepared for PLANNING APPLICATION and is not to be used for any other purpose. Dimensions are indicative and should be referenced against measured surveys only.

This drawing is the property of LUNDI ARCHITECTS and must not be reproduced, in part or whole, or deviated from, without their permission.

All external walls to be upgraded acoustically, which will include both appropriate external cladding and facing materials and insulation.
New windows will be double glazed with restricted openings where needed.

AMENDMENTS	DATE
B	PLANNING APPLICATION ISSUE
A	General updates

CLIENT

PETER ERNEST HOMES LTD

PROJECT

**REDEVELOPMENT OF
270 LONDON ROAD
WATERLOOVILLE**

DRAWING TITLE

**CROSS SECTIONS X-X
EXISTING and PROPOSED**

DATE

OCTOBER 2024

SCALE

1:150 @ A3

DRAWING No.

LA2408 024

REVISION

B

LUNDI
ARCHITECTS

Lundi Architects Ltd
THE STUDIO
12A FIVE HEADS ROAD
HORNDEN
HANTS, PO8 9NW

www.lundi-architects.co.uk
Julia 07889 515860

studio@lundi-architects.co.uk
Olaf 07801 279046