


Rev.	Date	Note	Author	Checked
P01	19/12/2024	Revised Issue	TJ	JP
P02	14/03/2025	Revised Issue	GF	JP
P03	24/03/2025	Revised Planning Issue	GF	JP


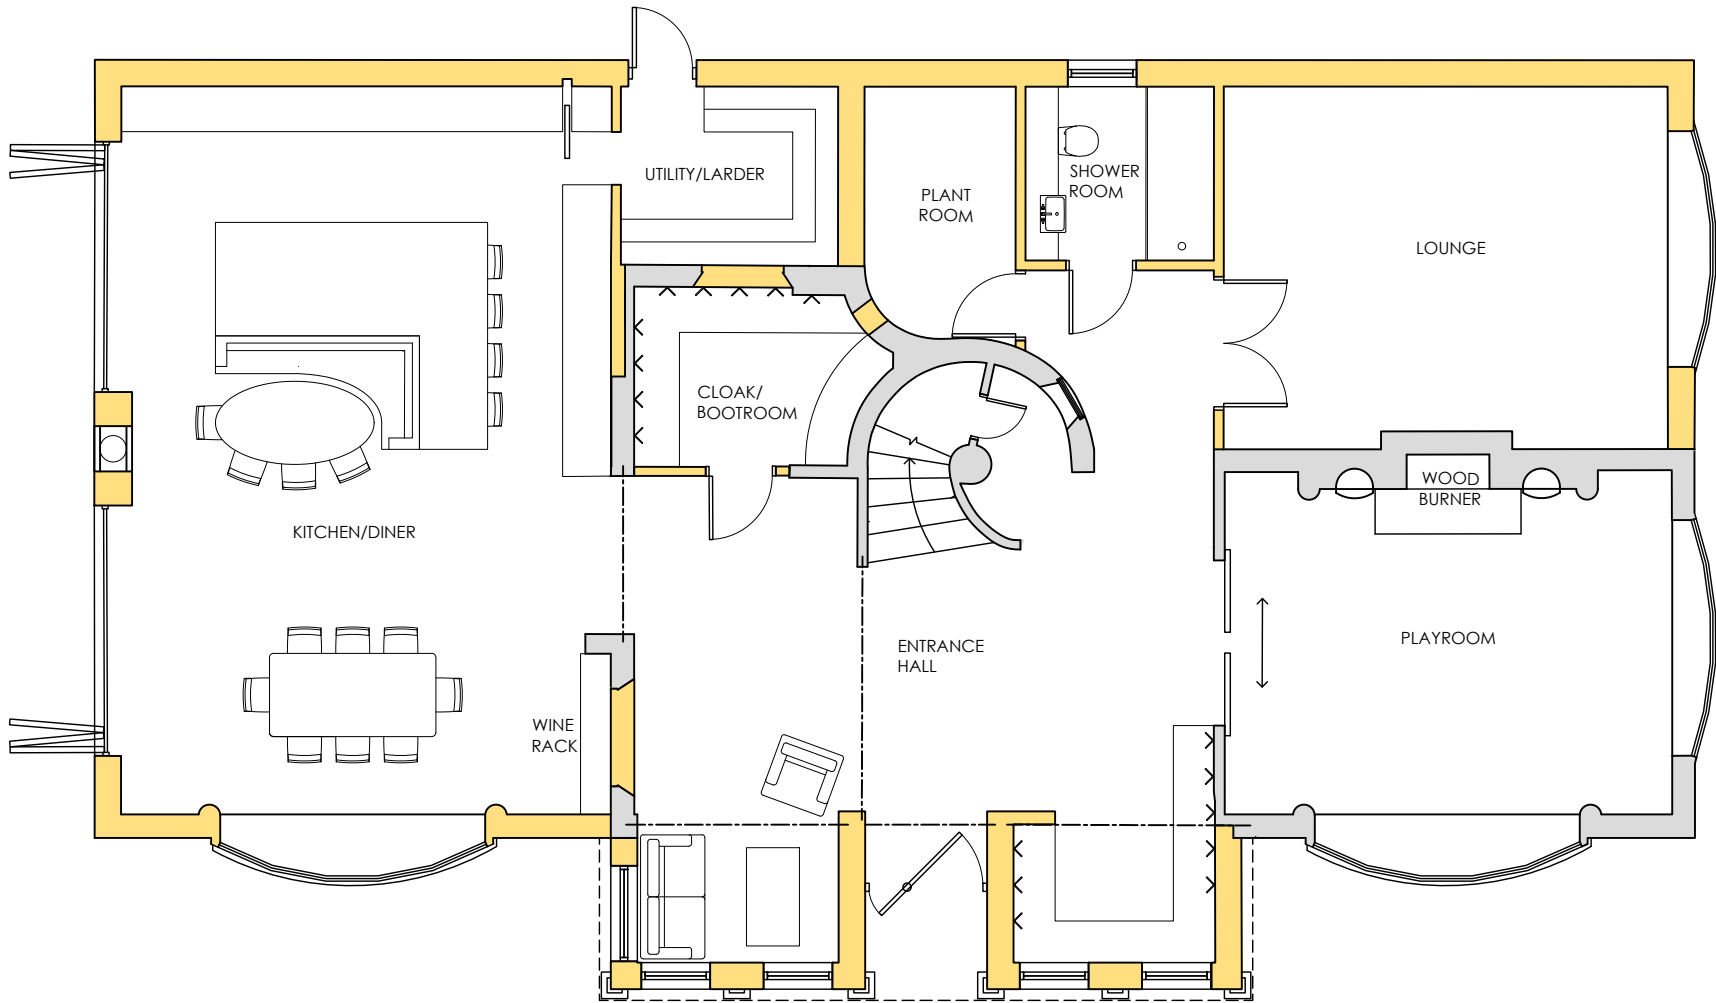


PROPOSED GROUND FLOOR PLAN

**APPROVED AS PER
APPLICATION:
APP/24/01019**

KEY

- Existing walls / partitions
- Proposed new walls / partitions
- Proposed structural lintels & beams

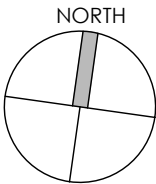 

Project	FULL HOUSE RENOVATION BIDBURY LAWN, BIDBURY LANE OLD BEDHAMPTON, HAMPSHIRE PO9 3JG					Drawing	PROPOSED GROUND FLOOR PLAN			
						Job-Dwg Number	24023-PL-003		Rev.	P03
Client	MR & MRS GIBBONS					<div><div></div><div>JAMES POTTER ASSOCIATES</div></div> <div>www.jpa.design JPA - PORTSMOUTH 117 Highland Road, Southsea, Portsmouth, PO4 9DD t. +44(0)2394 002 897</div>				
Status	PLANNING									
Scale	1:100		Sheet Size A3							
Author	DM	Checked	JP	Date	MARCH 2024					