





Produced on 22 April 2025 from the Ordnance Survey National Geographic Database and incorporating surveyed revision available at this date.
This map shows the area bounded by 468108 100907 468300 100907 468300 110046 468108 110046 468108 100907
Crown copyright and database rights (2025 OS 100054135). Supplied by copyright to using an Ordnance Survey partner (OS 100054135).
Data source expires 22 April 2026. Unique plan reference: 201124428516170175

Location Plan
(1:1250)

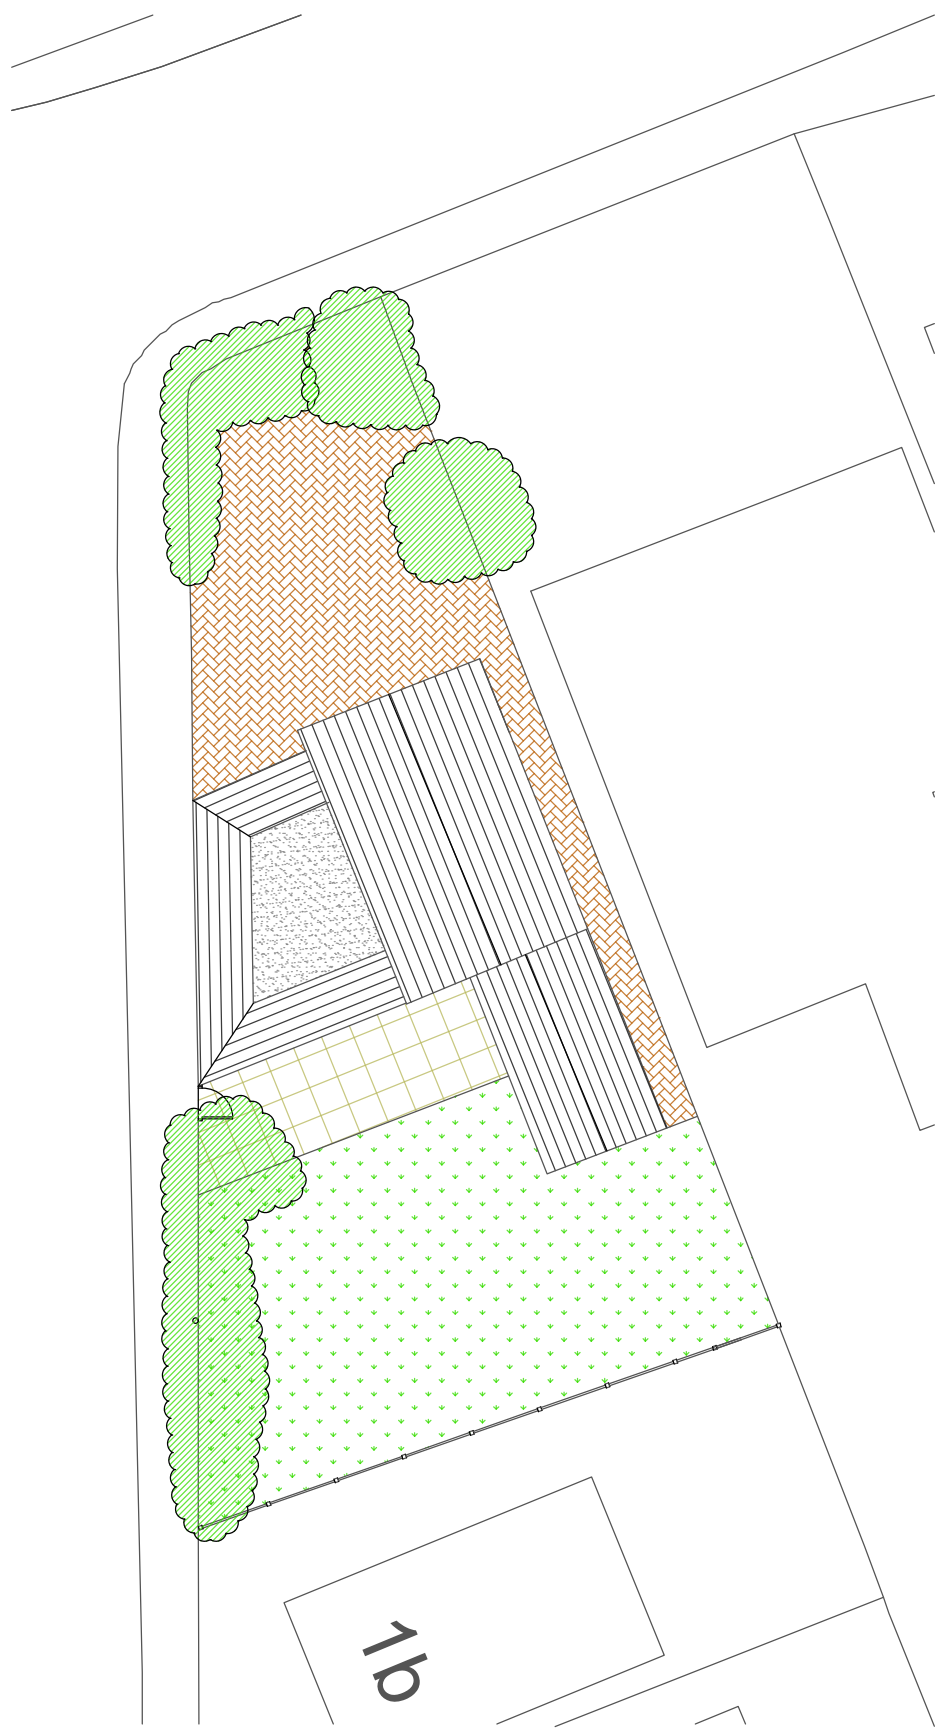


Existing Site Plan
(1:200)


- Notes
- 440x440 piers in red stock facings with multi stock cappings
 - 215mm thick multi stock facings infill sections and half brick panels

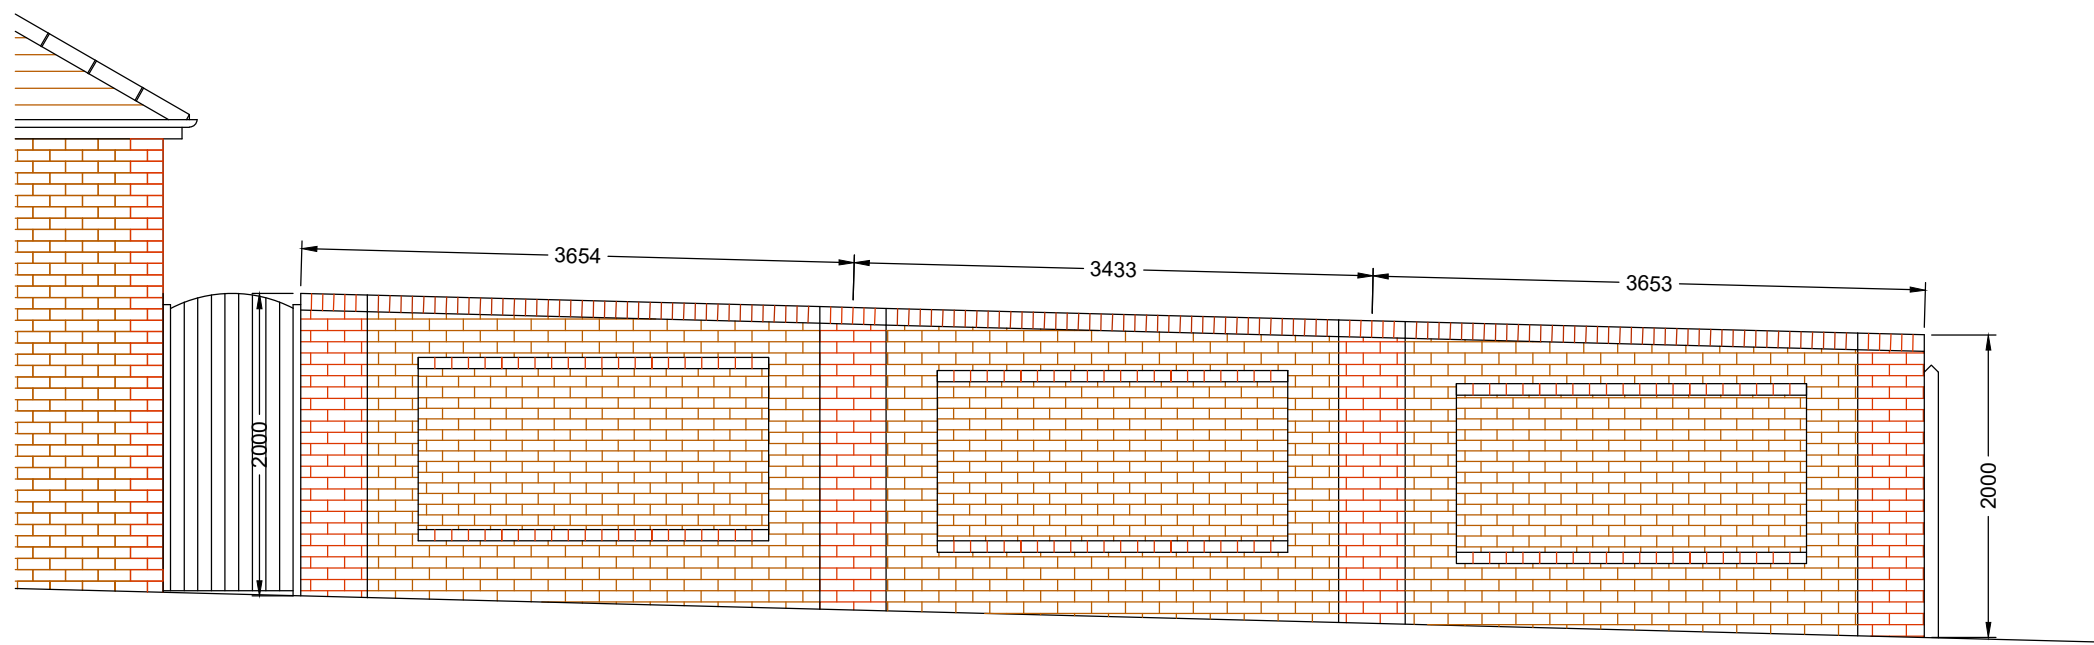


Proposed Elevation
(1:50)

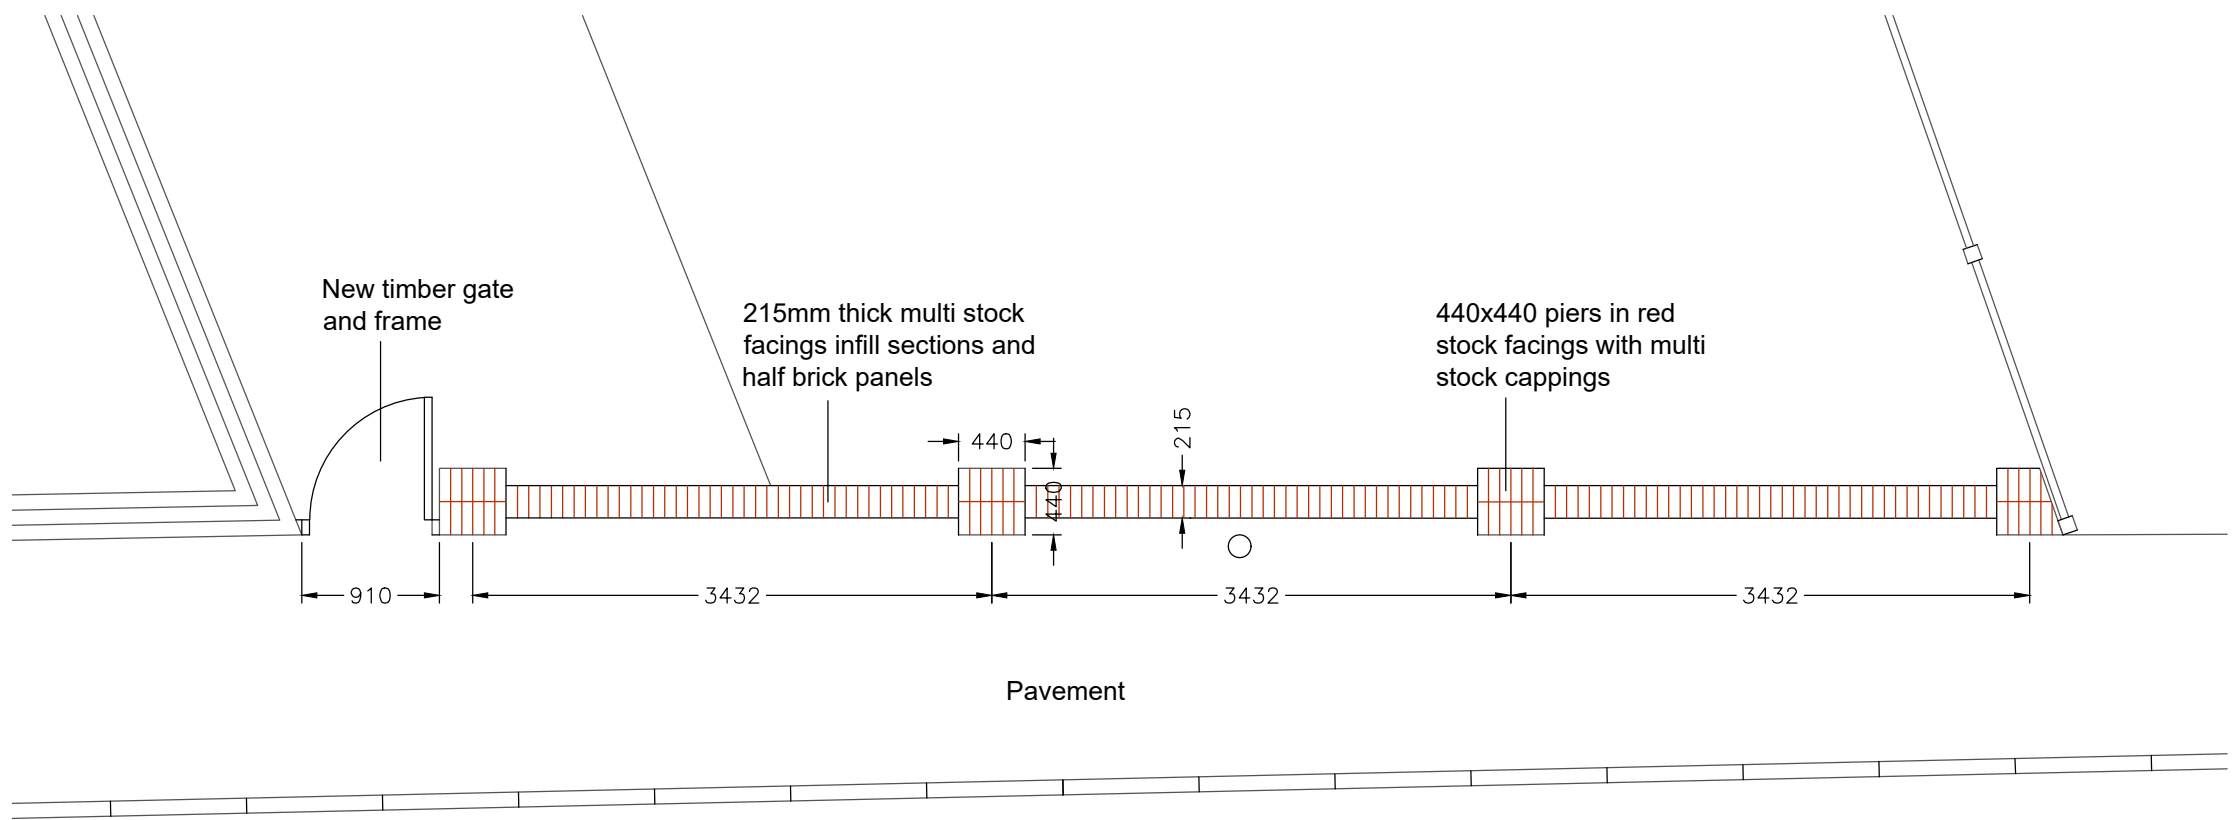

Proposed Plan
(1:50)

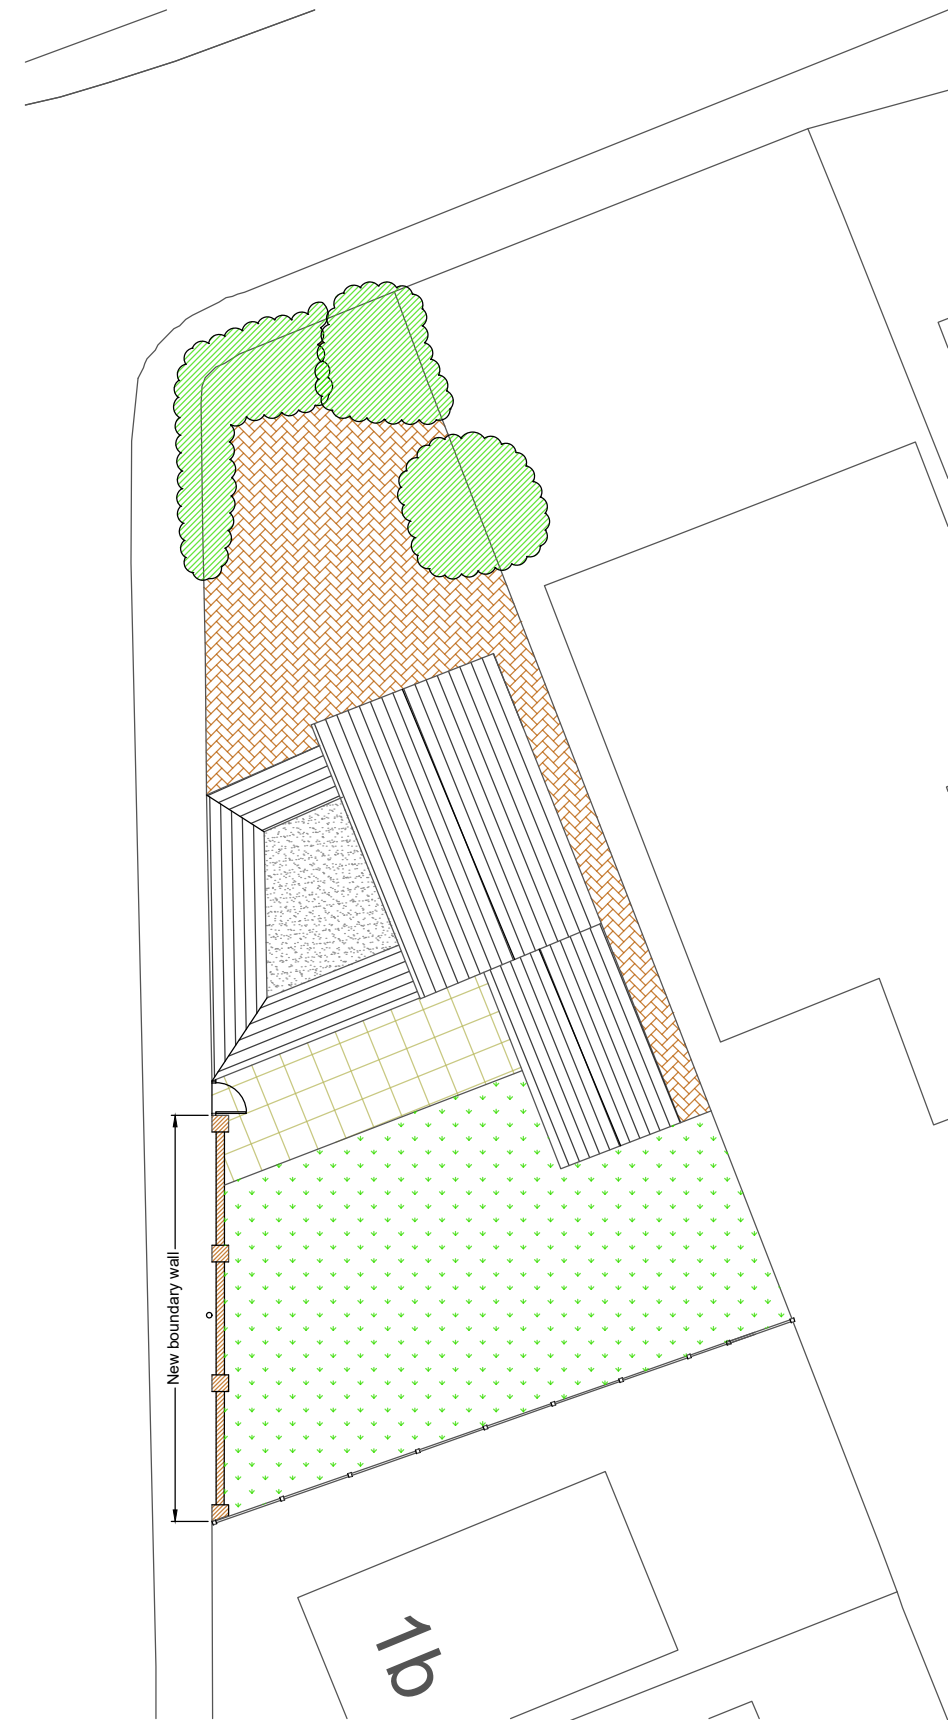

Proposed Site Plan
(1:200)

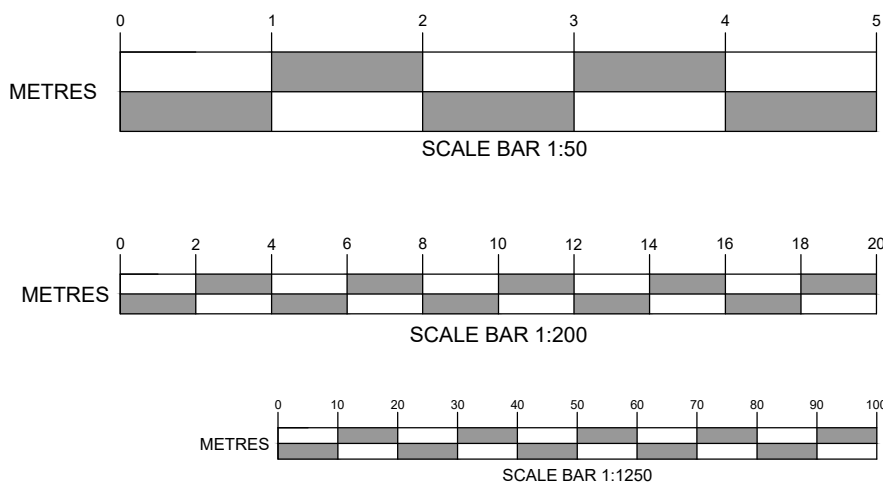

Purpose		
PLANNING APPLICATION		
Amendment		Date
P3	WALL HEIGHT AMENDED	28/11/2025
P2	LOCATION PLAN AND SITE PLAN ADDED	08/08/2025
Client		
R. JENKINS 35 JUBILEE ROAD WATERLOOVILLE HAMPSHIRE PO7 7RD		
Project		
NEW BOUNDARY WALL 35 JUBILEE ROAD WATERLOOVILLE HAMPSHIRE PO7 7RD		
Title		
PROPOSED PLANS & ELEVATIONS		
Scale		Date
1:50 @ A1		02.05.2025
Drawing No.		Revision
25/047/001		P3
<div>J.M. Ralph Associates Chartered Building Surveyors</div> <div>6-7 Culverin Square Limberline Road Porsmouth Hampshire PO3 5BU Email: jason@jmralf.com Tel. 07990 617707</div> <div> RICS</div>		