


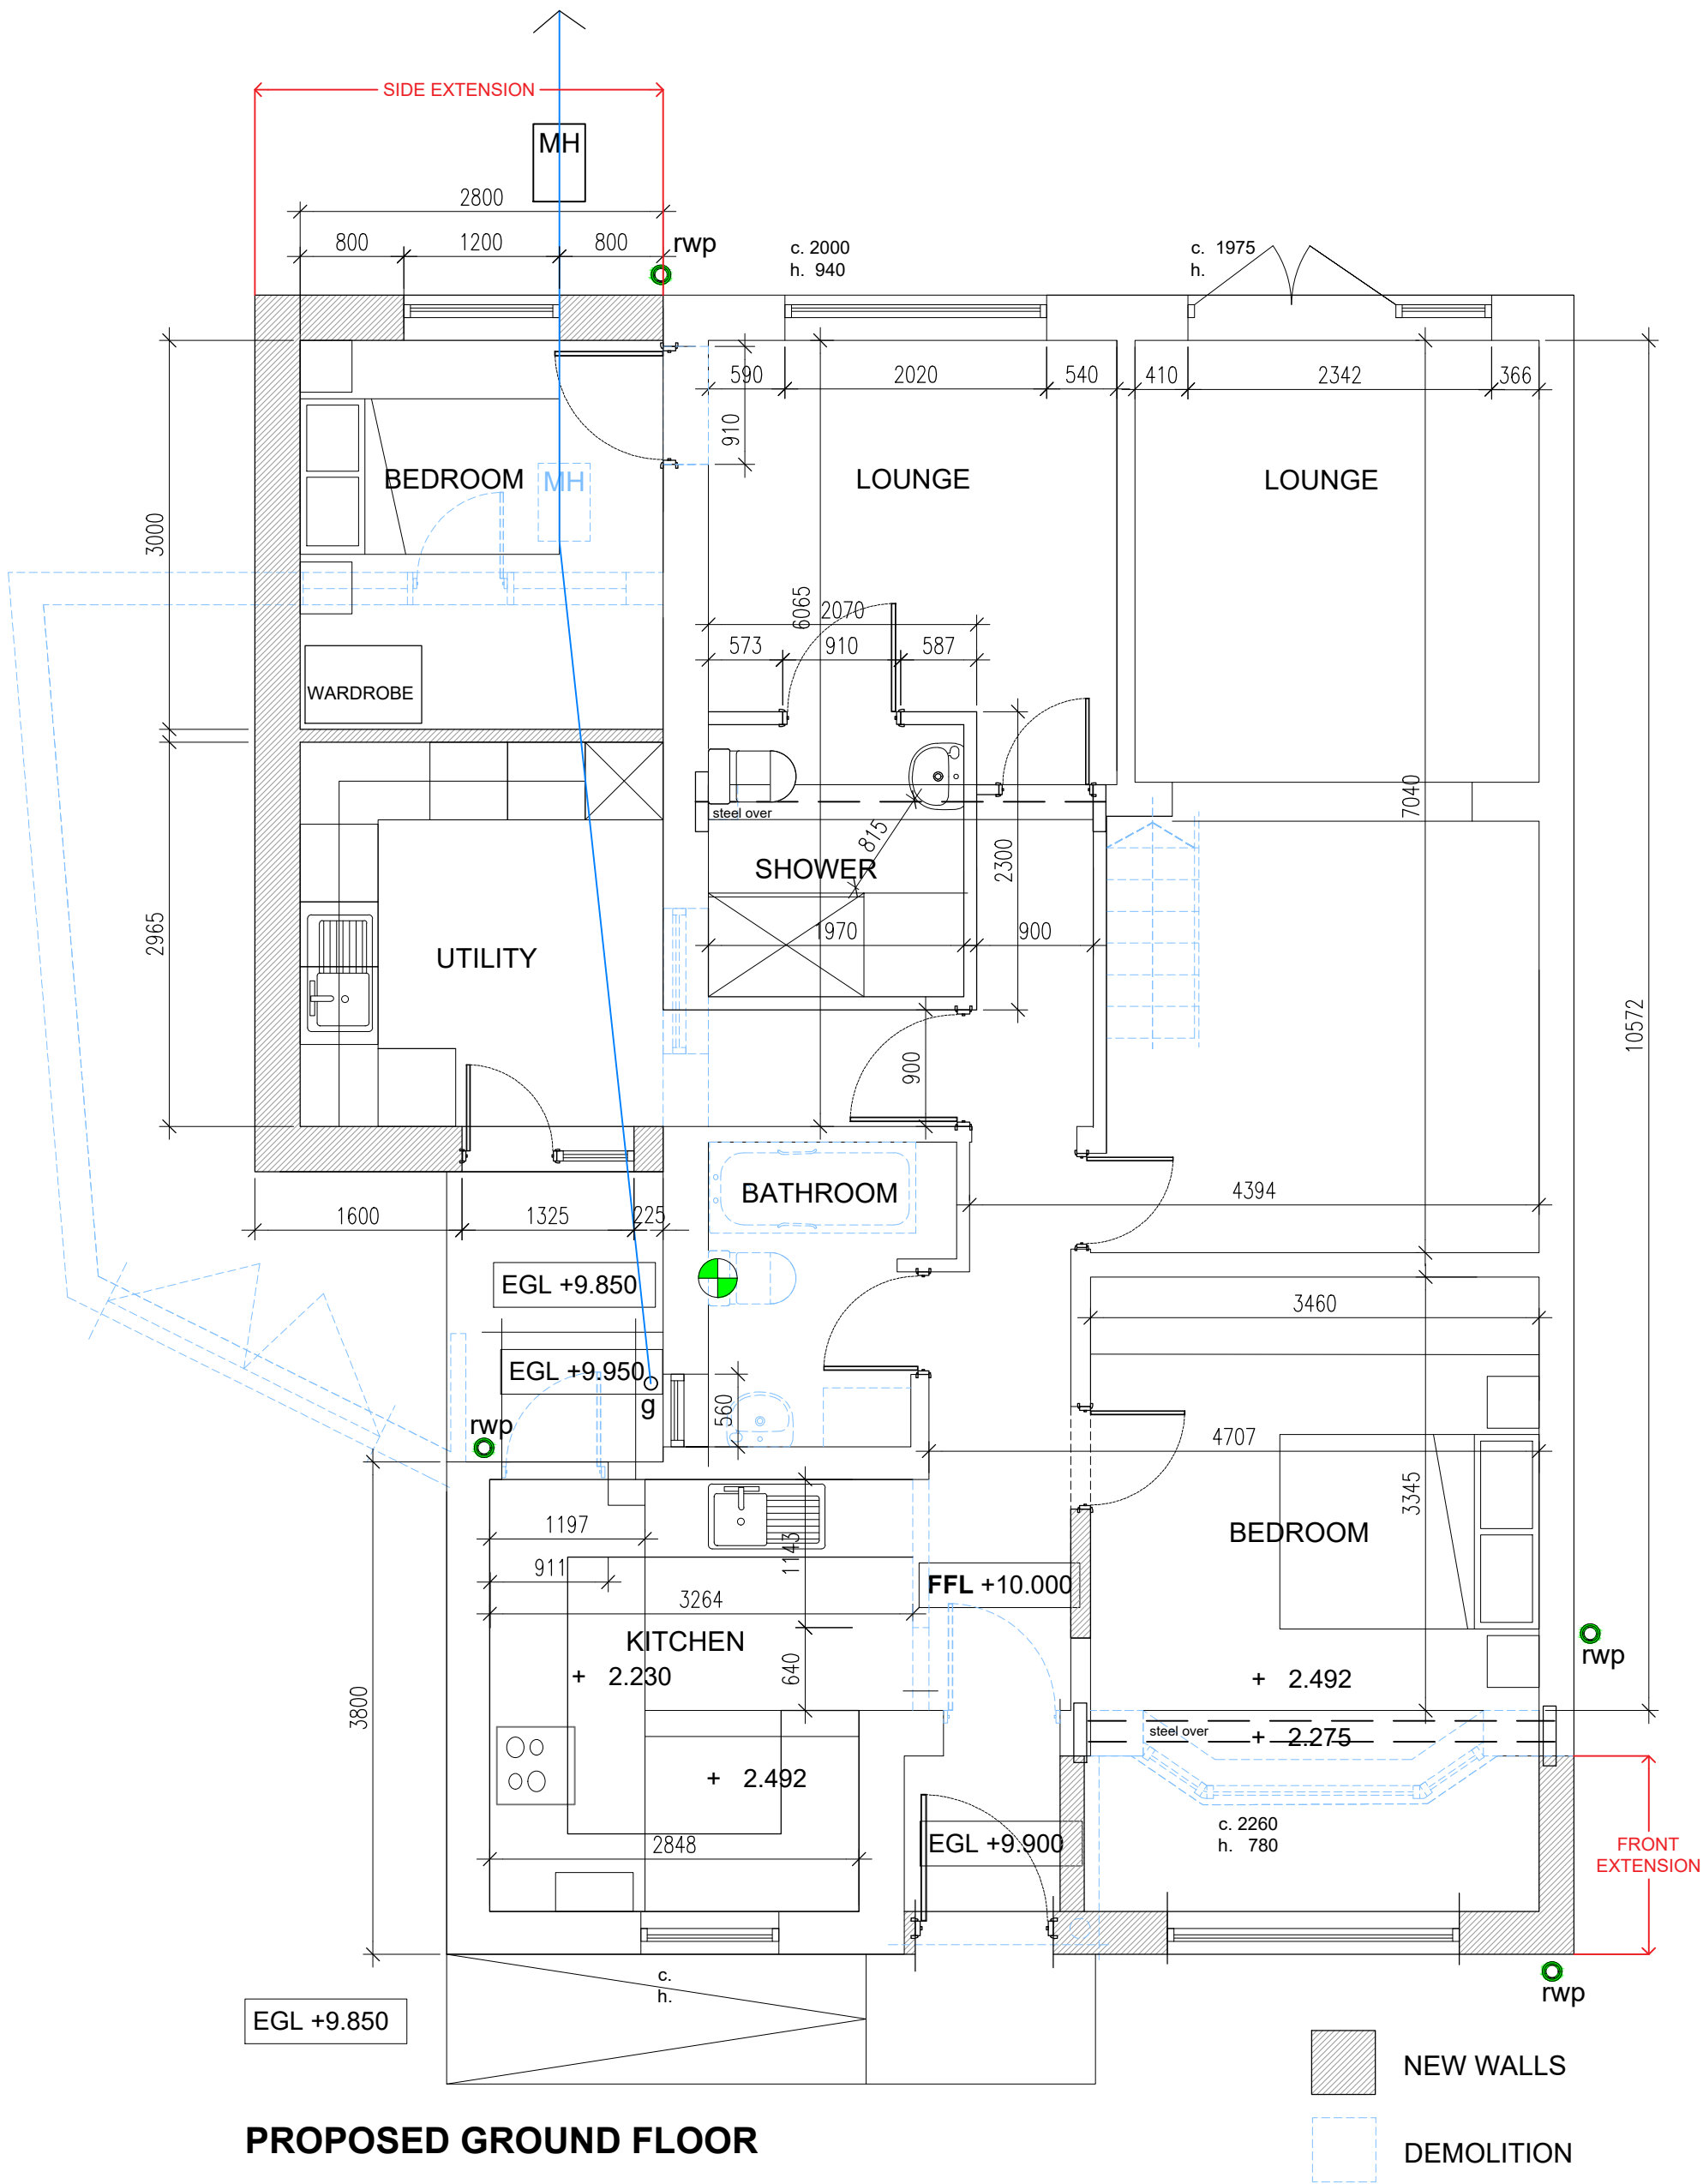

notes:

revisions:

ELAINE POULIOT
36 Selsmore Road
Hayling Island

drawing information

title GA Ground floor plan

status : Information

date : November 25

scale : 1:50 A3

drawn : AA

checked : AA

pwparchitects

PWP Architects Ltd 61 South Street, Havant, Hampshire PO9 1BZ
t: 02392 482494 f: 02392 481152

e: design@pwp-architects.com

w: www.pwp-architects.com

job: 6105

dwg: 1001

rev: /



0m 0.5m 1m 1.5m 2m 2.5m

1:50 @ A3

NOTE: The contractor is responsible for checking all site dimensions and levels. These should be checked prior to the ordering of any components and before the commencement of the works. All discrepancies should be brought to the attention of the Contract Administrator.