




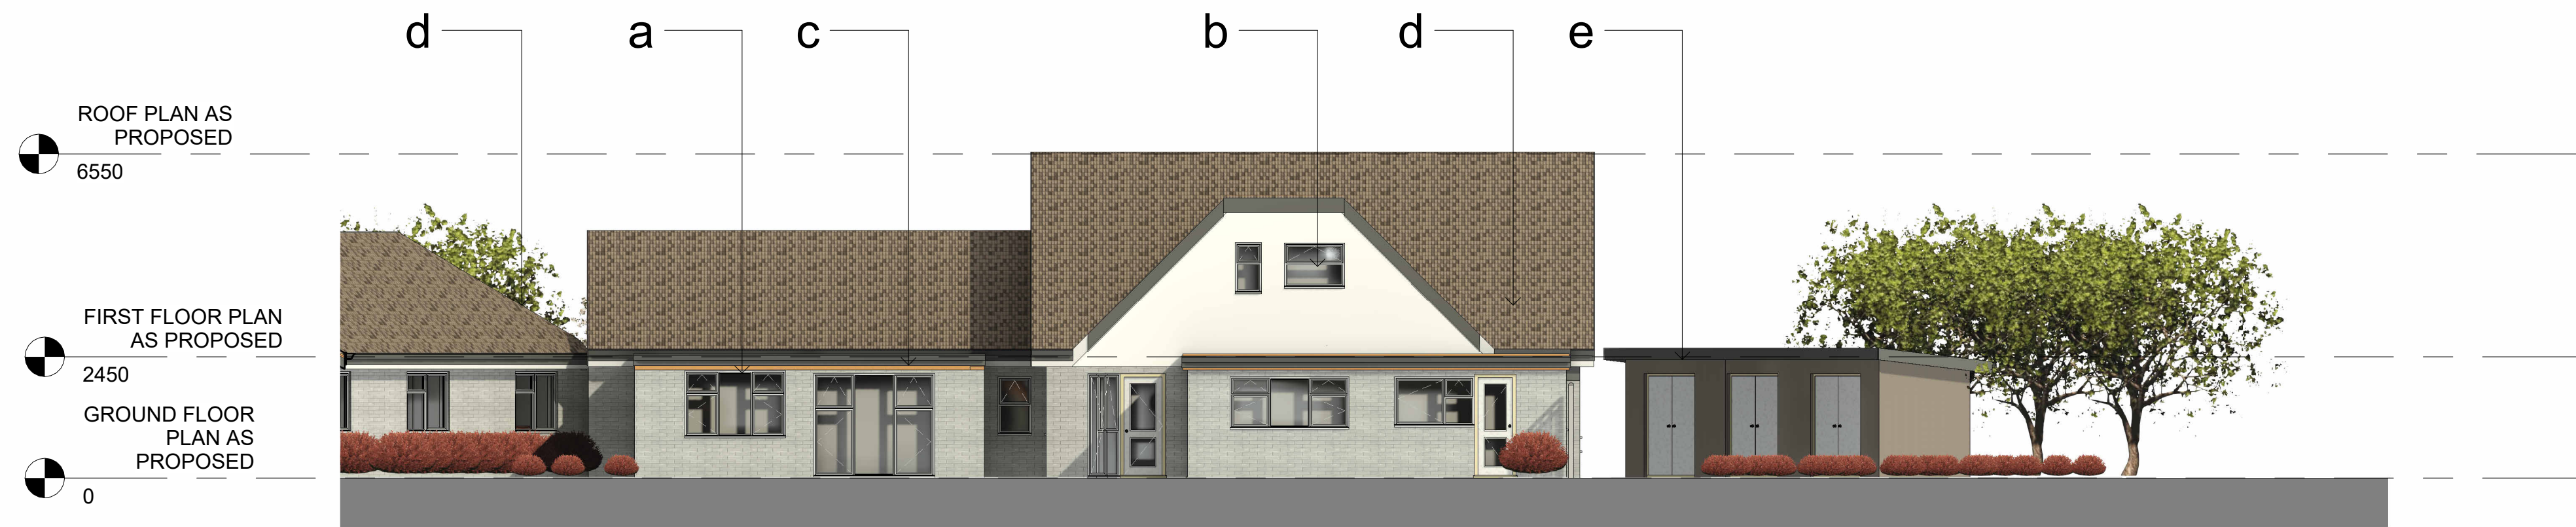


NORTH ELEVATION AS PROPOSED
1 : 100

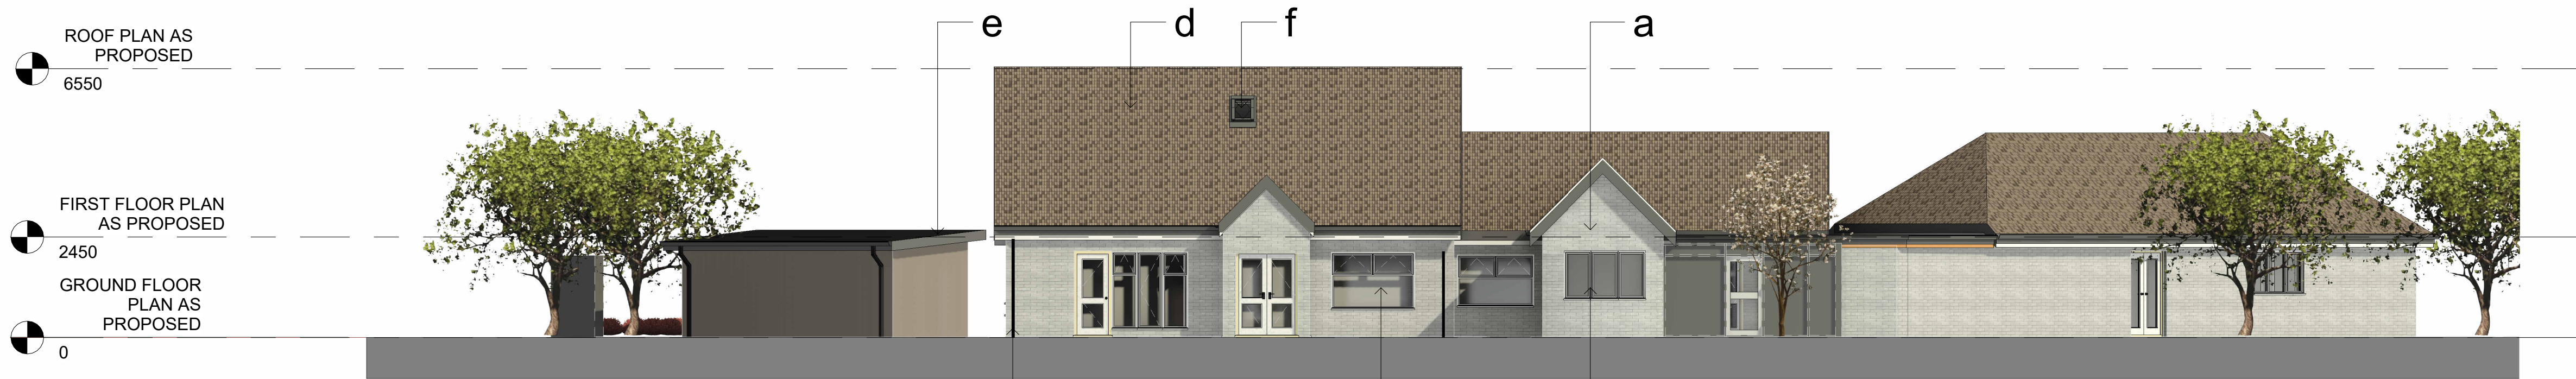

SOUTH ELEVATION AS PROPOSED
1 : 100

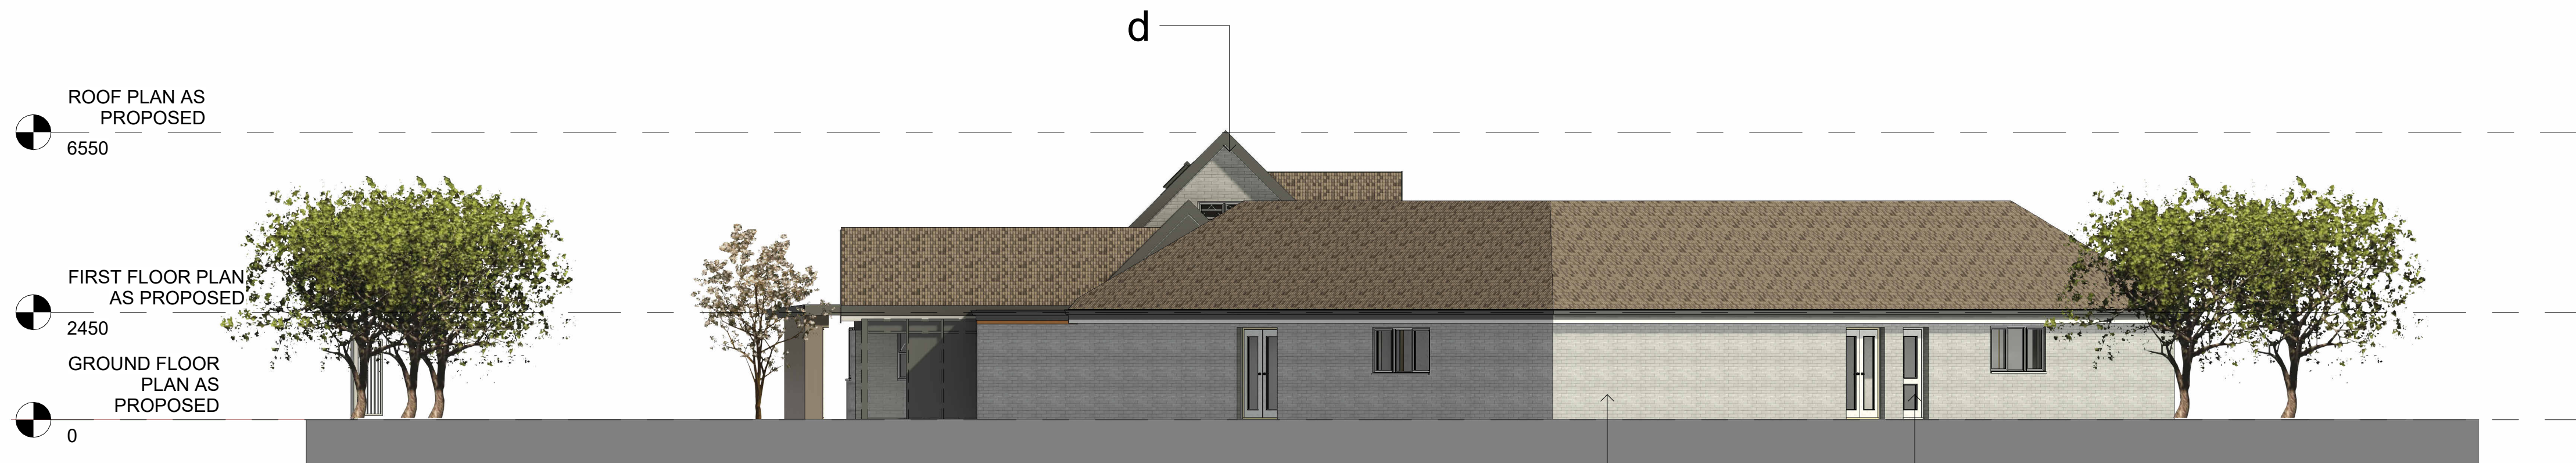

EAST ELEVATION AS PROPOSED
1 : 100

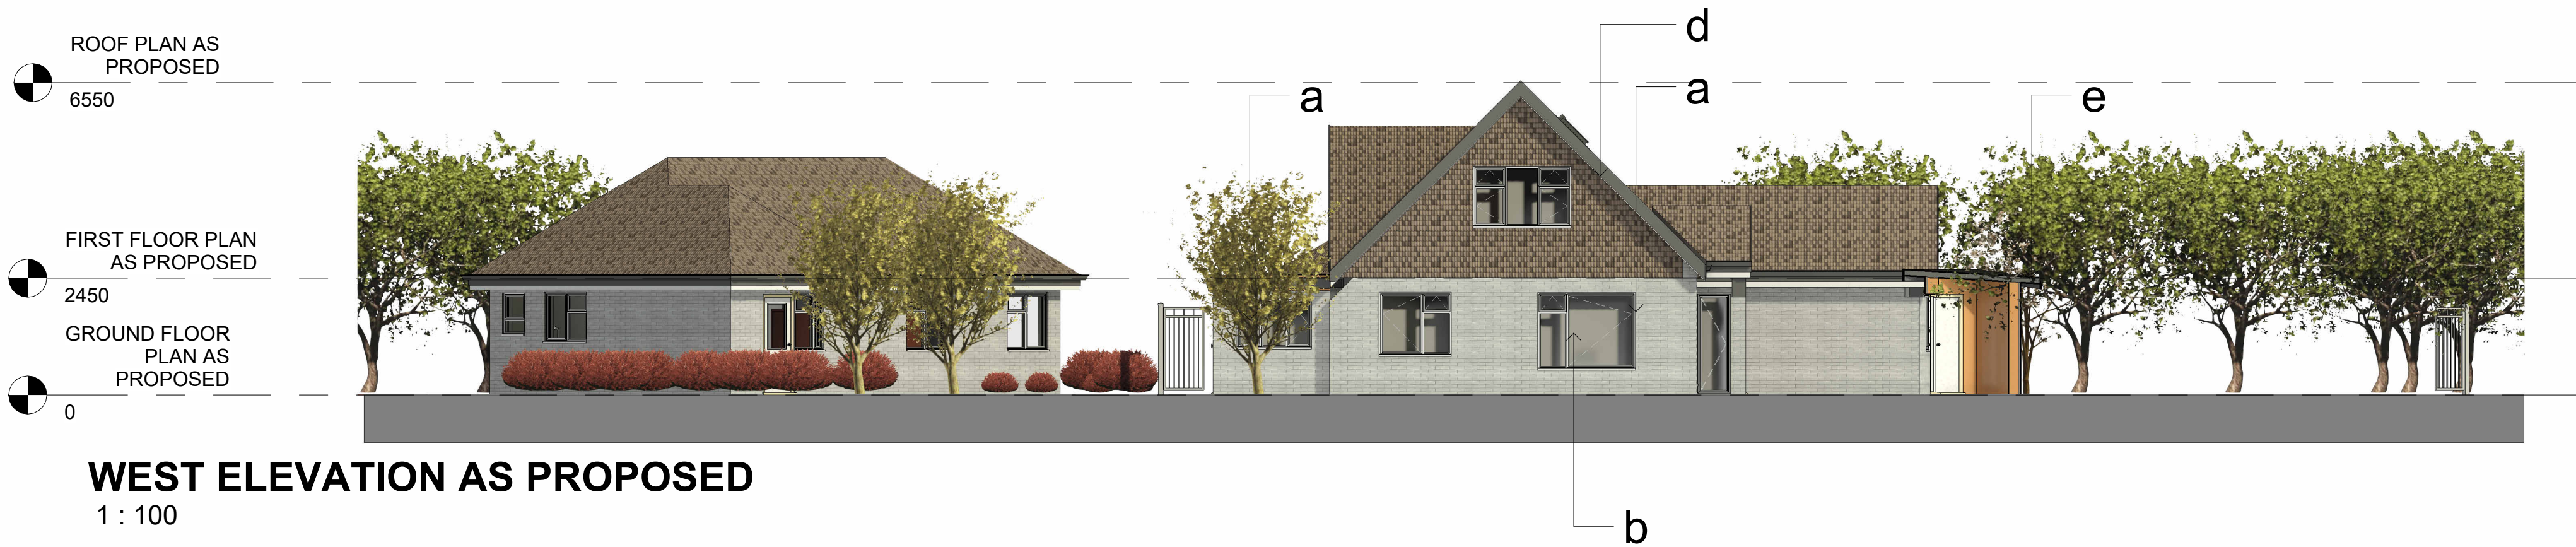

WEST ELEVATION AS PROPOSED
1 : 100

- a EXTERNAL WALLS : PAINTED BRICKWORK MASONRY / TILE HUNG TO BE RETAINED AS EXISTING. EXTERNAL WALLS TO BE RE-DECORATED. NEW LINTOLS TO WINDOWS W-01-03
- b EXISTING UPVC WINDOWS / DOORS TO BE RETAINED. ALL EXISTING TIMBER WINDOWS AND DOORS TO BE REPLACED WITH HIGH PERFORMANCE DOUBLE GLAZED UPVC.
- c EXISTING RAINWATER GUTTERS AND DOWNPIPES TO BE REPLACED WITH UPVC TO MATCH EXISTING.
- d EXISTING PITCHED ROOF TO BE RETAINED. MISSING OR UNEVEN ROOF TILES TO BE REPLACED. EXISTING FLAT ROOF TO BE REPLACED WITH SINGLE PLY MEMBRANE. CHIMNEY TO BE RE-POINTED.
- e GREY FIBRE CEMENT CLADDING ON TIMBER FRAME WITH MARINE PLY ROOF DECK AND SINGLE PLY ROOF COVERING TO NEW BIN STORE AND CYCLE STORE.
- f VELUX GGL SMOKE VENTILATION 'D' VARIANT ROOF WINDOW- WOOD FINISH WITH CLEAR LACQUER FINISH. CENTRE PIVOT. DOUBLE GLAZED 70 COMPRISING 6.8mm LAMINATED FLOAT GLASS., 16mm ARGON, 4mm TOUGHENED GLASS TO HEAD OF STAIRS WITH VELUX CONTROL UNIT LINKED TO FIRE ALARM . EXTERNAL POLYESTER POWDER COATED ALUMINIUM RAL COLOUR 7037.

© MAC DESIGN CONSULTANCY SERVICE LTD.
• No part of this drawing may be reproduced without written consent.
• Where dimensions are not given, drawings must not be scaled and the matter referred to MAC.
• In the event of any dimensional conflict between MAC drawings, the matter must be referred to MAC for clarification.
• All contractors must visit site and be responsible for taking and checking all dimensions relating to this work. Any discrepancies in dimensions or details on or between these drawings/specifications should be drawn to the attention of the MAC and/or the engineer in writing for clarification.
• Do not scale from this drawing and work from figured dimensions only.

© Copyright Reserved. MAC Design Consultancy Services Ltd

Rev	Notes	Date	Chk	By
A	UPDATED	21.07.25	NM	SS
B	TREES REVISED, OMIT ARTIFICIAL GRASS	18.11.25	PB	SS

MAC
Design Consultancy
Services Limited
A: 7 Harp Lane, 7th Floor
London, EC3R 6DP
T: 01908 231297
E: contact@macconsultingtd.com
W: www.macconsultingtd.com

RIBA
Architecture.com

Date: 01/03/25
Drawn By: SS
Checked by: PB
Scale @ A1:
Scale @ A3:
CAD File No:

C:\Users\SarahSullivan\OneDrive - MA Cost Consulting
Ltd\Desktop\S8015 Havant Borough Council S4 Stockheath
Road\S8015 MAC REVIT MODEL PLANNING MILESTONE.rvt

HAVANT BOROUGH COUNCIL
CONVERSION OF RETIREMENT HOME
54 STOCKHEATH ROAD

ELEVATIONS AS PROPOSED
Stage 3 : PLANNING

58015 - PL 11

B
Revision