



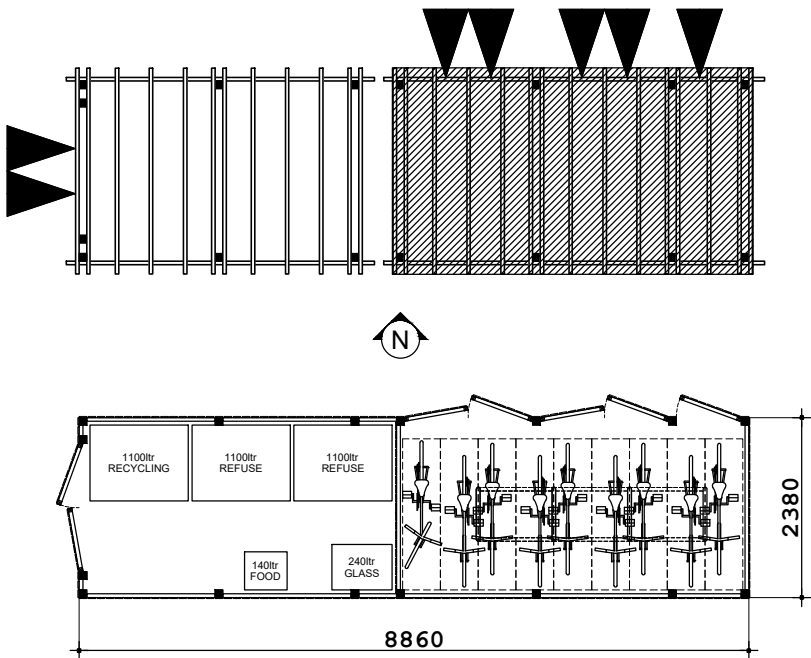


Scale 1:100


TYPE:	Bin & Bicycle Store
REF:	VS0554
ALLOCATED TO:	Fackery (Plots 128-136)
DIMENSIONS:	8860x2380mm (structural)
GIA:	ca. 19.7m²
REFUSE CAPACITY:	3680L as shown
BIKE PROVISION:	9 Bicycles: <ul style="list-style-type: none">- 4no. stands @ 1000mm ctrs- 1no. wall-fixing
MATERIALS:	Timber w/ polycarbonate over bikes

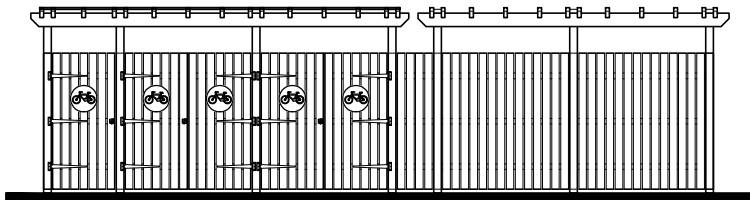


FRONT ELEVATION

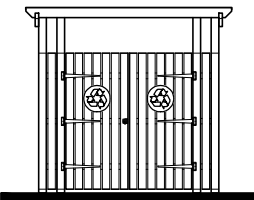

SIDE ELEVATION

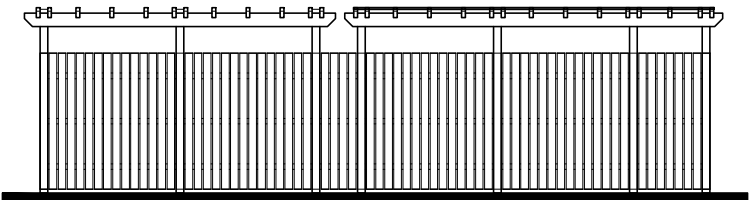

REAR ELEVATION

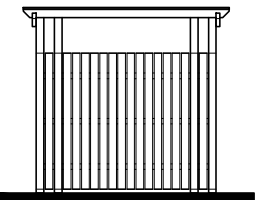

SIDE ELEVATION

Bin&Bike Store

Timber

VS0554.PL-01

DATE: NOV 2025

REV:

SCALE: 1:100 @ A3

DRAWN: vo

CHECKED: sd

BLOOR HOMES