




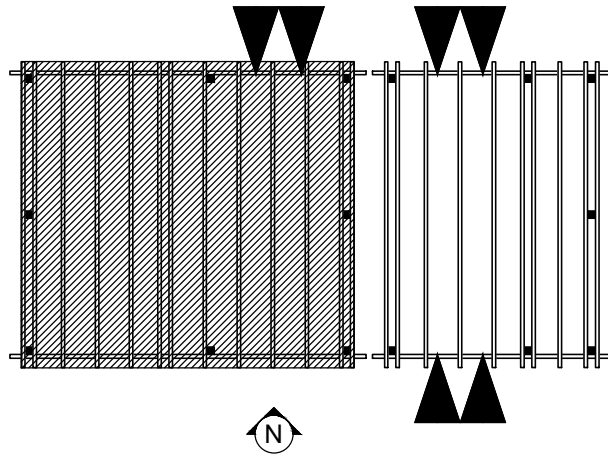


Scale 1:100

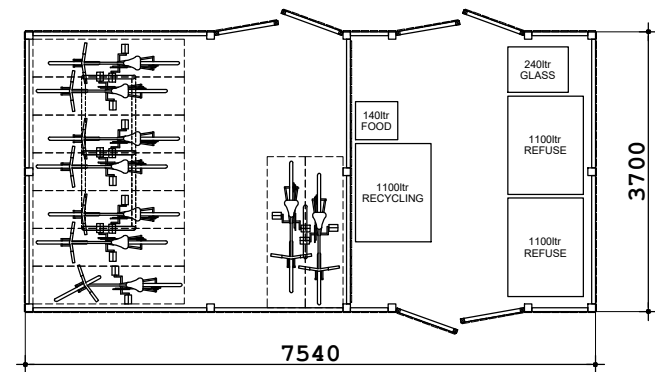


TYPE:	Bin & Bicycle Store
REF:	VS0556
ALLOCATED TO:	Fassfern (Plots 28-36)
DIMENSIONS:	7540x3700mm (structural)
GIA:	ca. 26.4m ²
REFUSE CAPACITY:	3680L as shown
BIKE PROVISION:	9 Bicycles: <ul style="list-style-type: none">- 4no. stands @ 1000mm ctrs- 1no. wall-fixing
MATERIALS:	Timber w/ polycarbonate over bikes

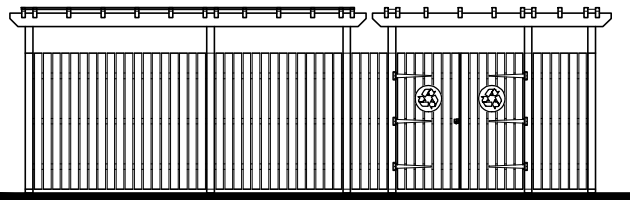


REAR ELEVATION

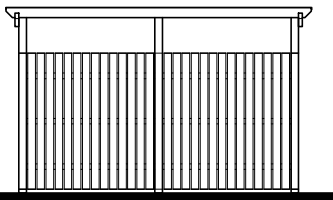

SIDE ELEVATION

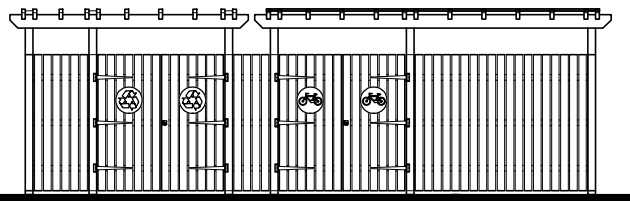

FRONT ELEVATION

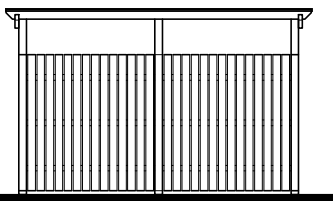

SIDE ELEVATION

Bike Store

Timber

VS0556.PL-03

DATE: NOV 2025 REV:
SCALE: 1:100 @ A3

DRAWN: vo
CHECKED: sd