

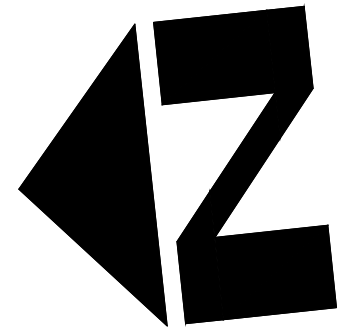
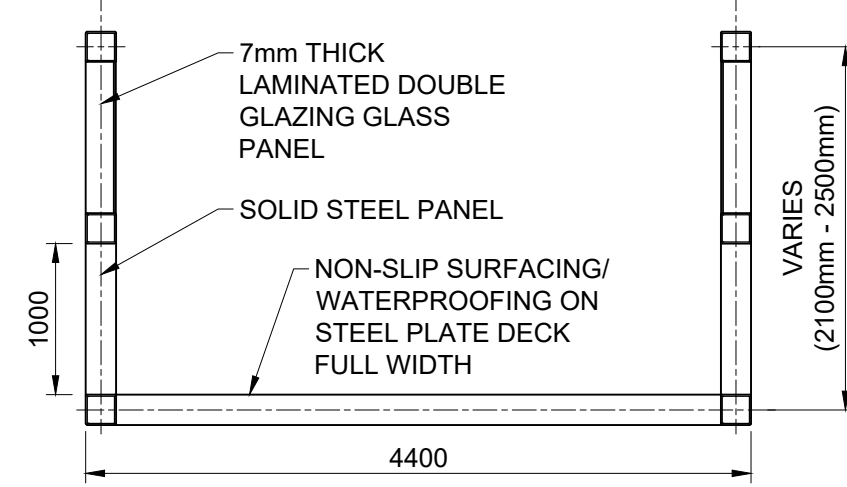


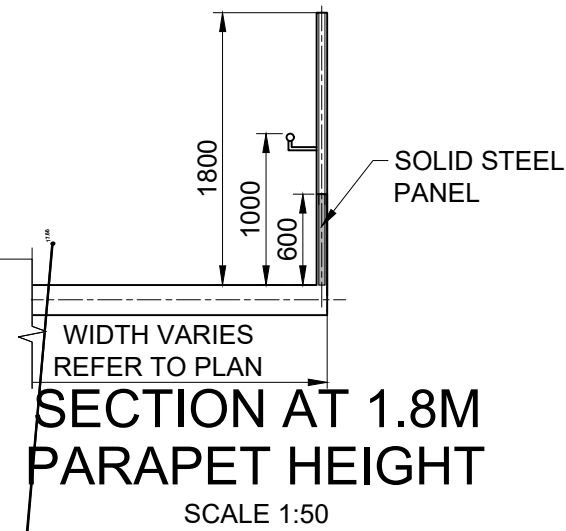

SECTION ALONG MAIN SPAN
SCALE 1:50

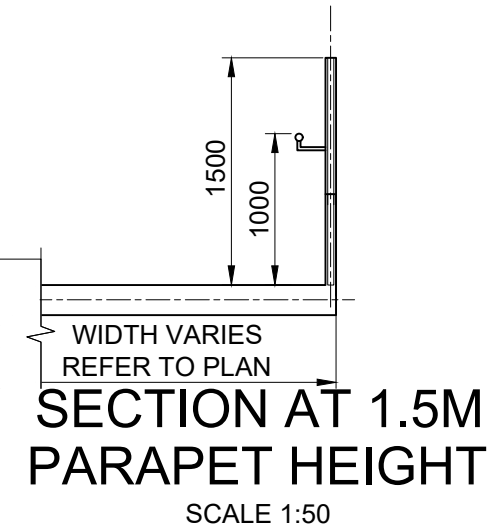

PRIVATE PROPERTY

STATION LEASE EXTENT

NETWORK RAIL OPERATIONAL RAILWAY

STATION LEASE EXTENT

MARKET PARADE PRIVATE CAR PARK

EXISTING BRICKWALL - TO REMAIN

EXISTING BRICKWALL TO REMAIN

PROPOSED FOOTWAY TO TIE INTO EXISTING LEVEL.

1500 MM HIGH PARAPET

1500 MM HIGH PARAPET

RAMP OVERALL WIDTH

3900 RAMP OVERALL WIDTH

1800 MM HIGH PARAPET

4400 FOOTBRIDGE OVERALL WIDTH

1800 MM HIGH PARAPET

HBC CAR PARK

1500 MM HIGH PARAPET

1800 MM HIGH PARAPET

PRIVATE PROPERTY

PLAN
SCALE 1:200

1500 MM HIGH PARAPET

1800 MM HIGH PARAPET

1500 MM HIGH PARAPET

PROPOSED FOOTWAY TO TIE INTO EXISTING LEVEL

WOODEN FENCE UNDER RAMP REFER TO NOTE 6

NR CHAIN LINK FENCE

PLATFORM FENCE

RAILS

EXISTING BRICK WALL

EXISTING BRICKWALL

WEST ELEVATION
SCALE 1:150

NOTE: FOUNDATIONS TO COLUMNS NOT SHOWN. SEE NOTE 4.

NOTES

- DO NOT SCALE FROM THIS DRAWING.
- ALL DIMENSIONS IN MILLIMETRES AND LEVELS ARE IN METRES UNLESS OTHERWISE STATED.
- FOR FULL LAYOUT DETAILS AND SECTIONS REFER TO DRAWING CJ009595-HES-SGN-FB560-DR-S-1702 AND 1704.
- PROPOSED FOUNDATIONS TO BE DESIGNED AFTER SOIL INVESTIGATIONS ARE COMPLETED.
- EXISTING FOOTPATH NEAR TENNIS COURT TO BE REALIGNED AT DETAIL DESIGN STAGE.
- AREA UNDER RAMPS ADJACENT TO THE STATION FORECOURT AND TO THE HBC CAR PARK TO BE ENCLOSED WITH WOODEN FENCING TO AVOID LITTERING.

KEY

- PROPOSED FOOTWAY TO TIE INTO EXISTING LEVELS
- PROPOSED RAMP ELEVATION
- PROPOSED STAIRS ELEVATION
- FOOTBRIDGE LANDINGS ELEVATION
- FOOTWAY TO BE RESURFACED TO MATCH EXISTING LEVELS

PARTS OF THIS DRAWING SHOULD BE SHOWN IN COLOUR. IF THIS NOTE IS NOT RED REPRINT A COLOURED COPY

PRELIMINARY

S4	P02	DRAWING STATUS CHANGED FOLLOWING DISCUSSIONS WITH THE PLANNERS	19.11.2025	JW	GG	BAH
S4	P01	ISSUED FOR PLANNING APPROVAL	05.11.2025	JW	GG	BAH
SUIT	REV	AMENDMENTS	DATE	CAD	CHKD	APPD

CONSULTANT

 **Hampshire County Council**
Engineering Services

TIM LAWTON BENG CENG FICE FCIHT - ASSISTANT DIRECTOR OF UNIVERSAL SERVICES

CLIENT

BRIDGE CLIENT

SCHEME

HAVANT STATION FOOTBRIDGE REPLACEMENT

JOB No. C.J009595.01

DRAWING TITLE

PROPOSED ELEVATION

SCALE @ A1	DESIGNER	CHECKED	SHEET NUMBER	
AS SHOWN	SJ	GG GG	1 OF 1	
DATE	CAD	APPROVED	SUIT	REV
05.11.2025	JW	BAH BAH	S4	P 02
DRAWING NUMBER				
CJ009595-HES-SGN- FB560-DR-S -1703				