


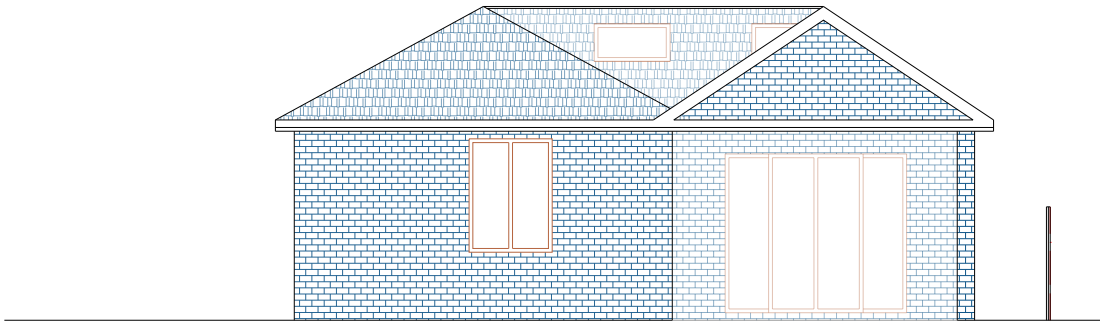


PROPOSED FRONT ELEVATION
SCALE: 1:100

CONSULTANTS:

North Direction:



SCALE

 

Date:

02-12-2025

SCALE:

1:100@A3

Client Name and Address:

6A Dornmere Lane, PO7 8QH

Project Description:

OUTBUILDING

Drawing Title:

PLANNING DRAWING

DRAWING HISTORY

DATE	REV#	DESCRIPTION

- STRUCTURE TO BE DEMOLISHED
- EXISTING STRUCTURE
- PROPOSED STRUCTURE
- PROPOSED DOOR & WINDOW

Consultant's Stamp:

Sheet Title: ELEVATION

Sheet No. A-010

Drawn by:

Checked by: