



Rev.	Date	Note	Author	Checked
P01	25/07/2025	Planning Issue	TJ	JP

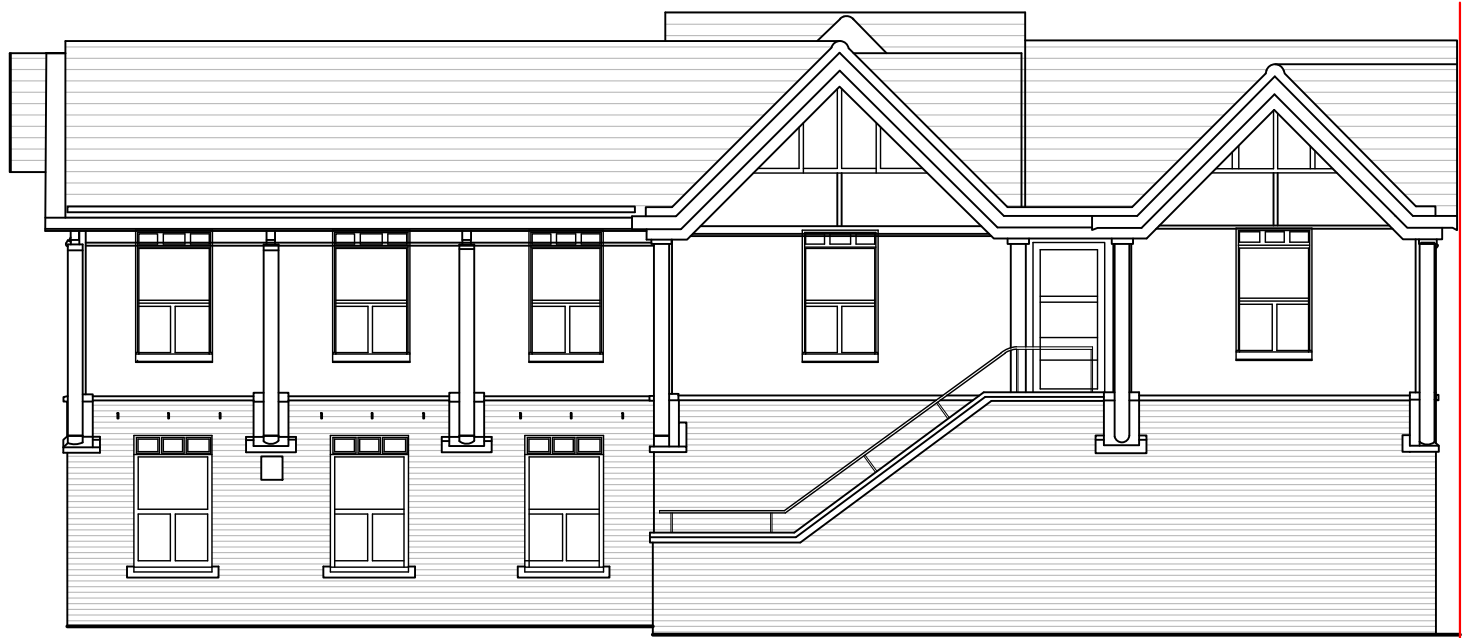

1. EXISTING NORTH ELEVATION



2. EXISTING WEST ELEVATION

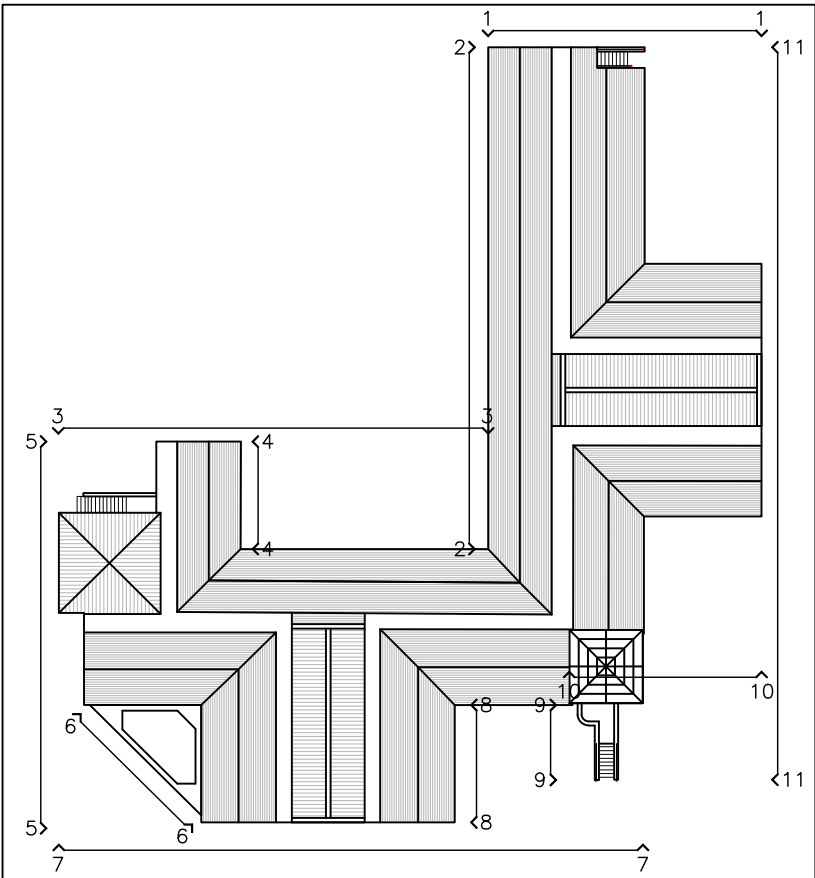

ROOF PLAN



3. EXISTING NORTH ELEVATION



4. EXISTING EAST ELEVATION



5. EXISTING WEST ELEVATION




6. EXISTING SOUTH-WEST ELEVATION



7. EXISTING SOUTH ELEVATION




8. EXISTING EAST ELEVATION

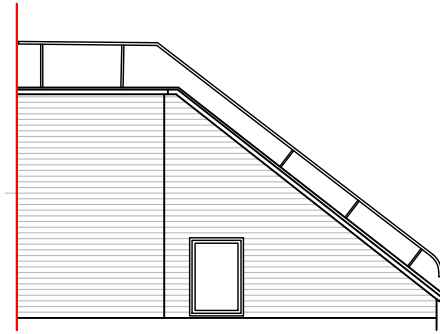

9. EXISTING WEST ELEVATION



10. EXISTING SOUTH ELEVATION

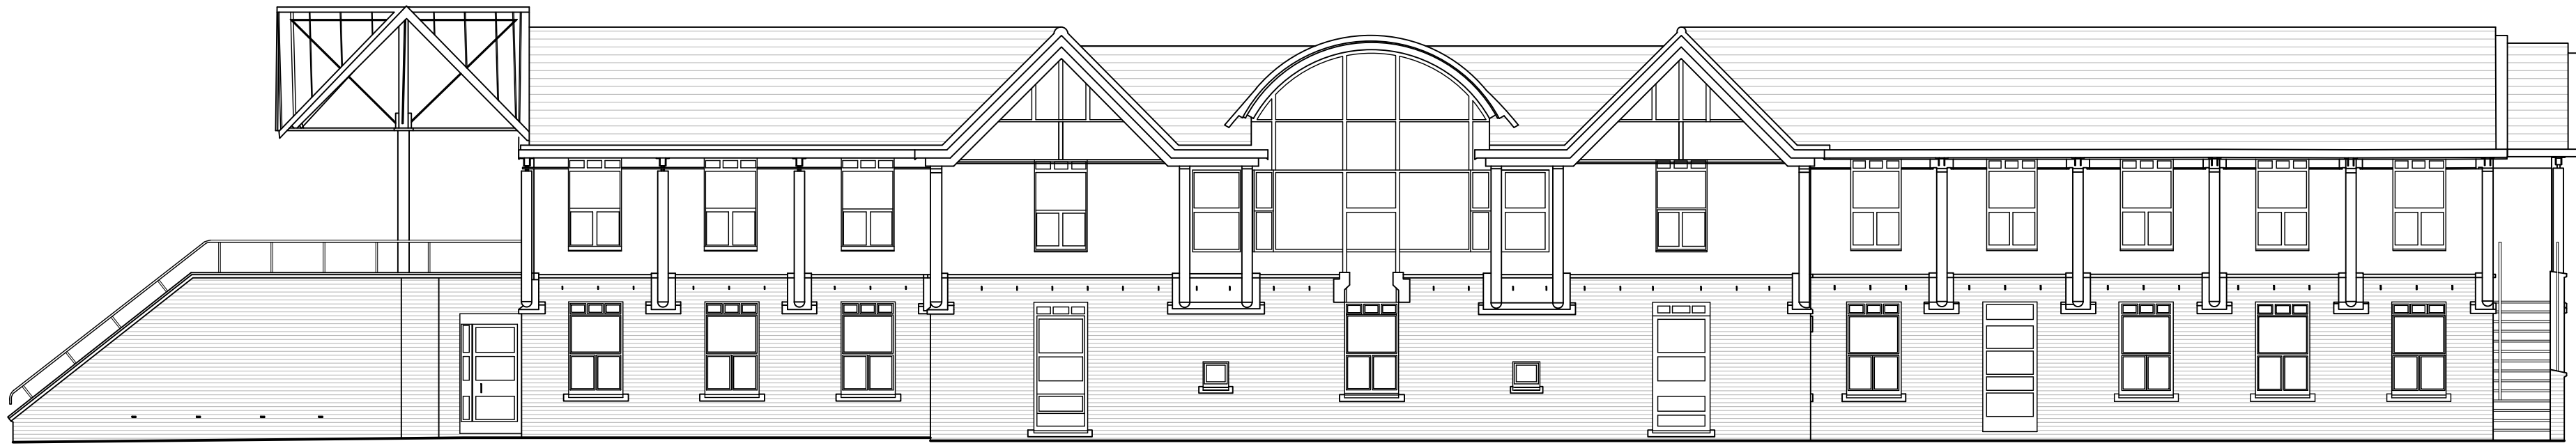

11. EXISTING EAST ELEVATION

Project	CONVERSION TO TERRACE HOUSING LIVELINK TECHNOLOGY LTD MCCORMACK HOUSE, 56A EAST ST, HAVANT, PO9 1BS				Drawing	ELEVATIONS - EXISTING			
					Job-Dwg Number	24038-PL-006	Rev. P01		
Client	KATHERINE BRADBURY				<div>JAMES POTTER ASSOCIATES</div> <div>www.jp.a.design</div> <div><small>JPA - PORTSMOUTH Suite 1, Winter Works, Rear of 119 Winter Road Southsea, Portsmouth, PO4 8DS T: +44(0)2393 871 000</small></div>				
Status	PLANNING								
Scale	1:250		Sheet Size					A1	
Author	TJ	Checked	JP	Date				JULY 2025	