



Rev.	Date	Note	Author	Checked
P01	25/07/2025	Planning Issue	TJ	JP

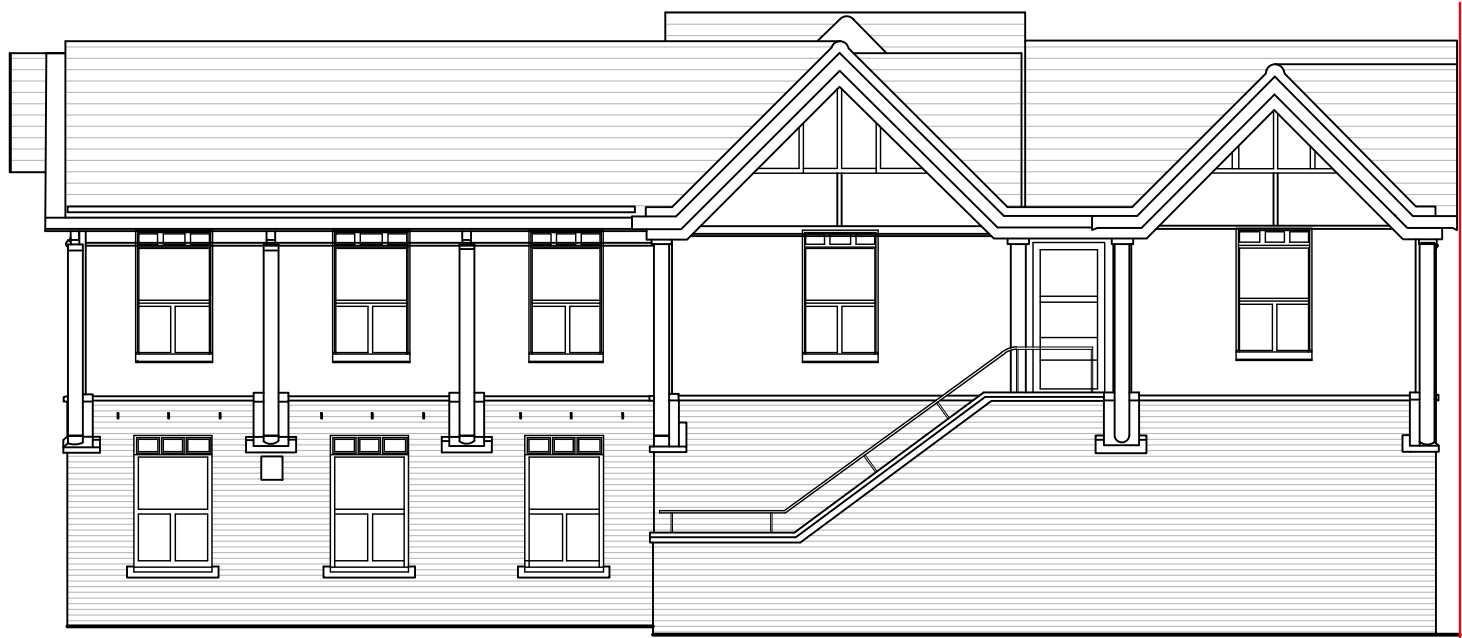

1. PROPOSED NORTH ELEVATION



2. PROPOSED WEST ELEVATION

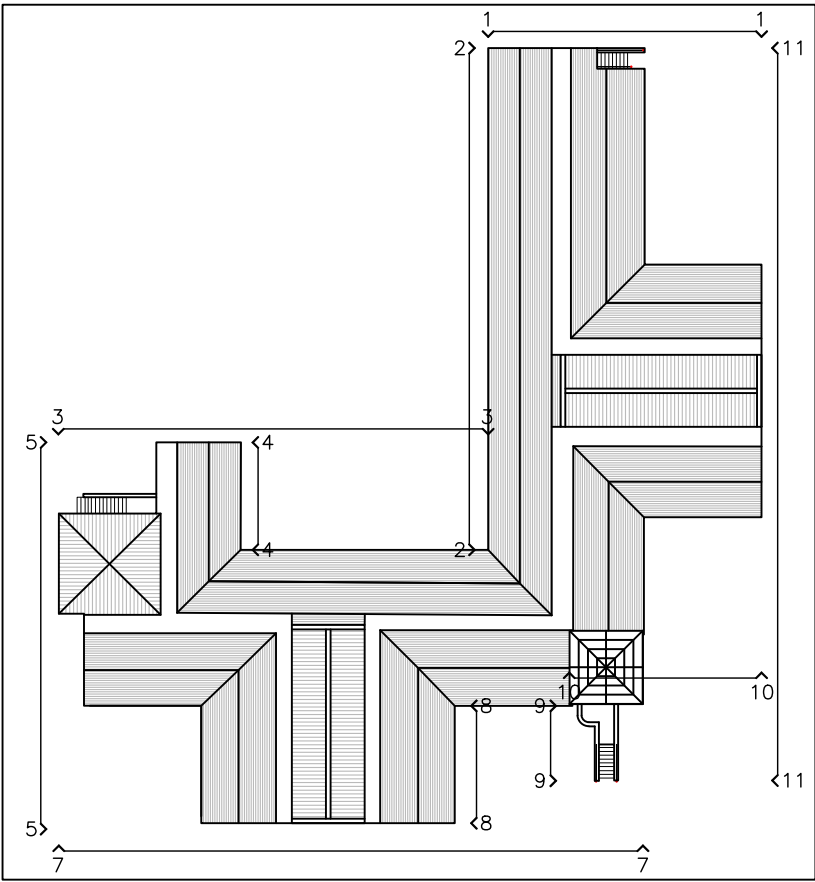

ROOF PLAN



3. PROPOSED NORTH ELEVATION



4. PROPOSED EAST ELEVATION




5. PROPOSED WEST ELEVATION



7. PROPOSED SOUTH ELEVATION




8. PROPOSED EAST ELEVATION

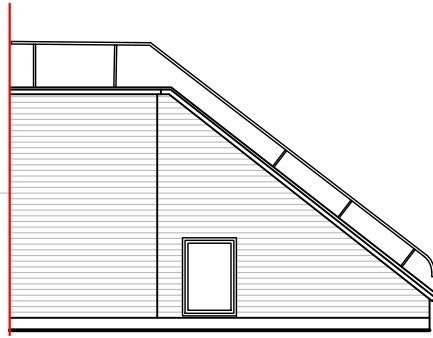

9. PROPOSED WEST ELEVATION



10. PROPOSED SOUTH ELEVATION

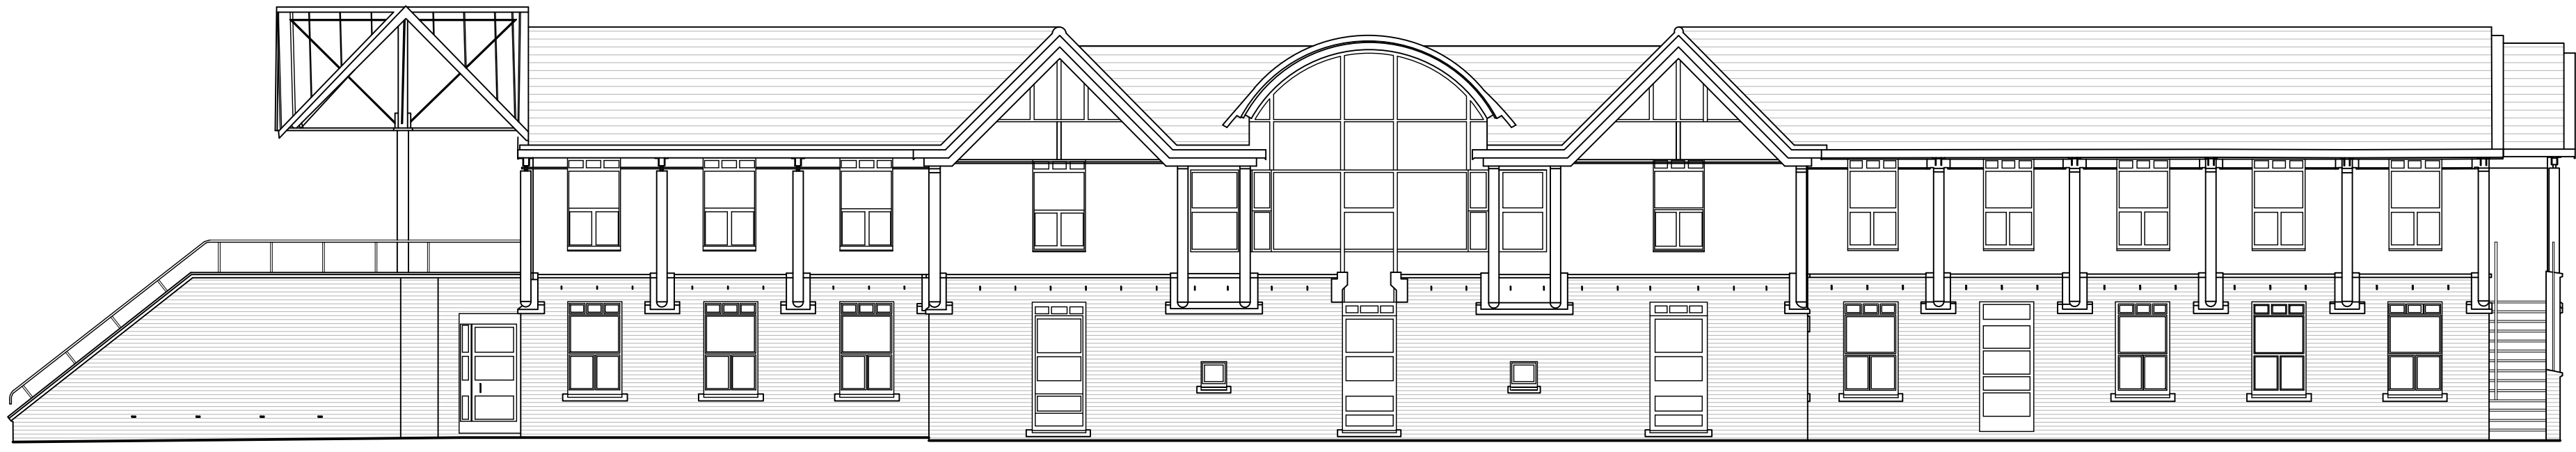

11. PROPOSED EAST ELEVATION

Project	CONVERSION TO TERRACE HOUSING LIVELINK TECHNOLOGY LTD MCCORMACK HOUSE, 56A EAST ST, HAVANT, PO9 1BS				Drawing	ELEVATIONS - PROPOSED	
					Job-Dwg Number	24038-PL-007	Rev. P01
Client	KATHERINE BRADBURY				<div> JAMES POTTER ASSOCIATES</div> <div>www.jpa.design</div> <div><small>JPA - PORTSMOUTH Suite 1, Winter Works, Rise of 119 Winter Road Southsea, Portsmouth, PO4 8DS T: +44(0)2393 871 000</small></div>		
Status	PLANNING						
Scale	1:250		Sheet Size A1				
Author	TJ	Checked	JP	Date	JULY 2025		