




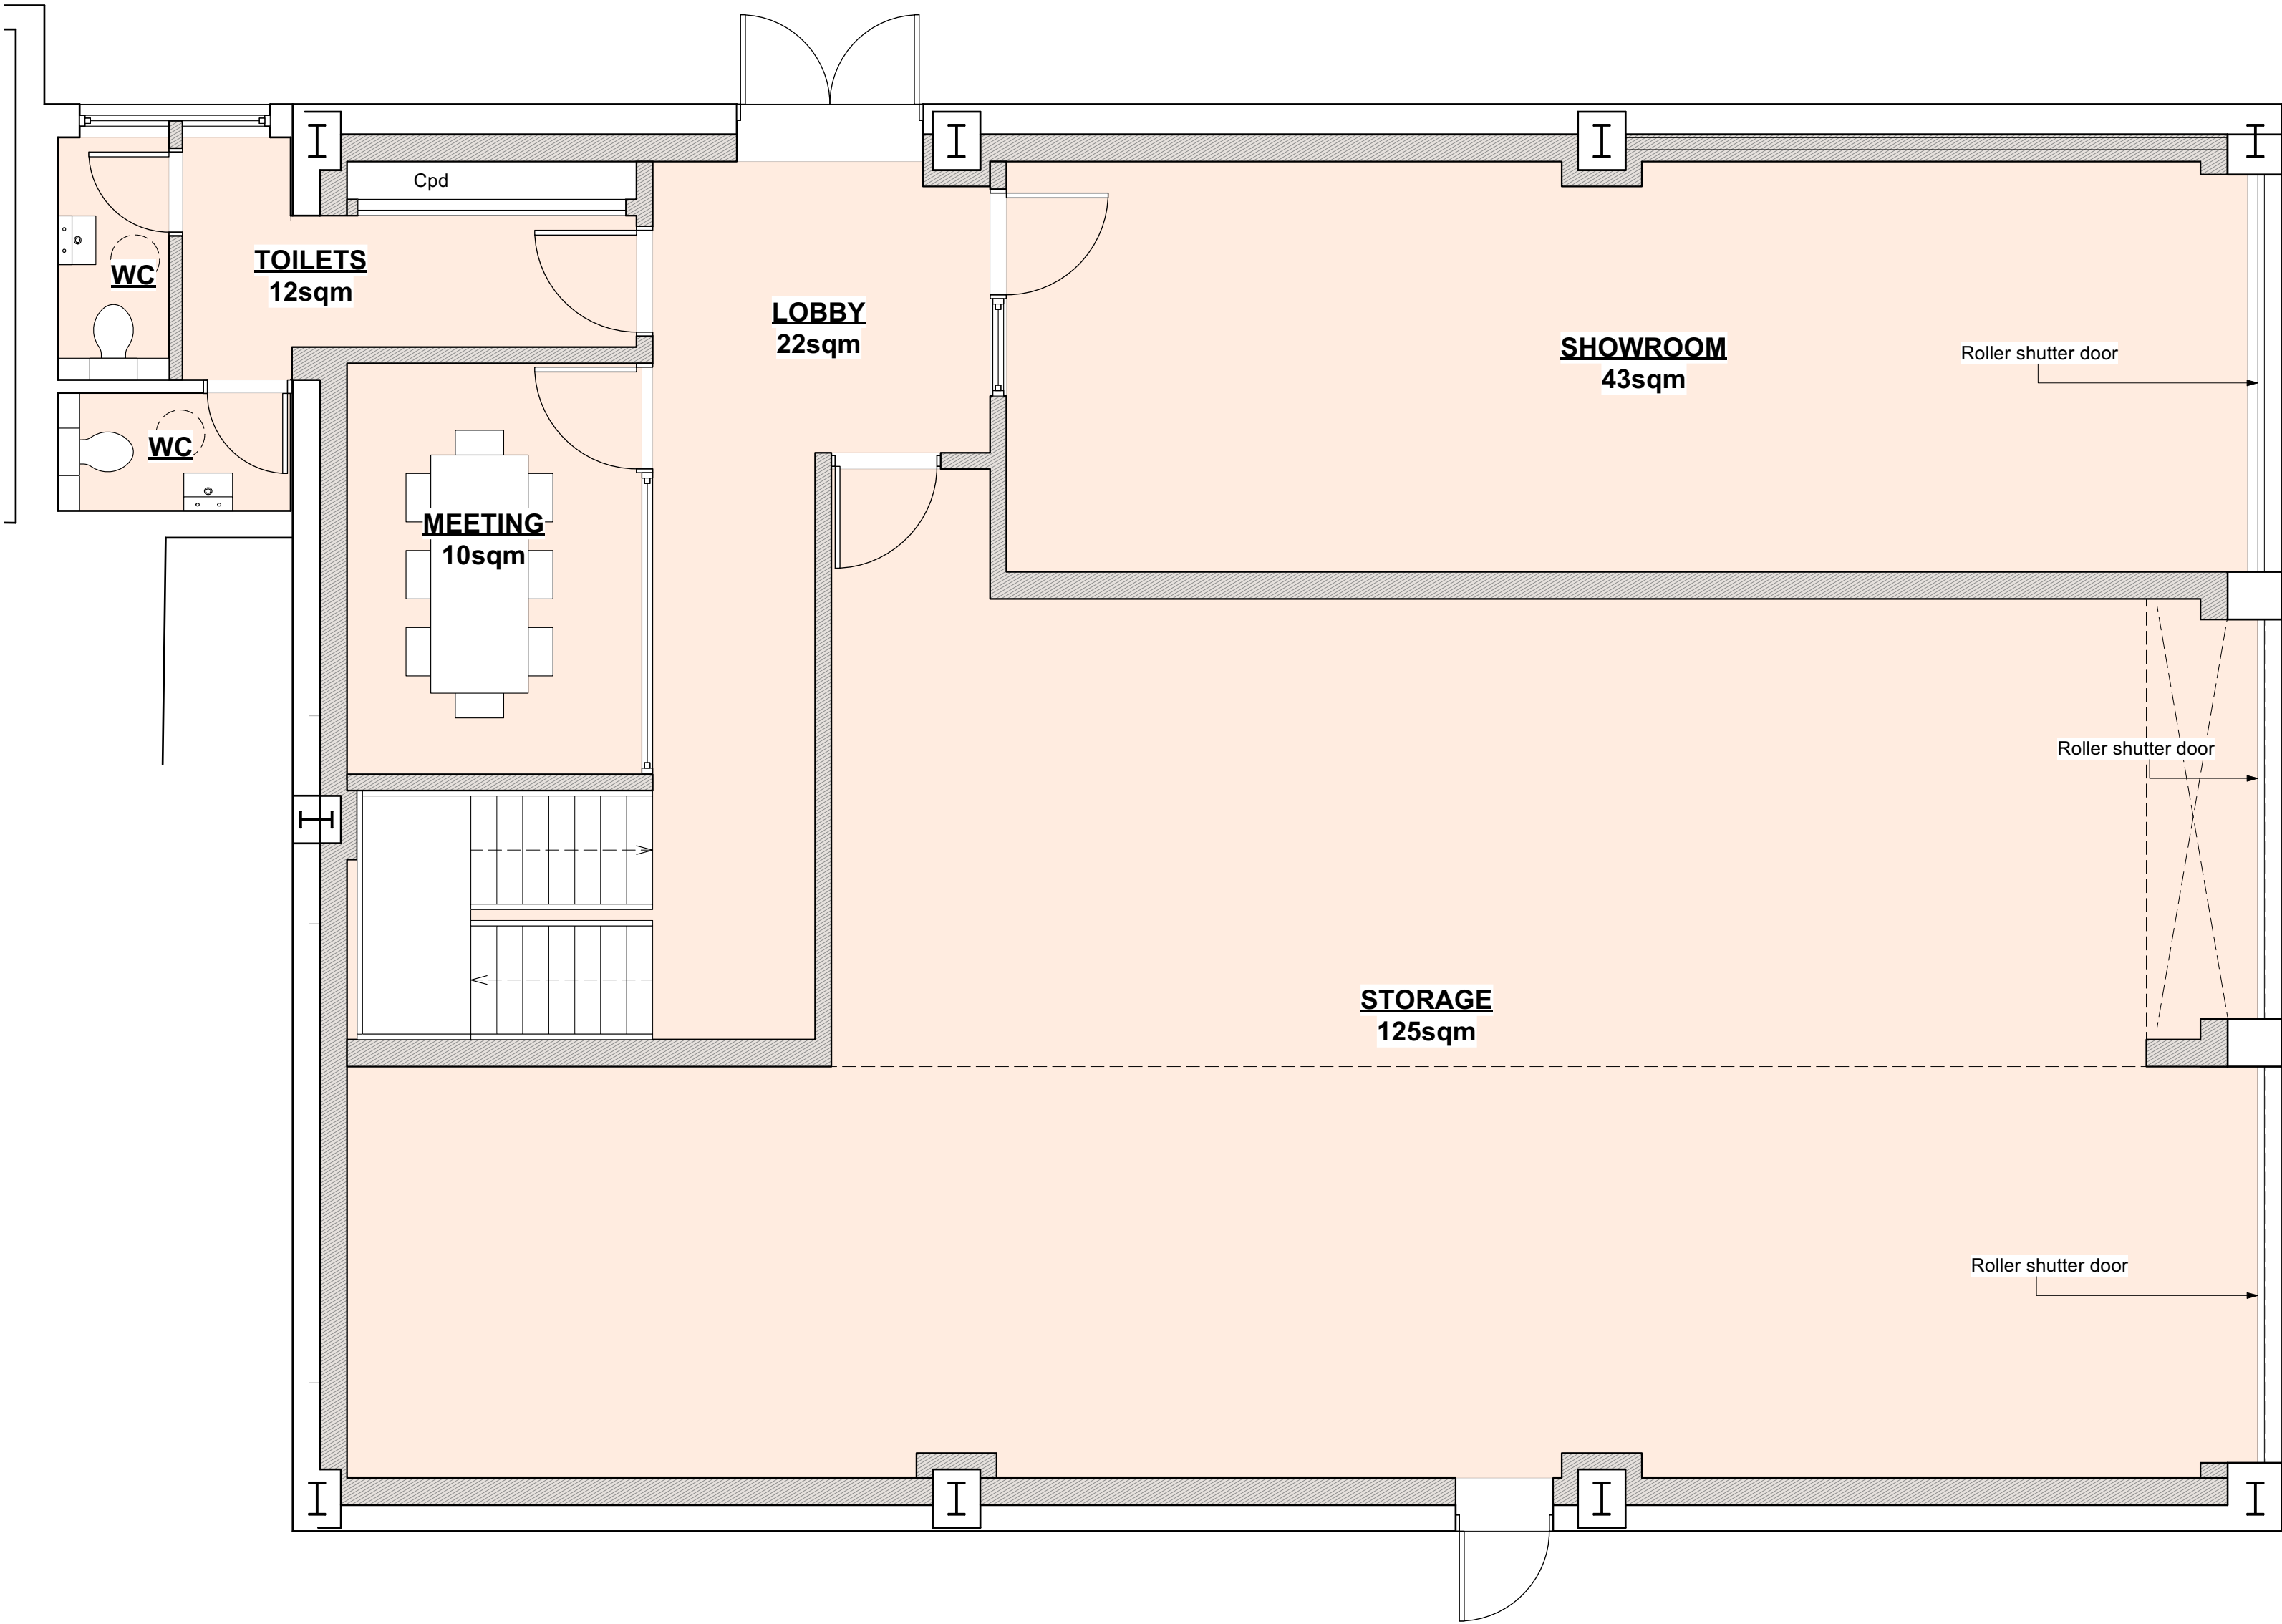


1 PROPOSED GROUND FLOOR PLAN
Scale: 1:50

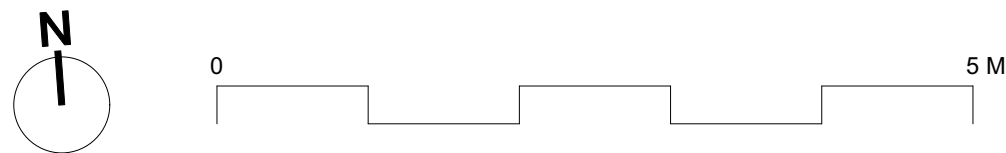

TOTAL GF GIA = 220sqm.

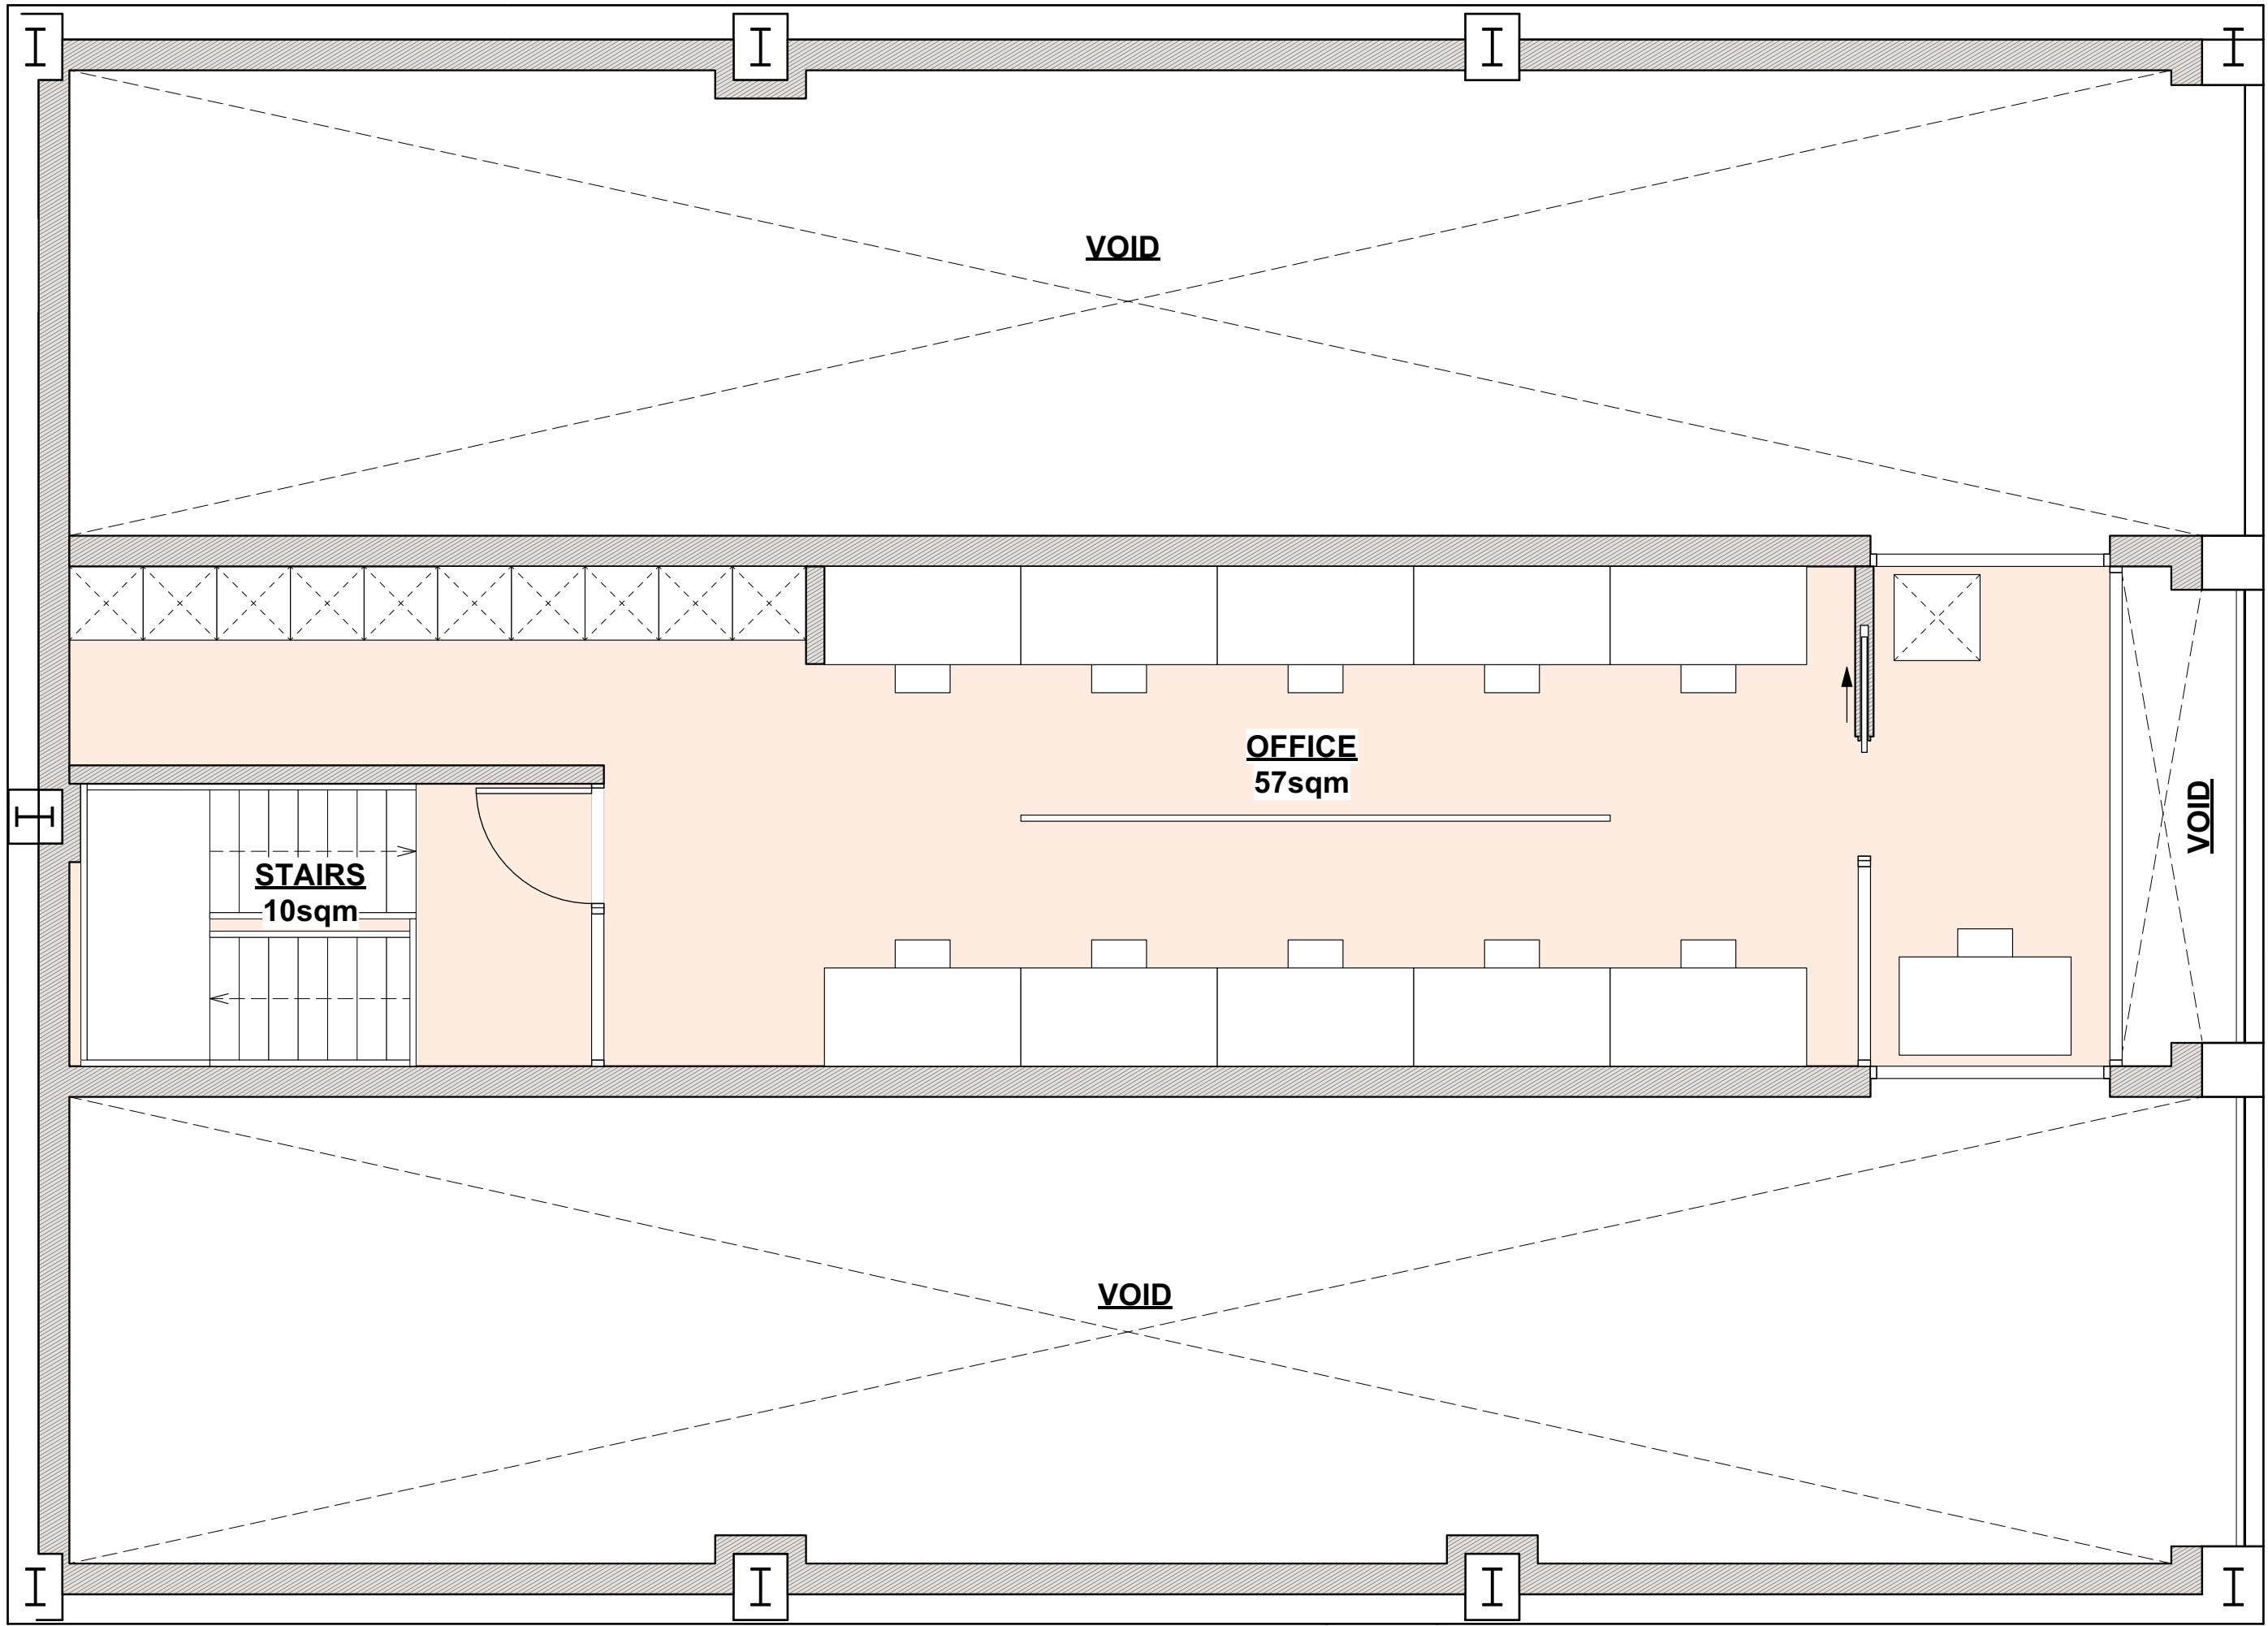

2 PROPOSED MEZZANINE FLOOR PLAN
Scale: 1:50

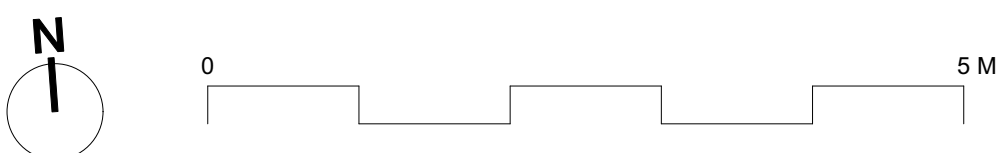

REV	DATE	NOTES	DRN	CHKD

GENERAL NOTES

THE CONTRACTOR IS RESPONSIBLE FOR THE CHECKING OF ALL SITE DIMENSIONS AND LEVELS.

DISCREPANCIES TO BE REPORTED IMMEDIATELY TO THE CONTRACT ADMINISTRATOR / ARCHITECT.

TO BE READ IN CONJUNCTION WITH ALL RELEVANT CONSULTANTS DRAWINGS AND INFORMATION.

ALL EXISTING SITE, TREE AND BUILDING INFORMATION HAS BEEN COMPILED FROM DIFFERENT SOURCES.

STYLO

DRAWING TITLE
Proposed Floor Plans

DRAWING REF
2503-202

STATUS
Preliminary

SCALE
1:50 @ A1

PROJECT TITLE
24 PALMERS RD

CLIENT
WESTCOTT

ORIGIN
09/25

PROJECT NO.
2503