
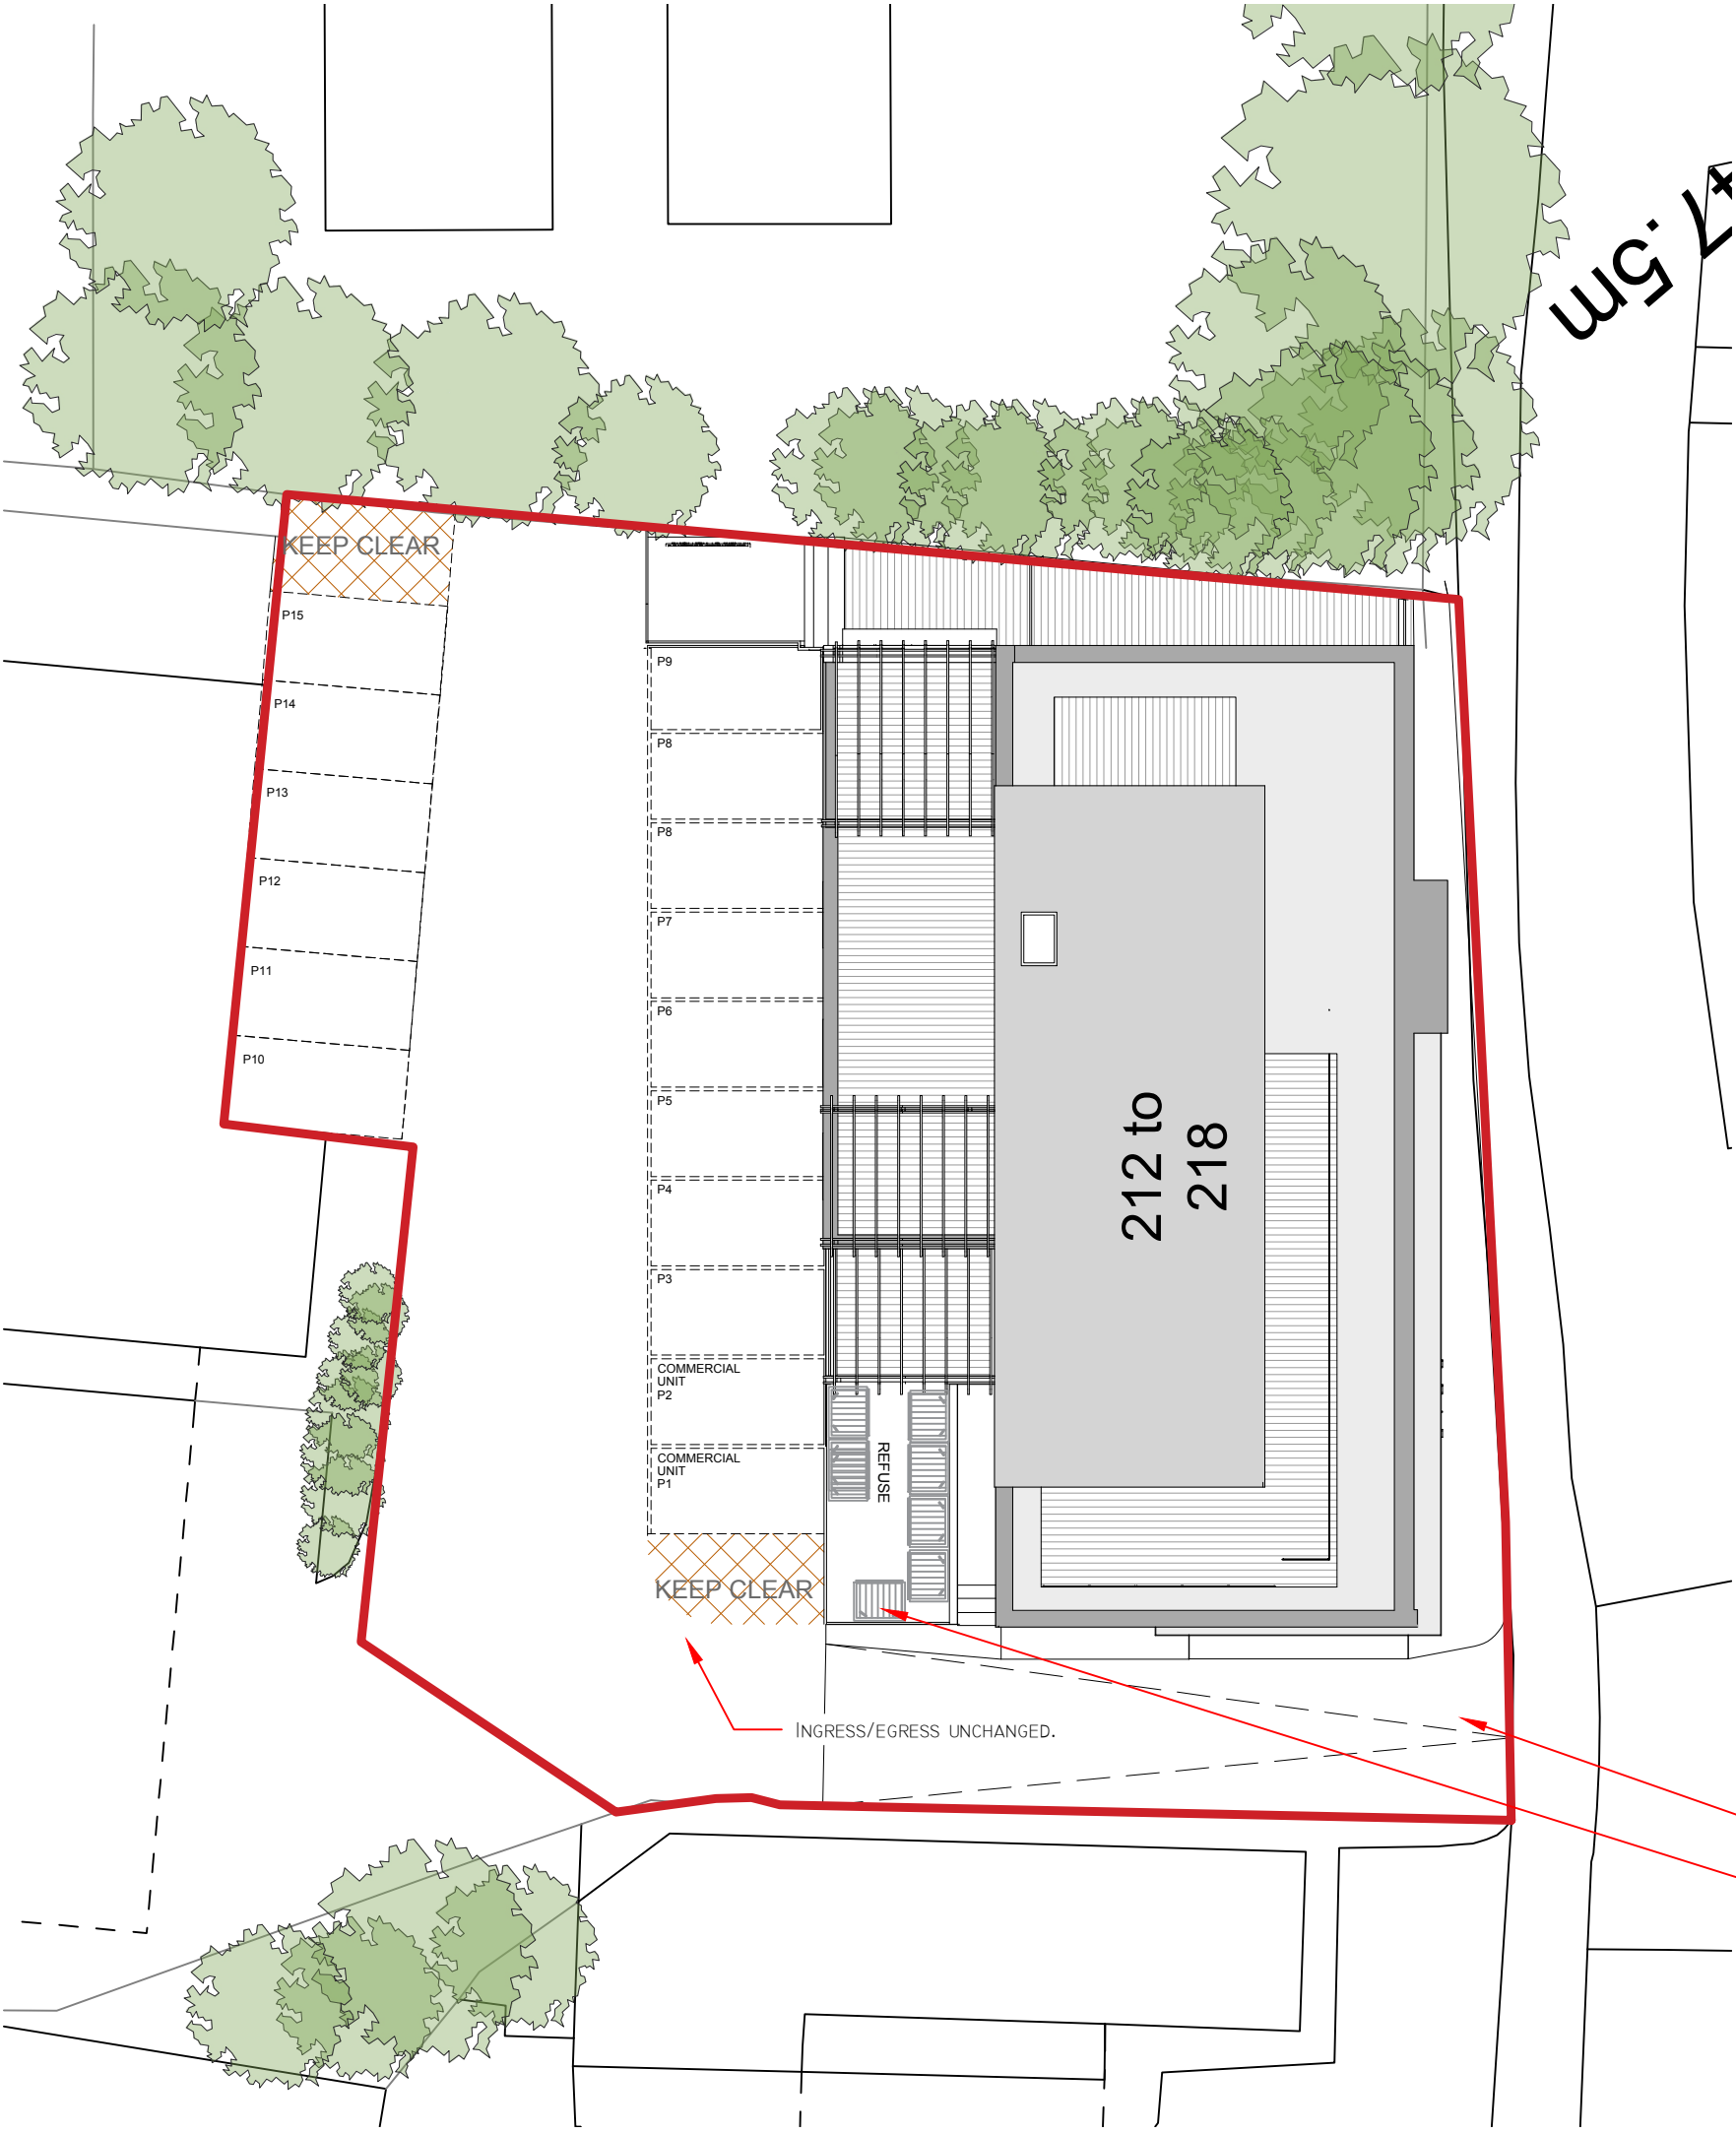


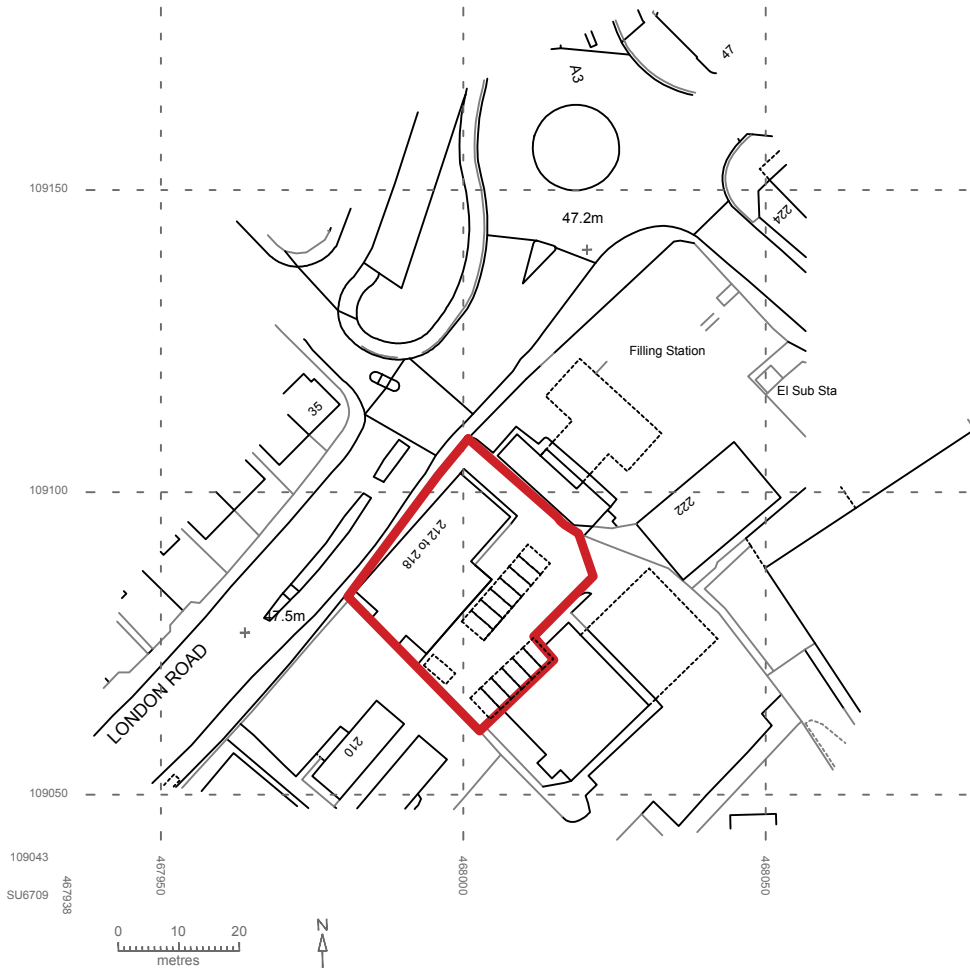



SITE LOCATION PLAN - SCALE 1:1250

PARKING - PROPOSED 15 SPACES

- 2NO. ALLOCATED TO COMMERCIAL
- 8 ALLOCATED TO SELF CONTAINED FLATS
- 5 ALLOCATED TO SHARED ACCOMMODATION

- EXISTING SITE ENTRANCE
- REFUSE COLLECTION RELOCATED CLOSER TO ENTRANCE

PROPOSED SITE PLAN
SCALE 1:200

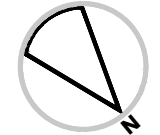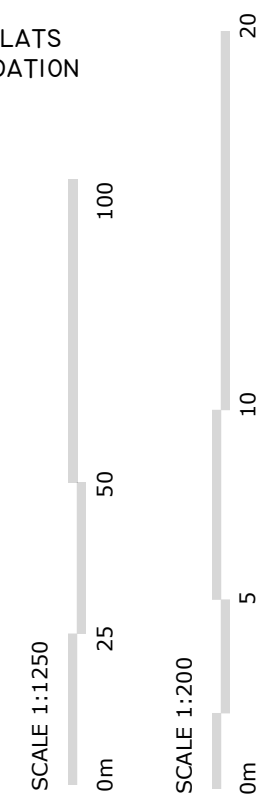

GENERAL NOTES:
This drawing is the property of Destin 4 and must not be reproduced in part or whole or used for the execution of works without their permission.

All dimensions to be checked on site prior to commencement of any construction works and Destin 4 notified of any discrepancy via the Supervising Officer.

Figured dimensions are to be used in preference to scaled dimensions. However for Planning purposes scaling is permitted.

No deviation from this drawing will be permitted without the express consent of Destin 4 via the Supervising officer.


All works are to comply with the current edition of the Building Regulations and British Standards.

It is the contractors responsibility to check all dimensions and quantities on site prior submitting his tender for the works.

Construction Design and Management (CDM) REGULATIONS 2015, RISK ASSESSMENT.

M & E
Standards required - CIBSE, BAFE, NICEIC, Gas safe. Dampers to ducting where required. Fire stopping where required. Light fittings to be Fire Rated where ceilings are fire separation. Fire Officer Testing and Certificate.

BUILDING REGULATIONS
To Building regulation and British Standard. Requirements in all respects.
To Fire Officer requirements in all respects.
The Building Contractor must include for all works required by the M&E Contractors.

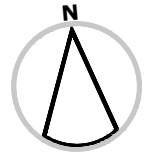

CLIENT
ROMA INVESTMENT HOLDINGS LTD

PROJECT
212 - 218 LONDON ROAD, WATERLOOVILLE

ISSUE
20.06.2025
RE-ISSUE

SCALE
AS SHOWN @A3
DRAWN BY: JBB

DESCRIPTION
PROPOSED SITE PLAN

PROJECT NO.
25.08
100.05



CONCEPT	BUILDING REGS	
	DRAFT	PLANNING